



- PROPOSED
— EXISTING
- - - DEMOLITION

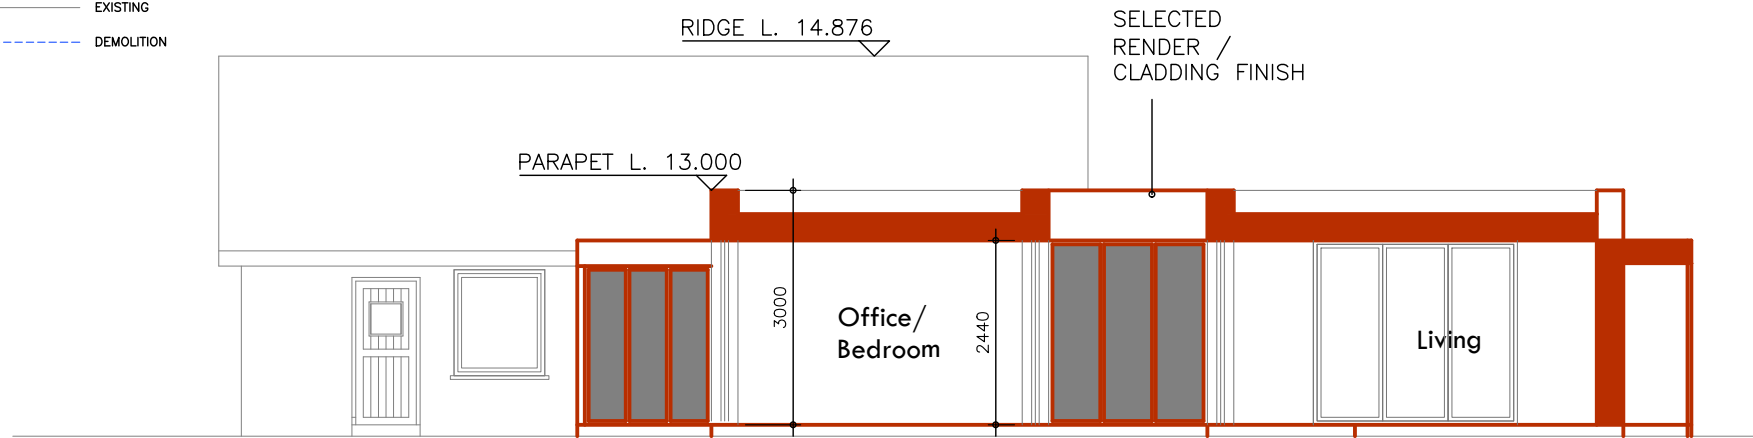

SECTION 4-4
PROPOSED - SCALE: 1:100@A4

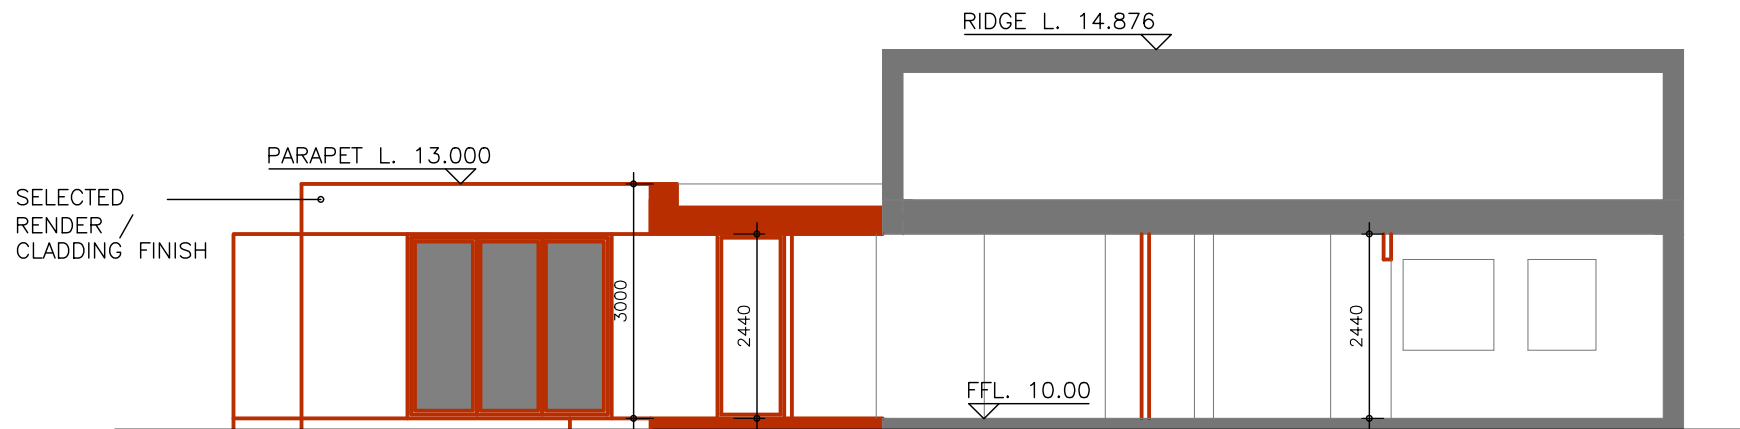

SECTION 1-1
PROPOSED - SCALE: 1:100@A4

GENERAL NOTES:
ALL DRAWINGS AND DESIGNS REMAIN THE PROPERTY OF THE ARCHITECTS
AND MAY NEITHER BE REPRODUCED, EXECUTED, OR COPIED WITHOUT
WRITTEN CONSENT.

DO NOT SCALE DRAWINGS, USE FIGURED DIMENSIONS ONLY.
THIS DRAWING IS TO BE READ IN CONJUNCTION WITH ALL RELEVANT
SPECIFICATION AND DRAWINGS.
ALL DIMENSIONS TO BE CHECKED ON SITE.

REF	REVISIONS	DATE

TITLE	Extension to the existing dwelling at 2 Hillview Close, Amesbury.					
CLIENT	Mr. Andy Price					
DRAWING TITLE	Proposed Section & Elevation Sheet 1					
DRAWN	CHECKED	SCALE	DATE	STATUS	DRAWING NO.	
JK	MOC	1:100@A4	July, '25	PLANNING	25.14-401P	

praxis architecture
Tel: 0203 008 4544 Mob: 0743 222 3668 Email: info@praxisarc.com
WARNFORD COURT, 29 THROGMORTON ST., LONDON, EC2N 2AT