


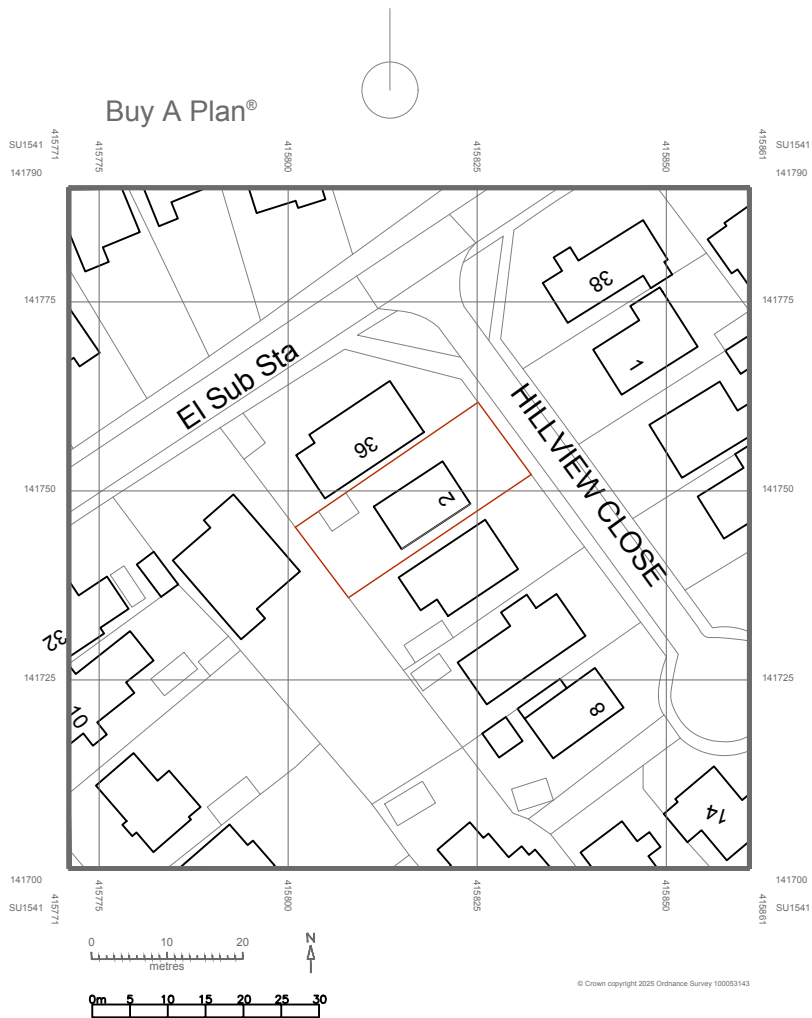

REF	REVISIONS	DATE	TITLE
			Extension to the existing dwelling at 2 Hillview Close, Amesbury.
			CLIENT: Mr. Andy Price
			DRAWING TITLE: Site Location Map
			DRAWN: JK
			CHECKED: MOC
			SCALE: 1:1000@A4
			DATE: July, '25
			STATUS: PLANNING
			DRAWING NO.: 25.14-400P

praxis architecture

Tel: 0203 008 4544 Mob: 0743 222 3668 Email: info@praxisarc.com

WARNFORD COURT, 29 THROGMORTON ST., LONDON, EC2N 2AT