



PROPOSED
EXISTING
DEMOLITION

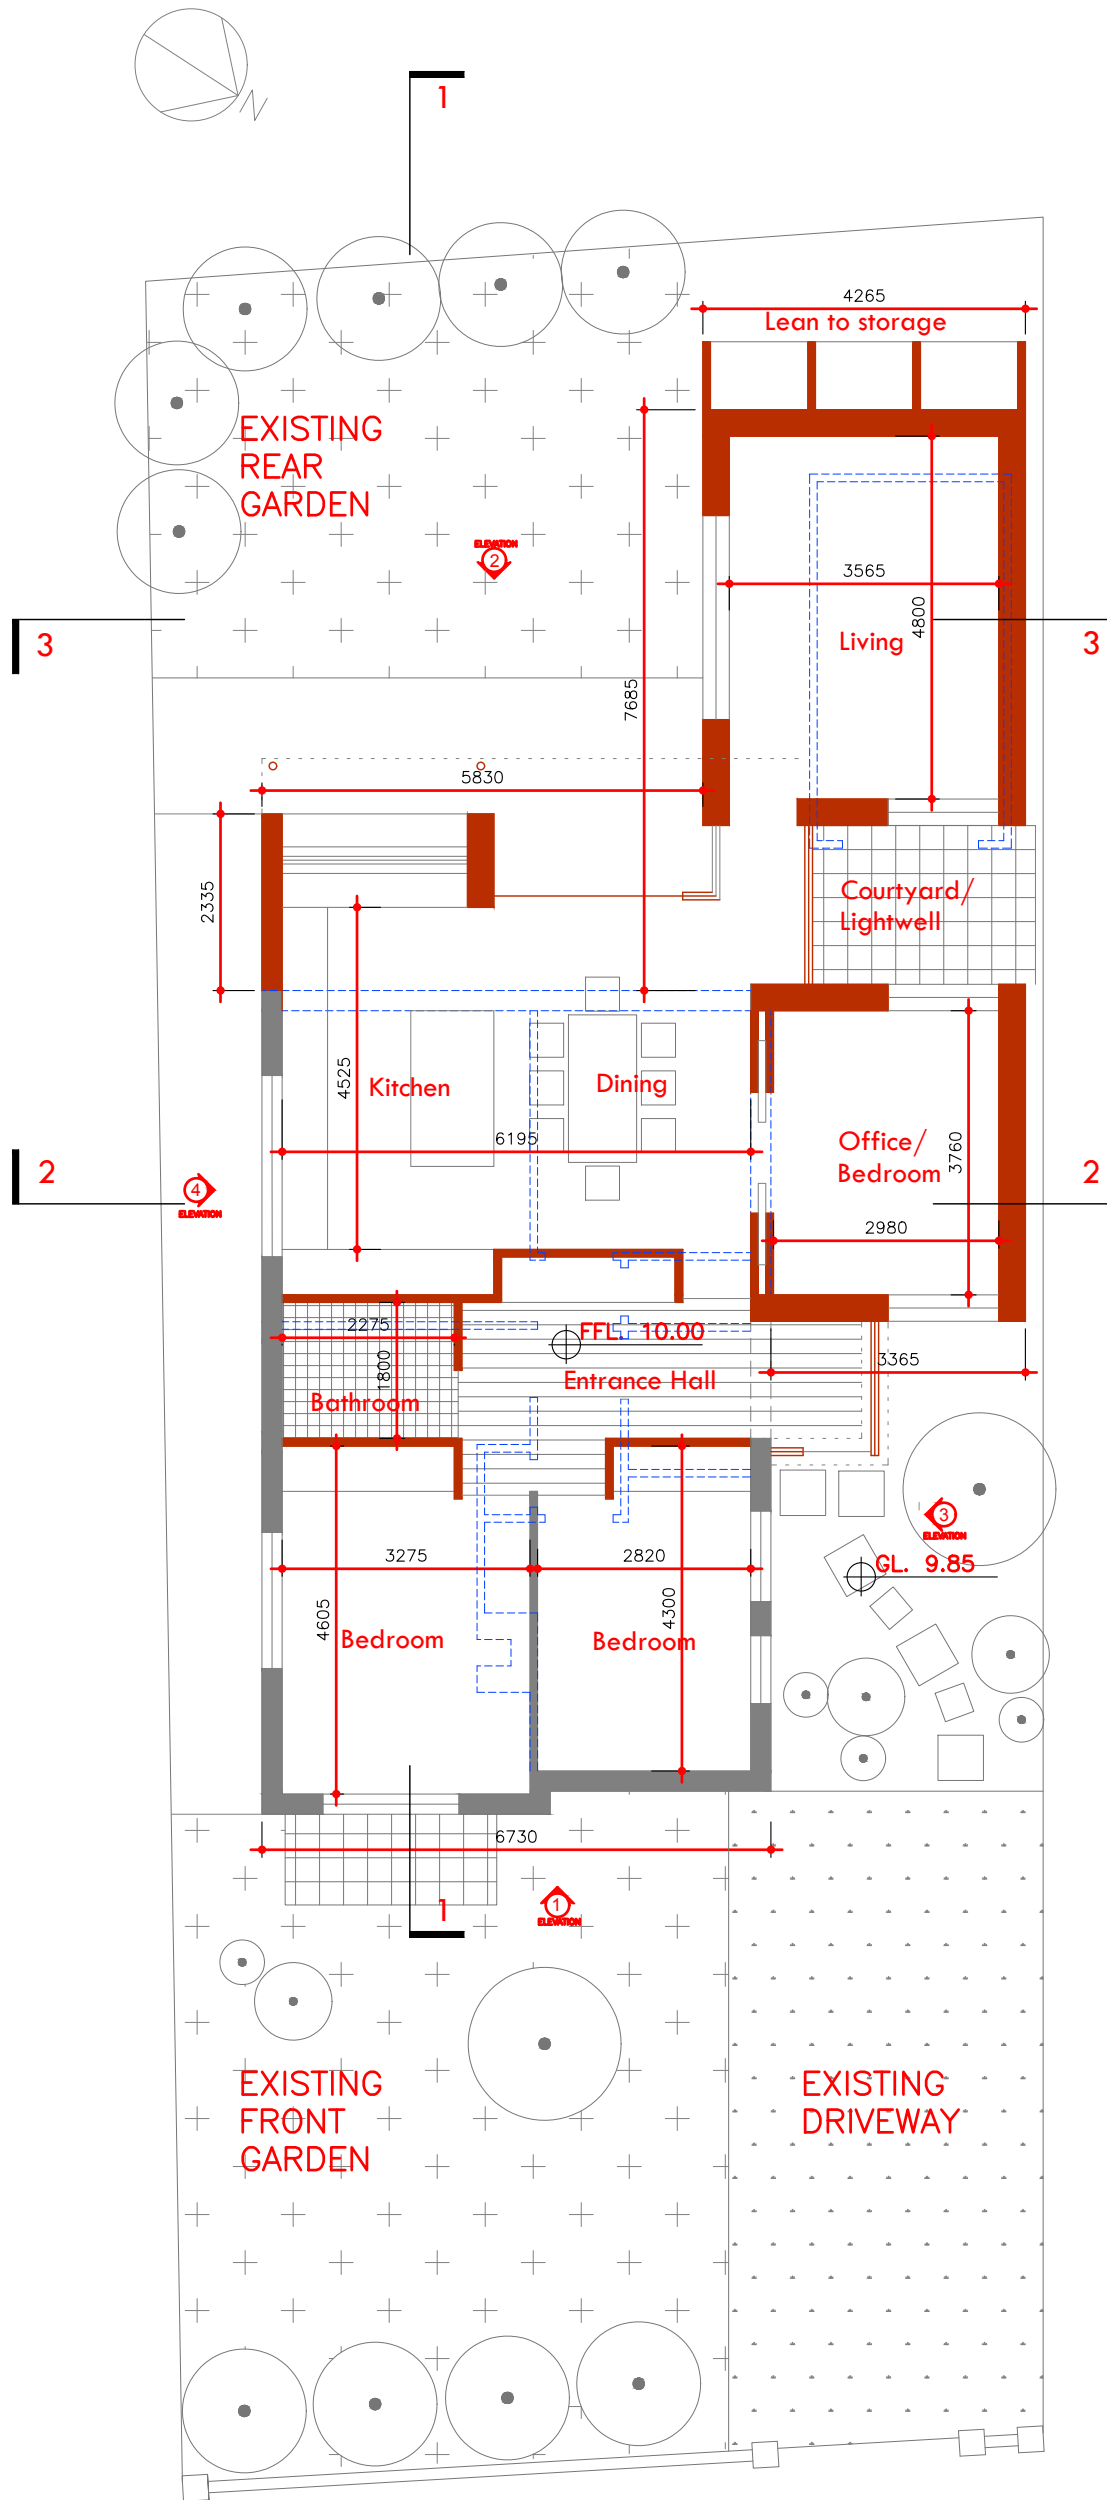

FLOOR LAYOUT
PROPOSED - SCALE: 1:100@A3

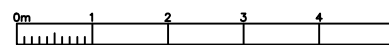

GENERAL NOTES:
ALL DRAWINGS AND DESIGNS REMAIN THE PROPERTY OF THE ARCHITECTS AND MAY NEITHER BE REPRODUCED, EXECUTED, OR COPIED WITHOUT WRITTEN CONSENT.
DO NOT SCALE DRAWINGS. USE FIGURED DIMENSIONS ONLY. THIS DRAWING IS TO BE READ IN CONJUNCTION WITH ALL RELEVANT SPECIFICATION AND DRAWINGS.
ALL DIMENSIONS TO BE CHECKED ON SITE.

REF	REVISIONS	DATE

TITLE:	Extension to the existing dwelling at 2 Hillview Close, Amesbury.					
CLIENT:	Mr. Andy Price					
DRAWING TITLE:	Proposed Floor Layout					
DRAWN JK	CHECKED MOC	SCALE 1:100@A3	DATE July, '25	STATUS PLANNING	DRG. NO. 25.14-401P	

praxis architecture
Tel: 0203 008 4544 Mob: 0743 222 3668 Email: info@praxisarc.com
WARNFORD COURT, 29 THROGMORTON ST., LONDON, EC2N 2AT