




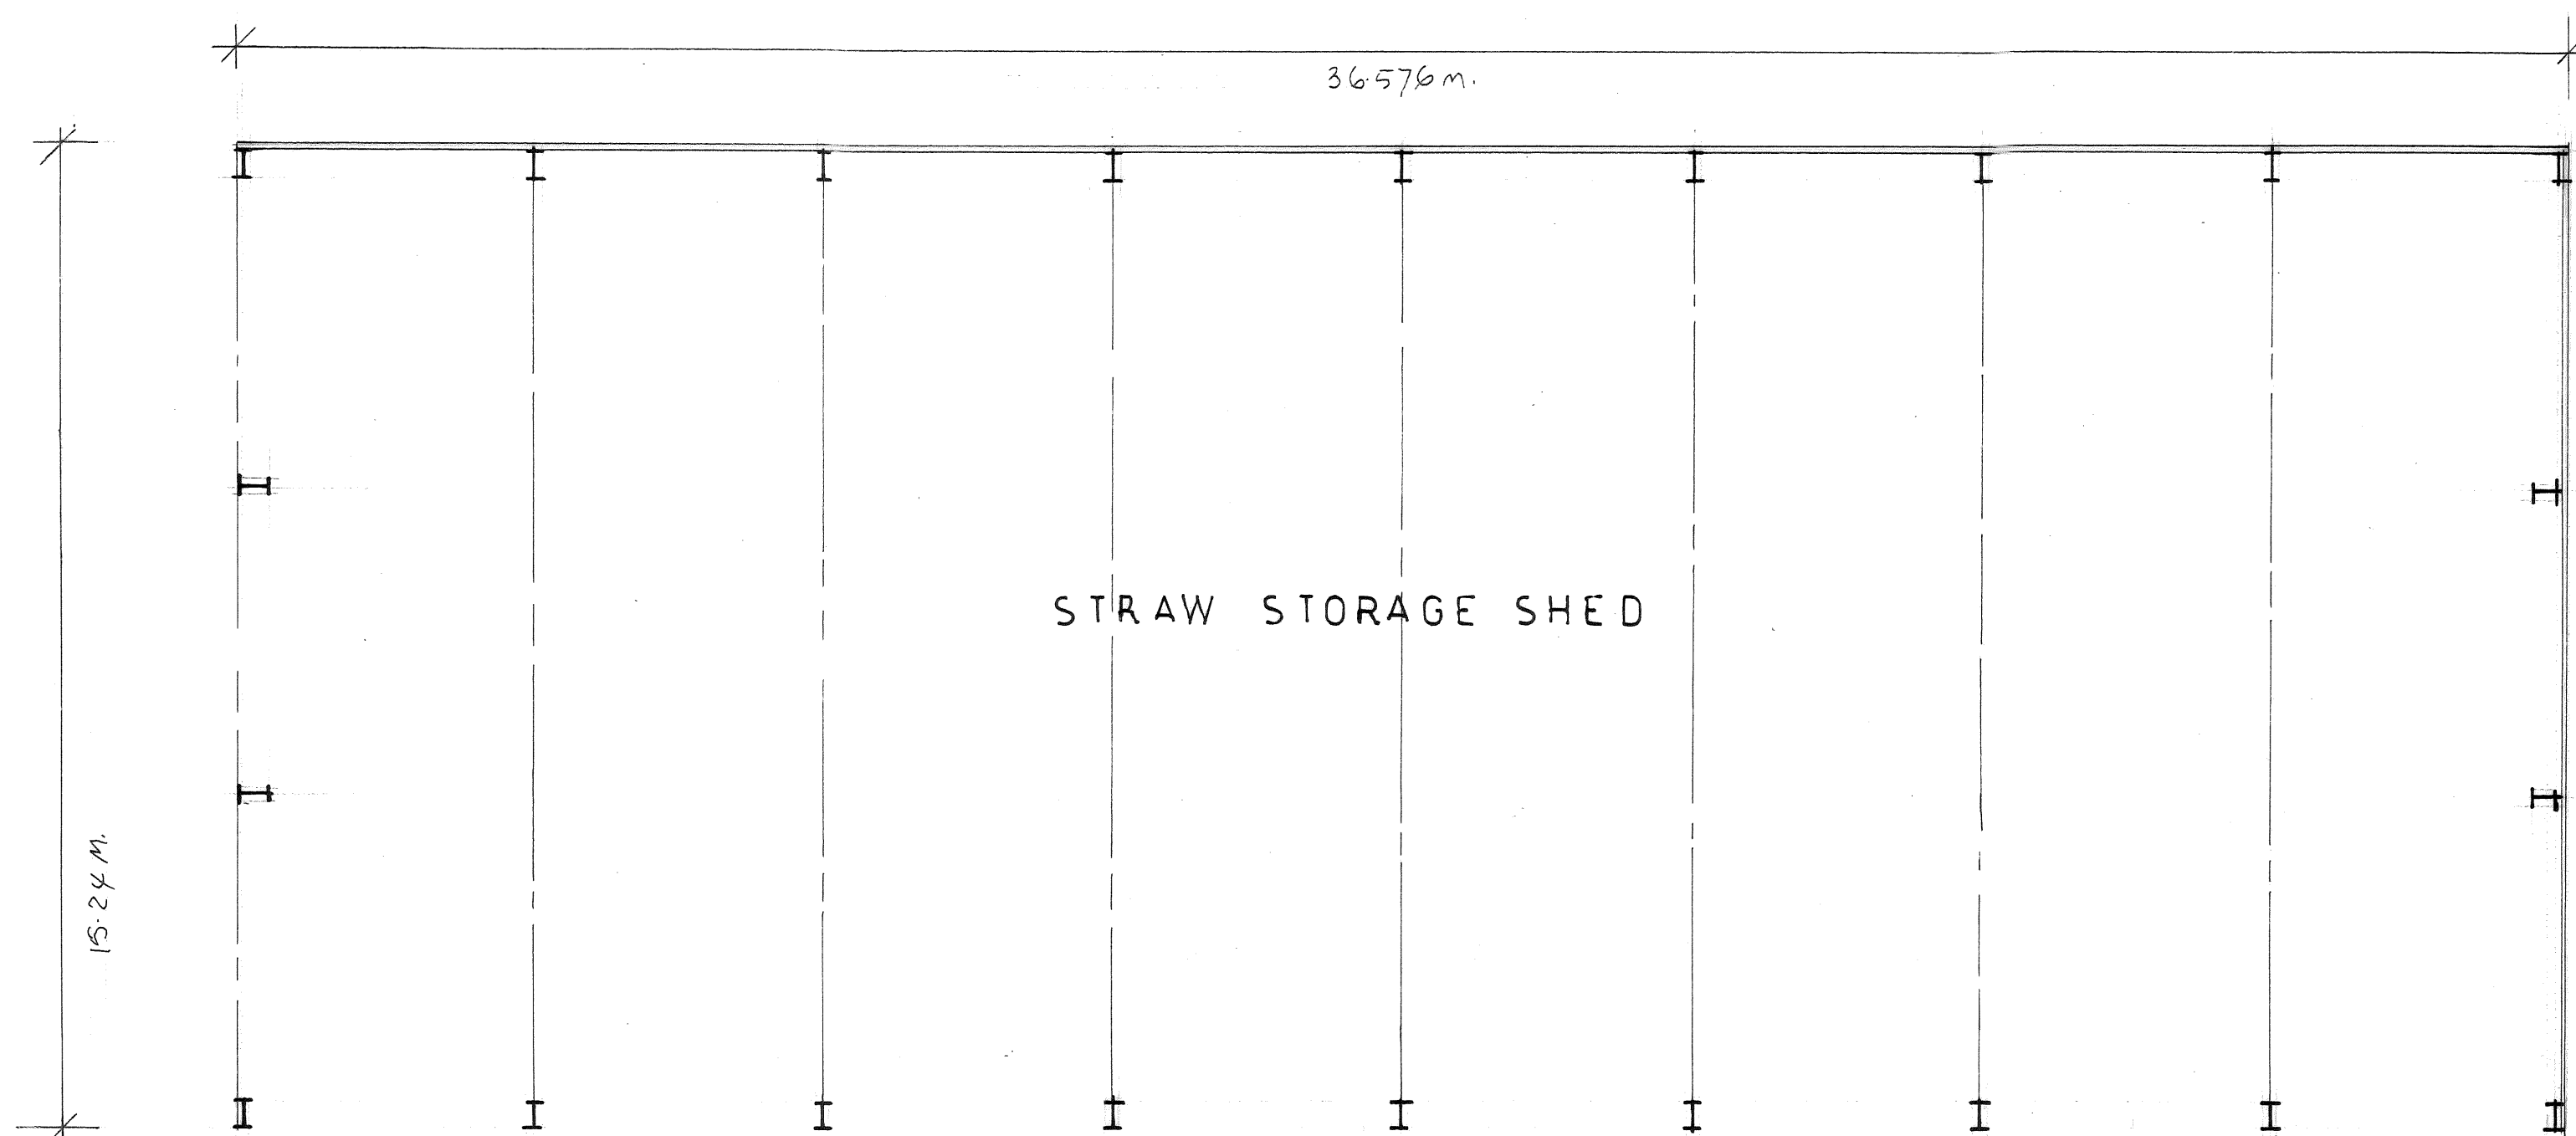

GROUND FLOOR PLAN

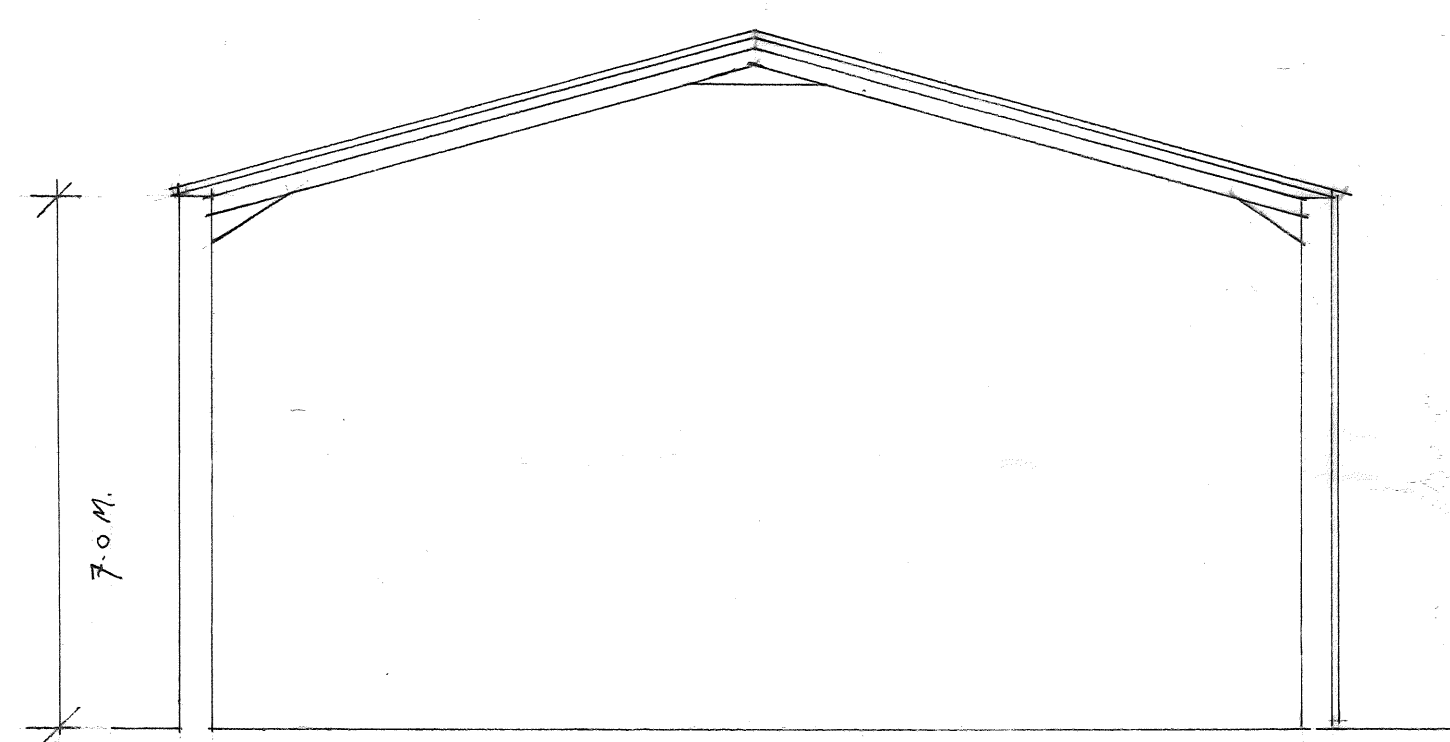


SECTION

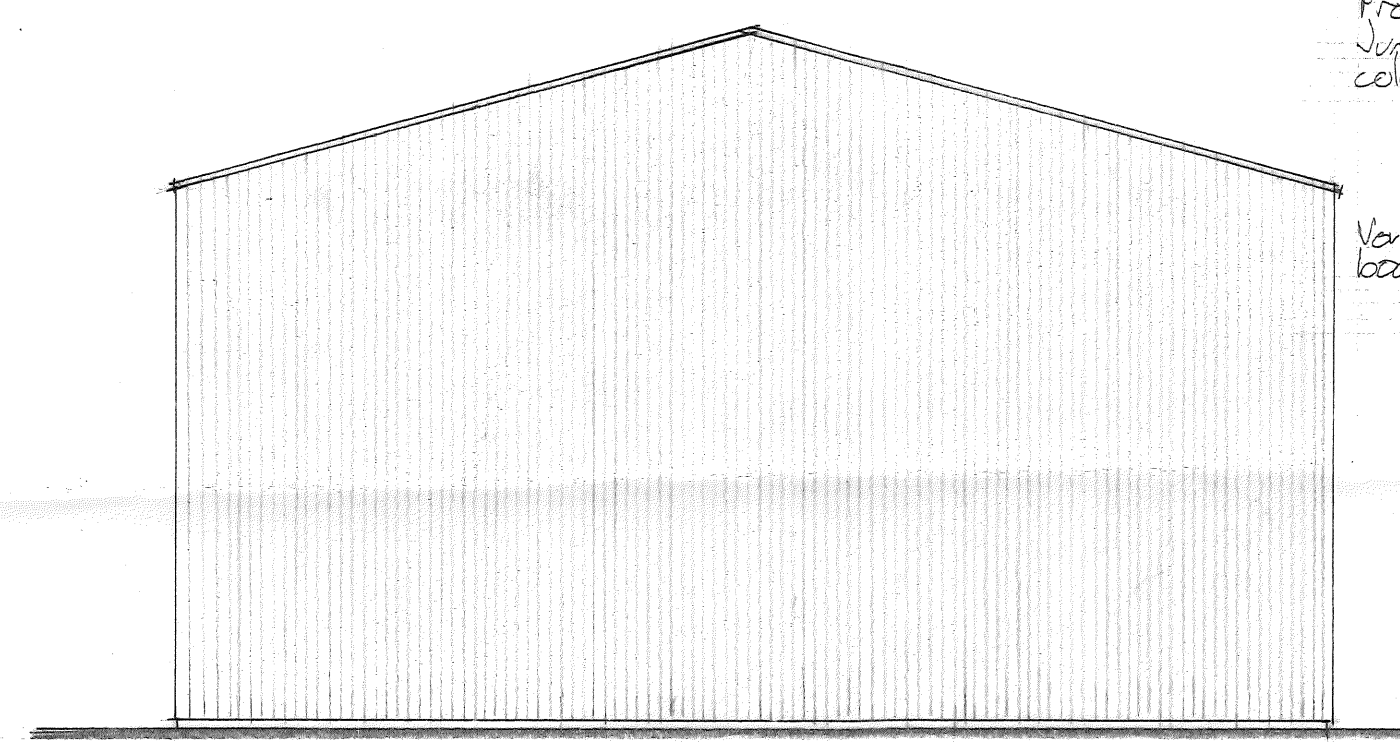


SOUTH EAST ELEVATION


Profiled to roof  
Vertical Green  
cladding

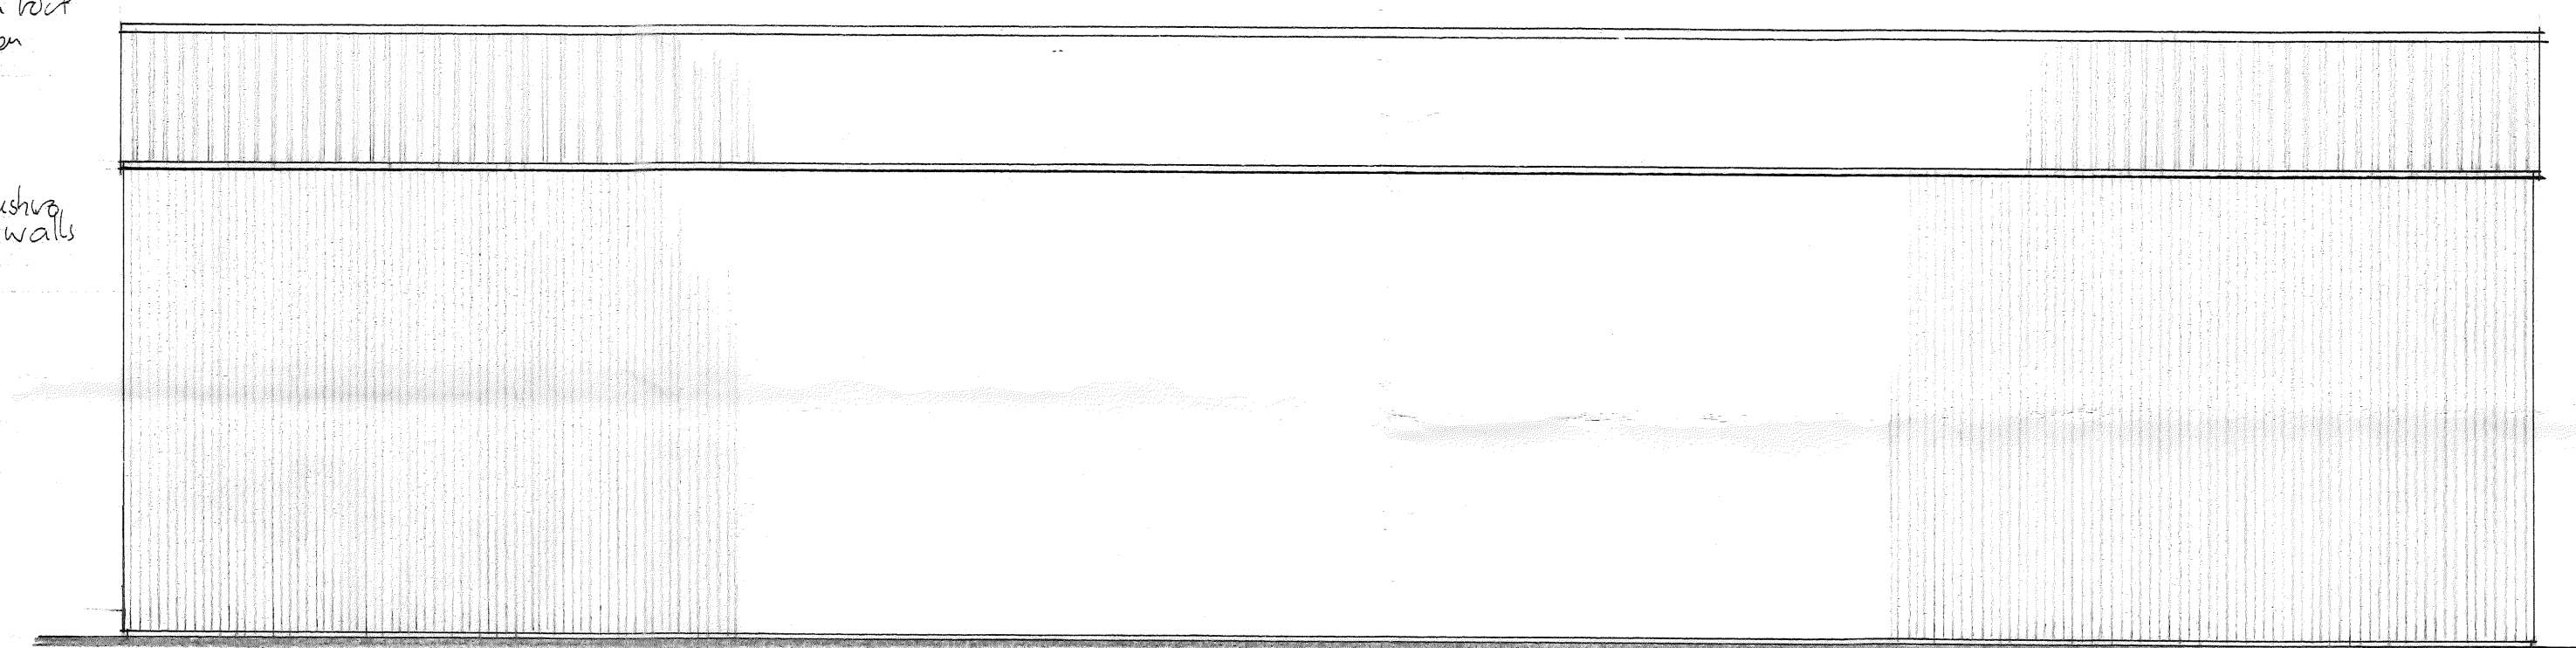

NORTH EAST ELEVATION

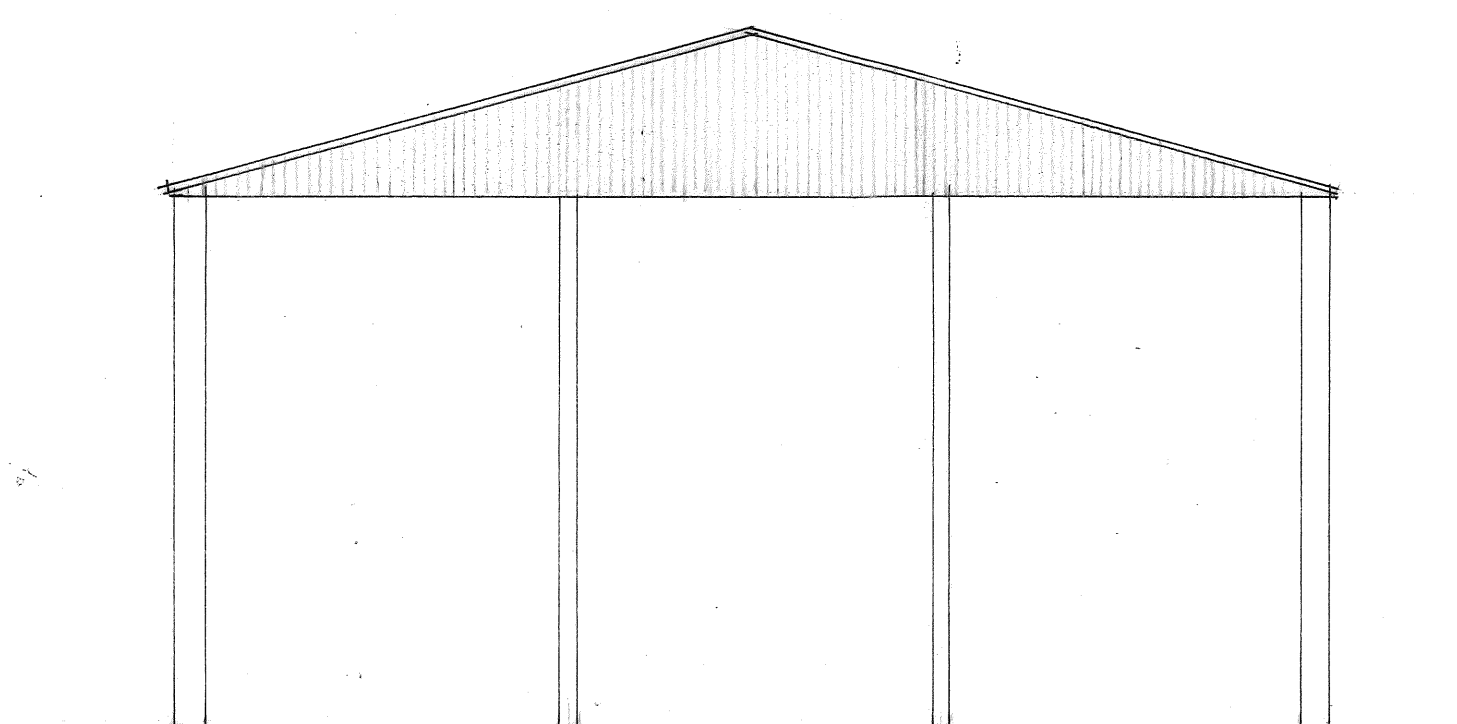

NORTH WEST ELEVATION

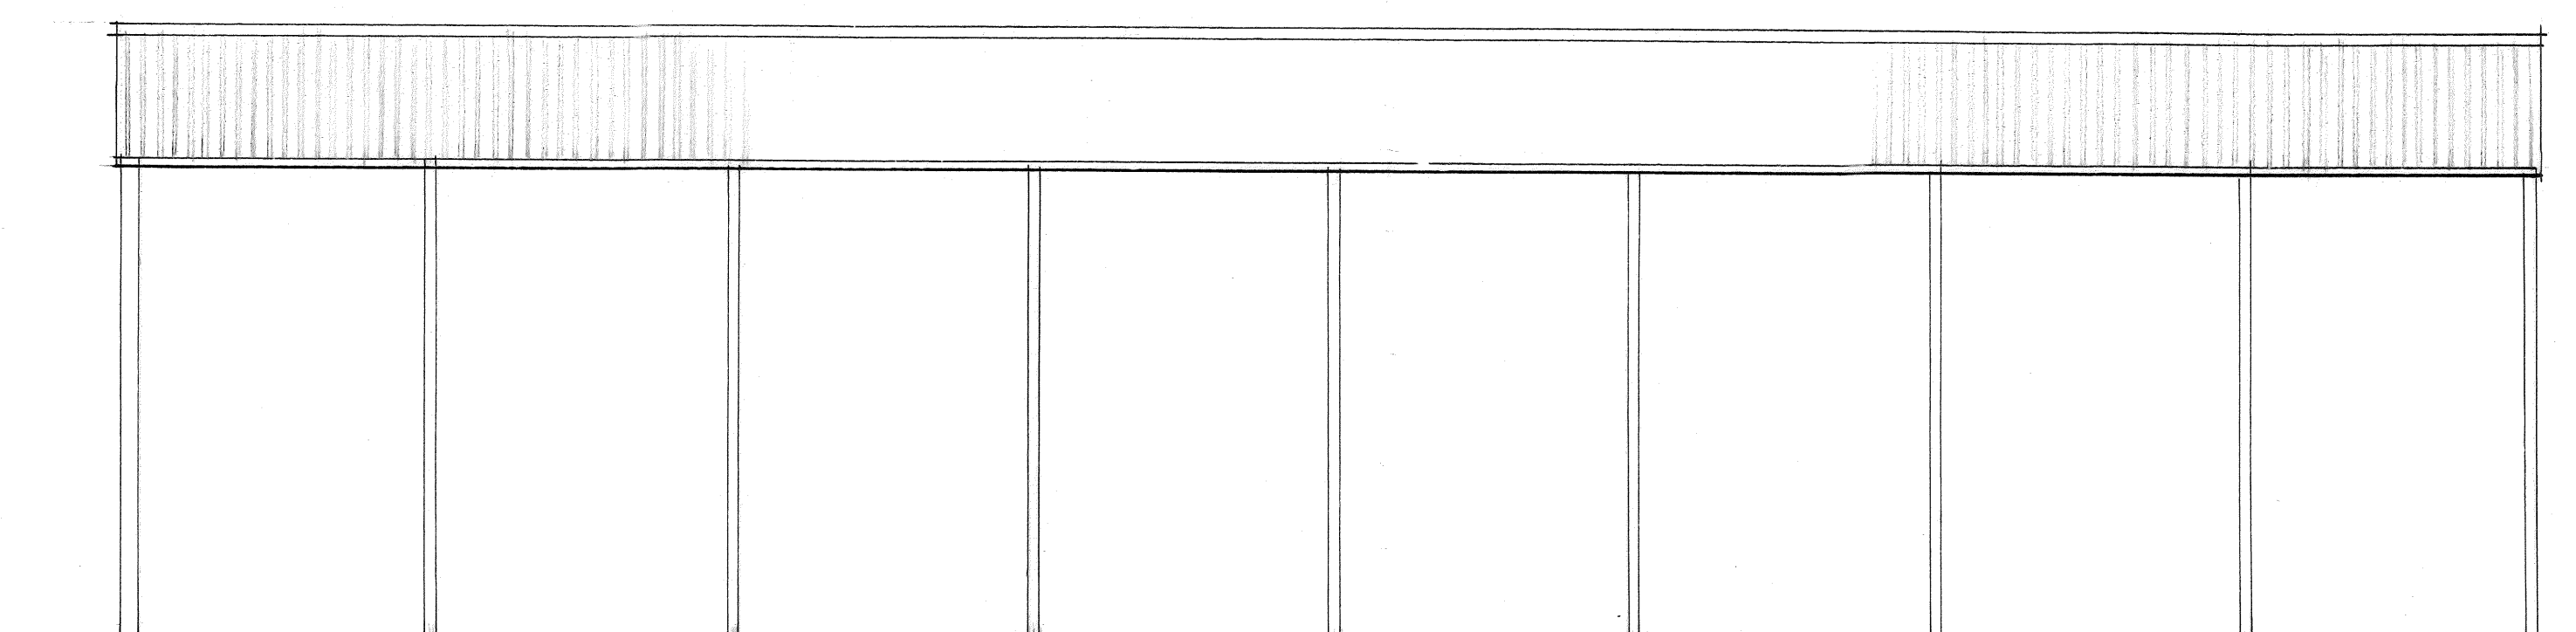

SOUTH WEST ELEVATION

PROPOSED AGRICULTURAL BUILDINGS ON LAND AT MANOR FARM, EASTON PIERCY, KINGTON - ST-MICHAEL, SN14 6JT  
DETAILS OF PROPOSED STRAW STORAGE SHED Scale 1/100

10.0m at a scale of 1/100 All Paper Size

