




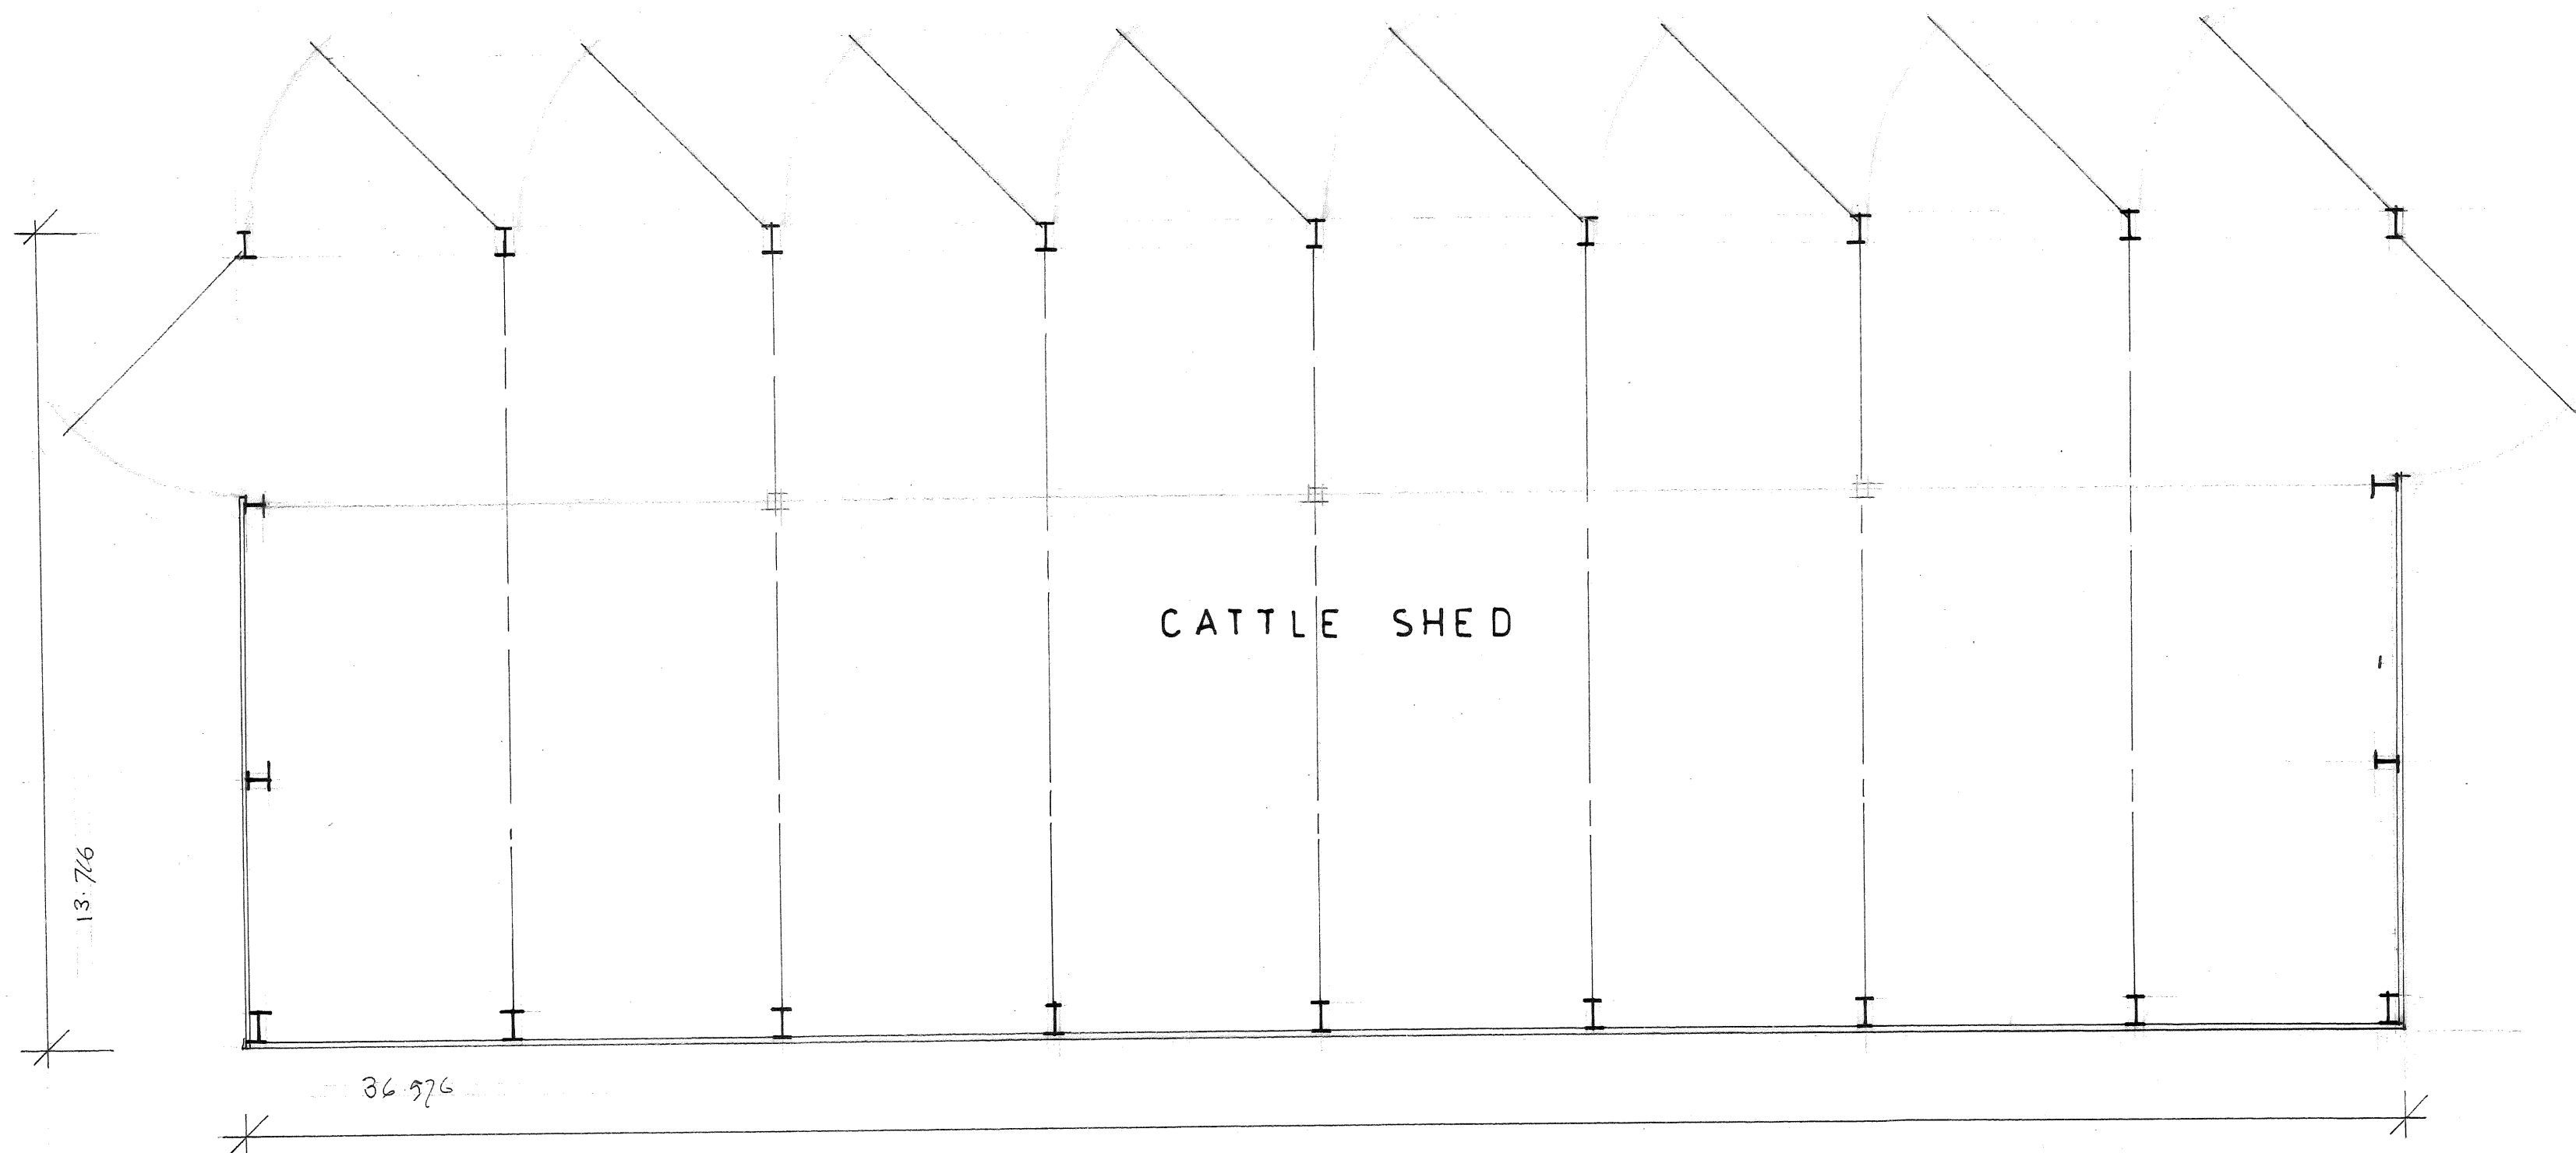

GROUND FLOOR PLAN

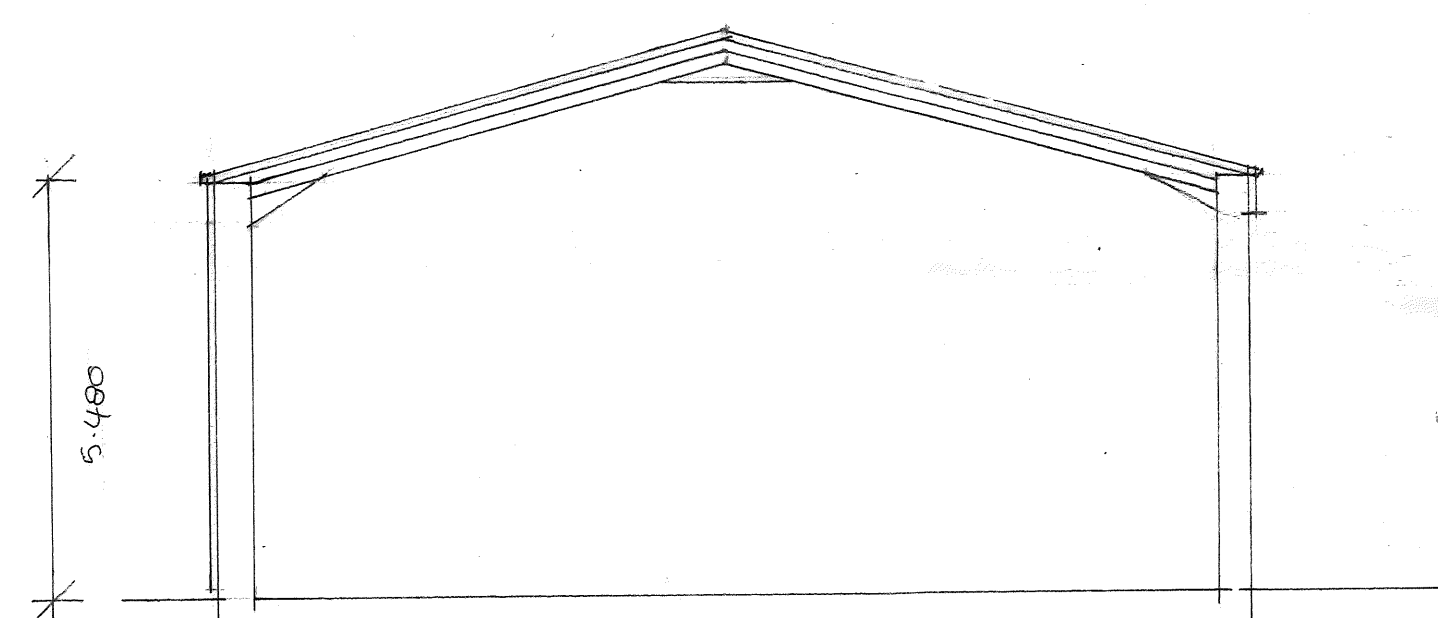


SECTION

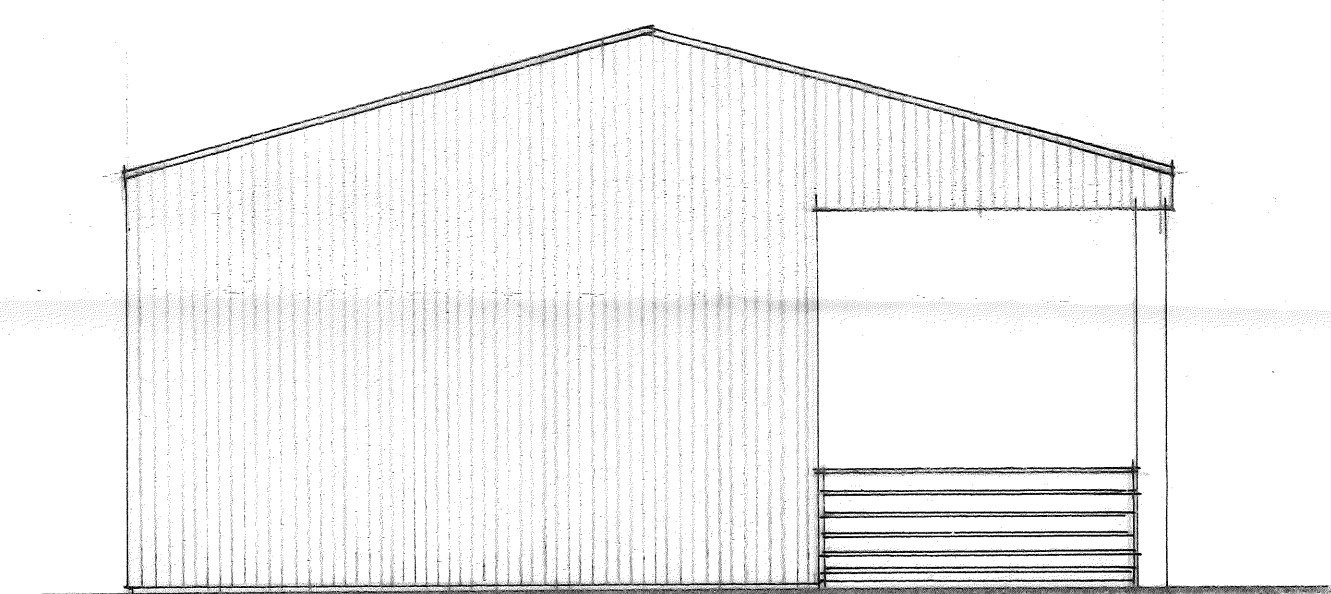


SOUTH EAST ELEVATION

*Painted to roof
knip Green colour*

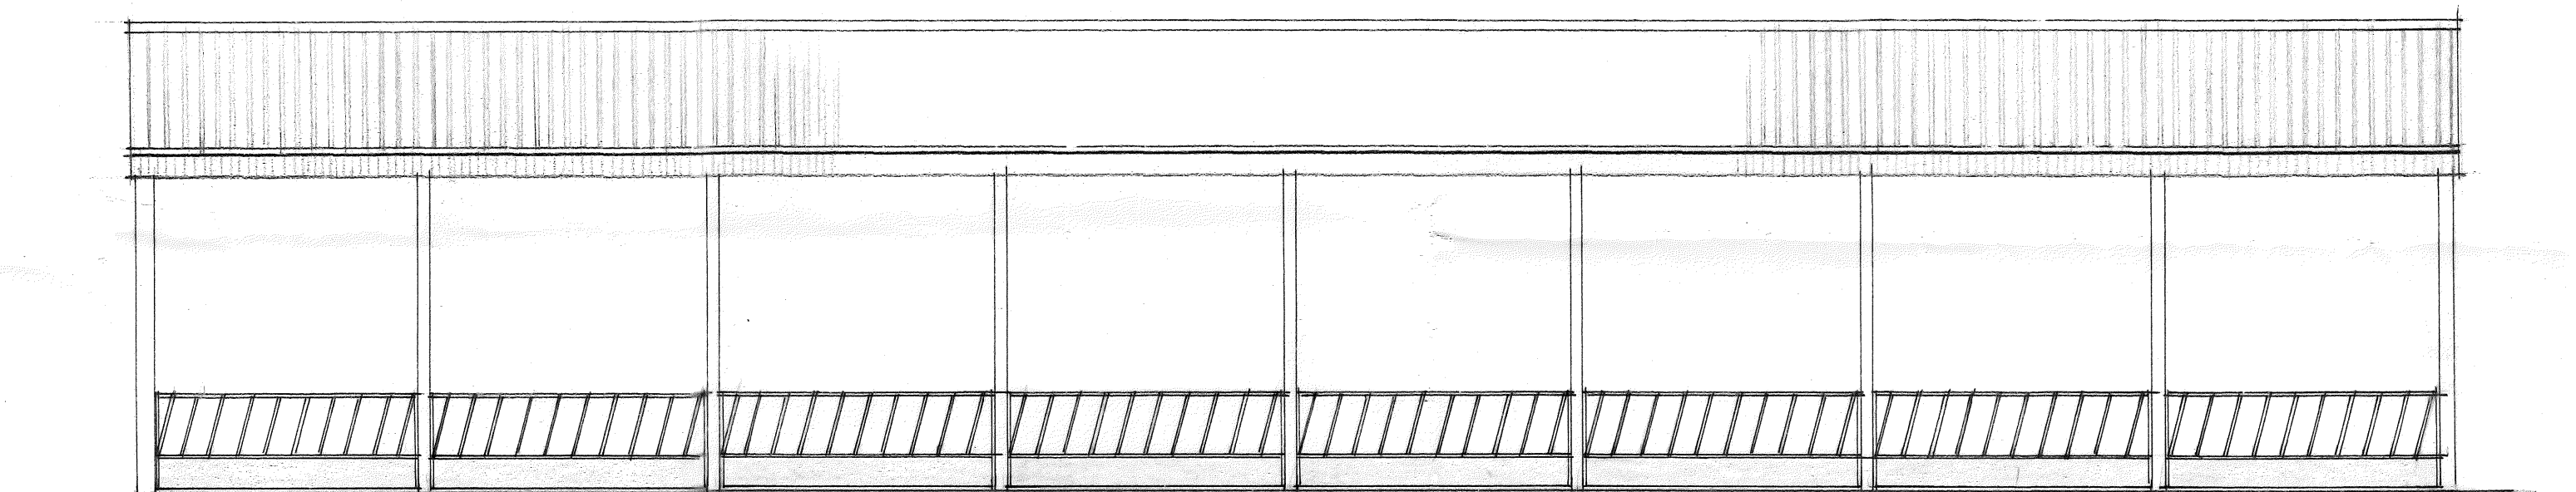


NORTH EAST ELEVATION

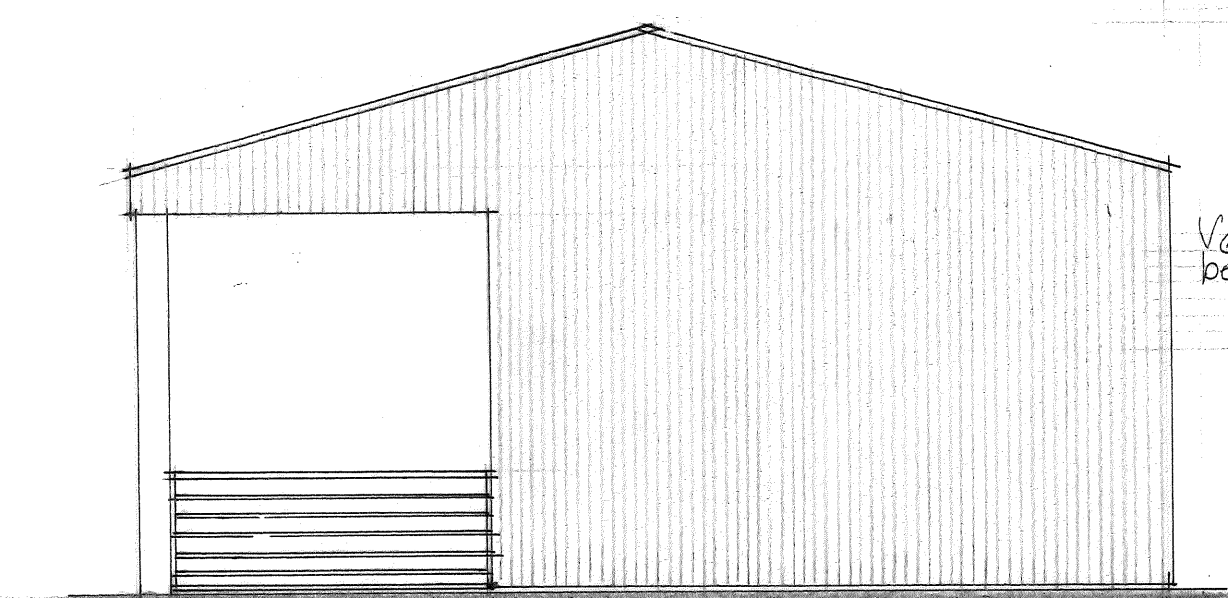

NORTH WEST ELEVATION

*Vertical Yorkshire
boarding to walls*

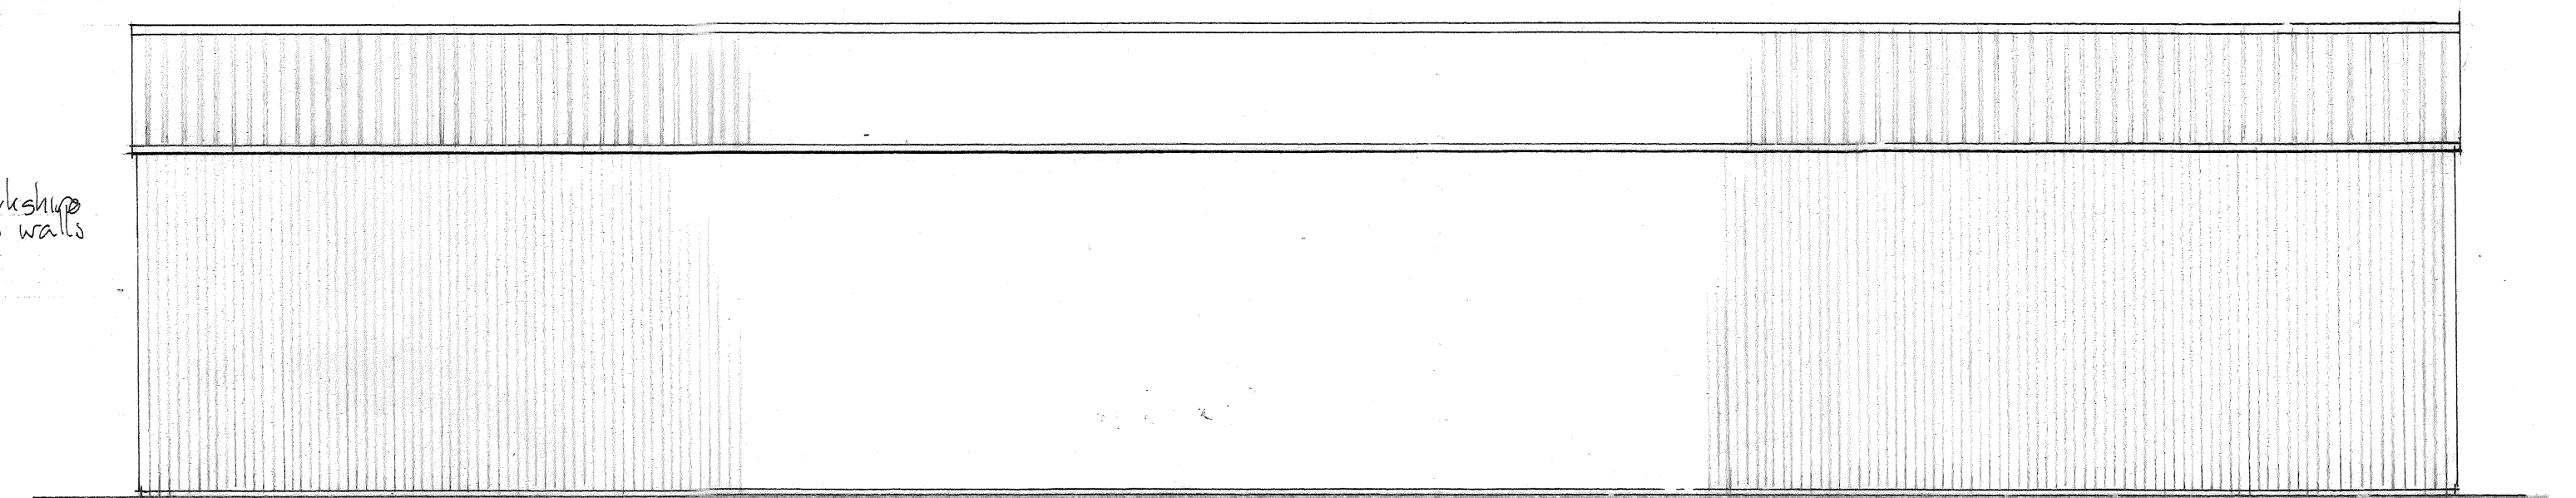

SOUTH WEST ELEVATION

PROPOSED AGRICULTURAL BUILDINGS ON LAND AT MANOR FARM, EASTON PIERCY, KINGTON-ST-MICHAEL, SN14 6JT
DETAILS OF PROPOSED CATTLE SHED Scale 1/100

10.0m at a scale of 1/100 At Paper size

MF2