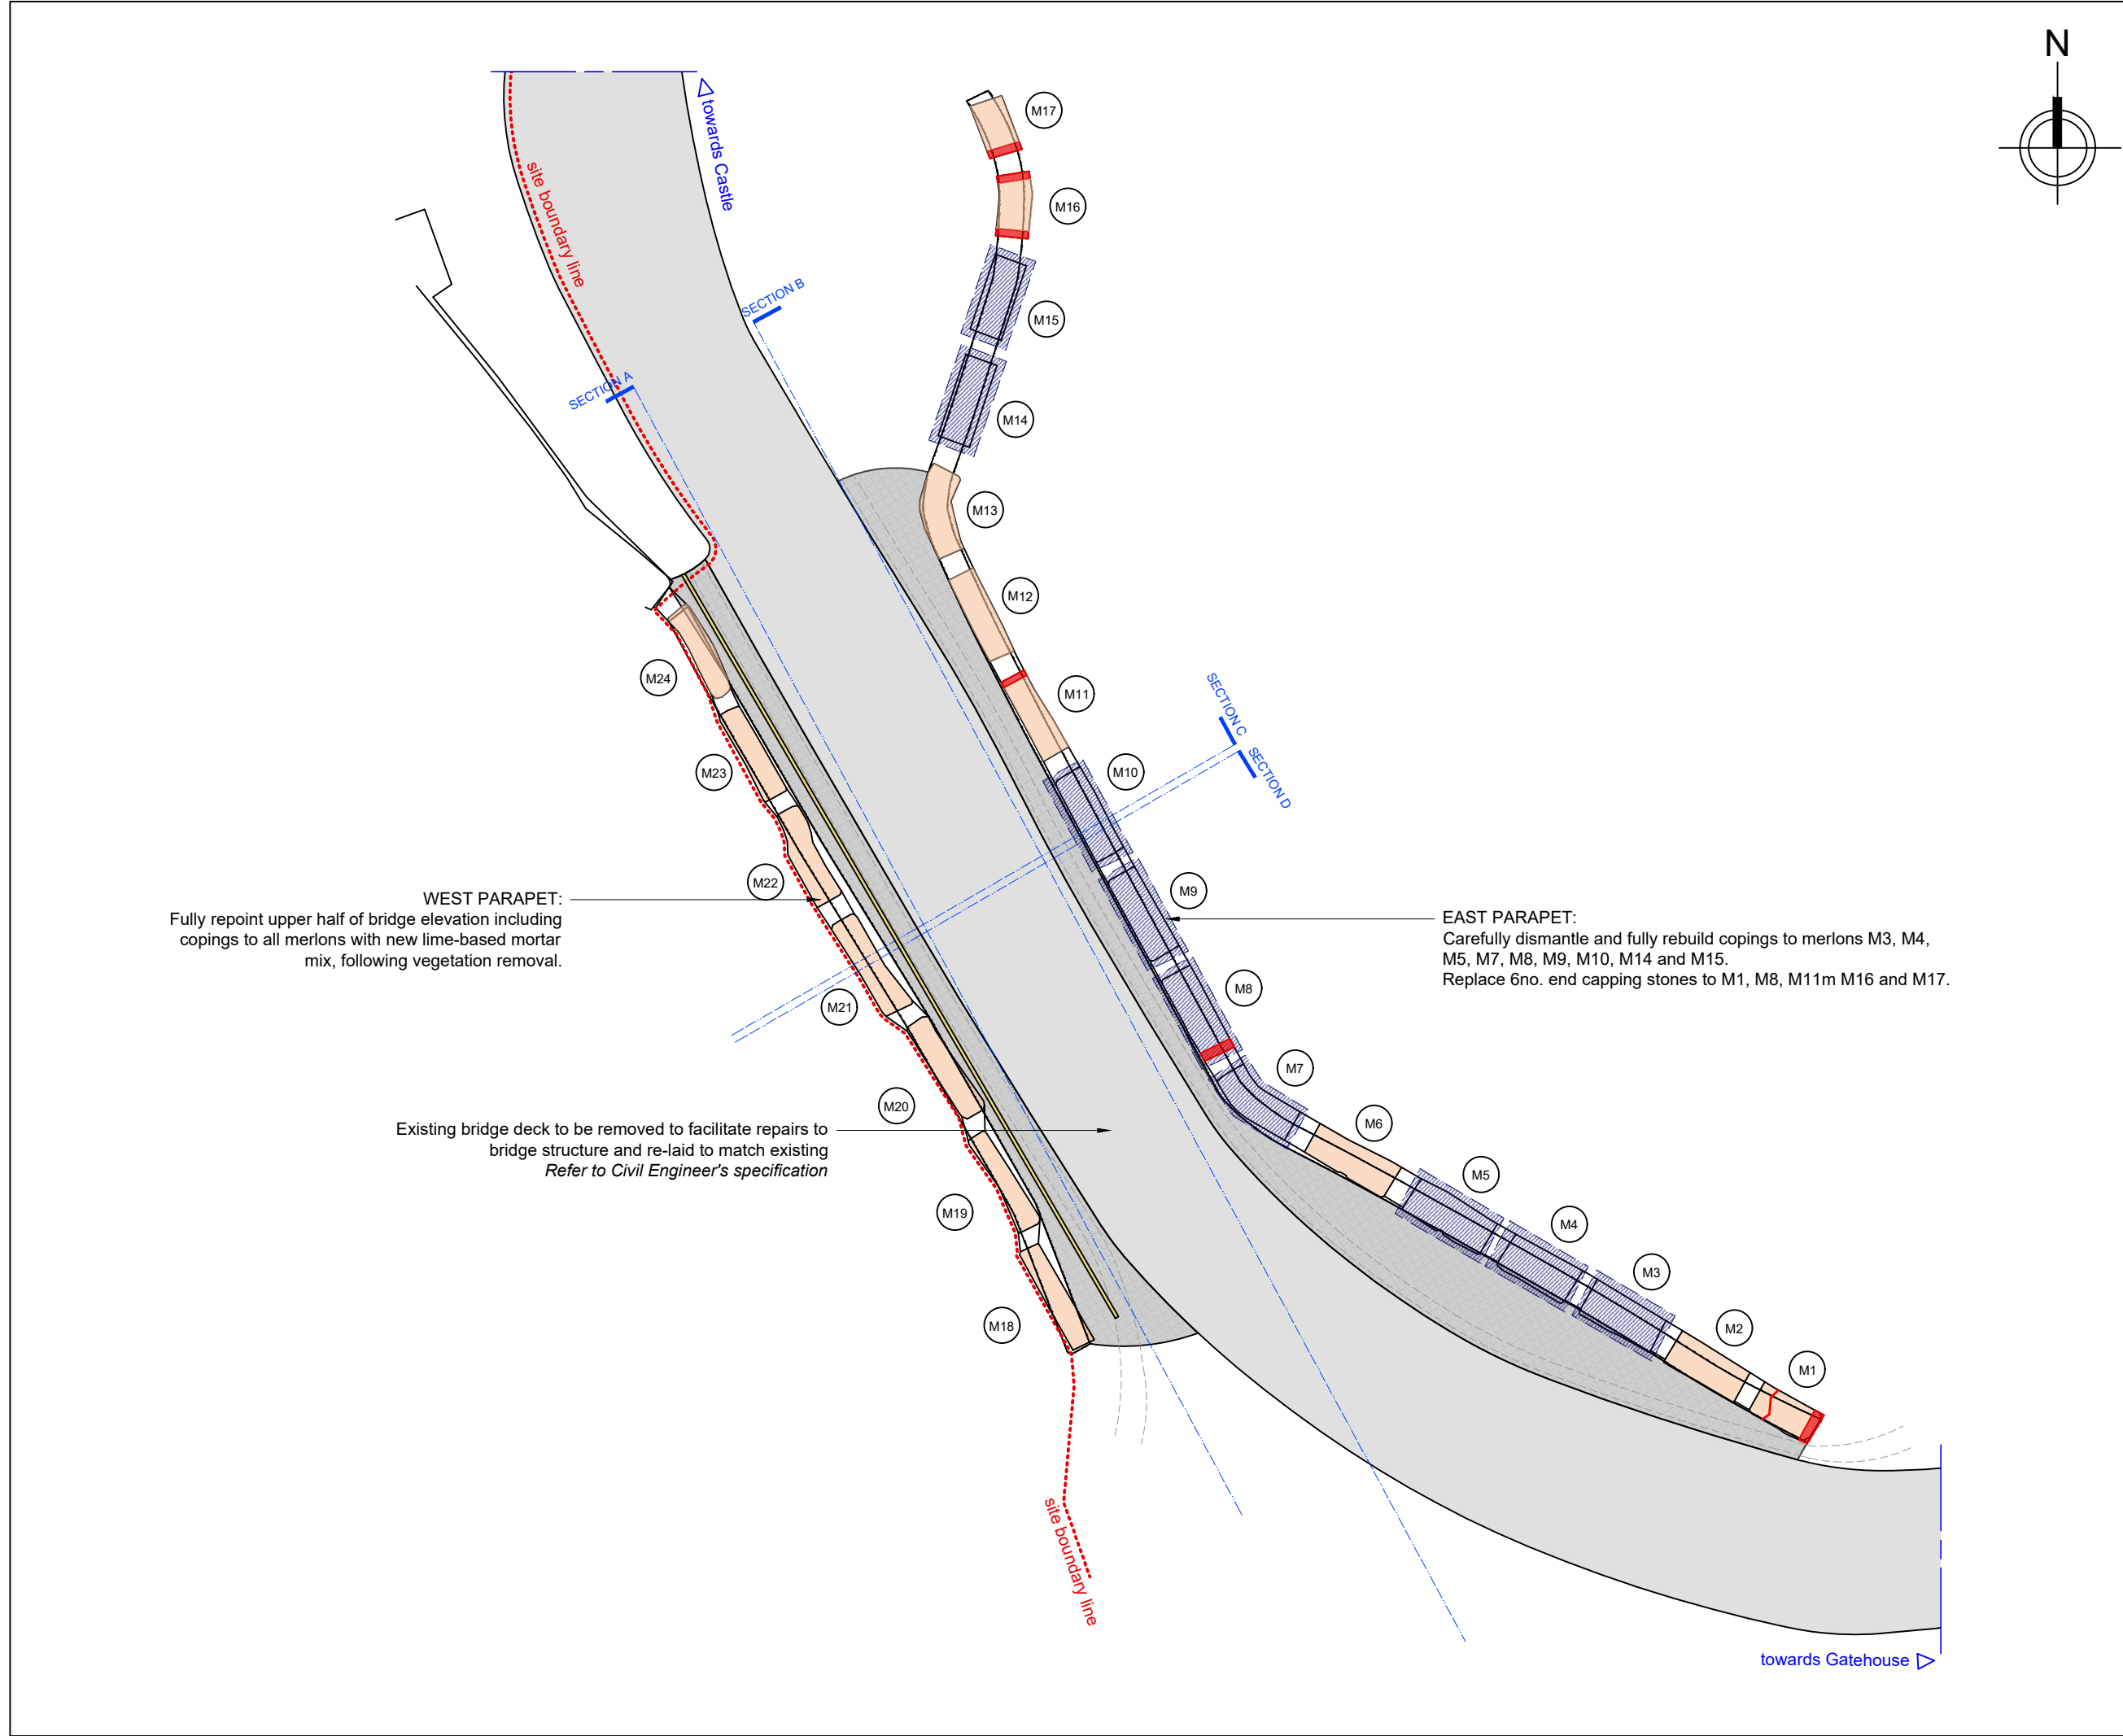


- GENERAL NOTES:
1. The design and drawings are the copyright of the consultant unless otherwise agreed and must not be used or reproduced without their permission.
 2. Drawings based on measured survey prepared by Advantage Geomatics Limited dated April 2022.

0 1 5M
1:100 scale

KEY:	
	EXISTING
	REMOVE
	REPLACEMENT STONE
	INDENT REPAIRS
	AREAS TO BE REBUILT
	REPOINT
	PARTIAL REPOINT
	REPOINTING OF CEMENT MORTAR
	RENDER REPAIRS
	MASONRY CRACKING
	STRUCTURAL ANCHOR POINT

Rev	Date	Description	By
C	22/12/25	Planning updates	AP
B	15/12/25	Planning updates	AP
A	25/01/25	Repairs update. Planning issue	AP
Rev	Date	Description	By

Issue
PLANNING
Information / Statutory Consent / Tender / Construction / As Built

scott & twine
ARCHITECTS & INTERIOR DESIGNERS
The Old Power Station, Mortlake High Street
London SW14 8SN
T +44 (0) 20 3355 9699
www.scott-twine.co.uk

Client
KAZUHIKO AKAO

Project
Devizes Castle, Devizes, Wiltshire External Fabric Repairs & Restorations Castle Grounds

Title
Moat Bridge Road Level Plan as Proposed

Date	Scale
10/11/2023	1:100 @ A3
Drawn By	Checked By
AP	ST
Drawing Number	Revision
2256 - 02 - 107	C