
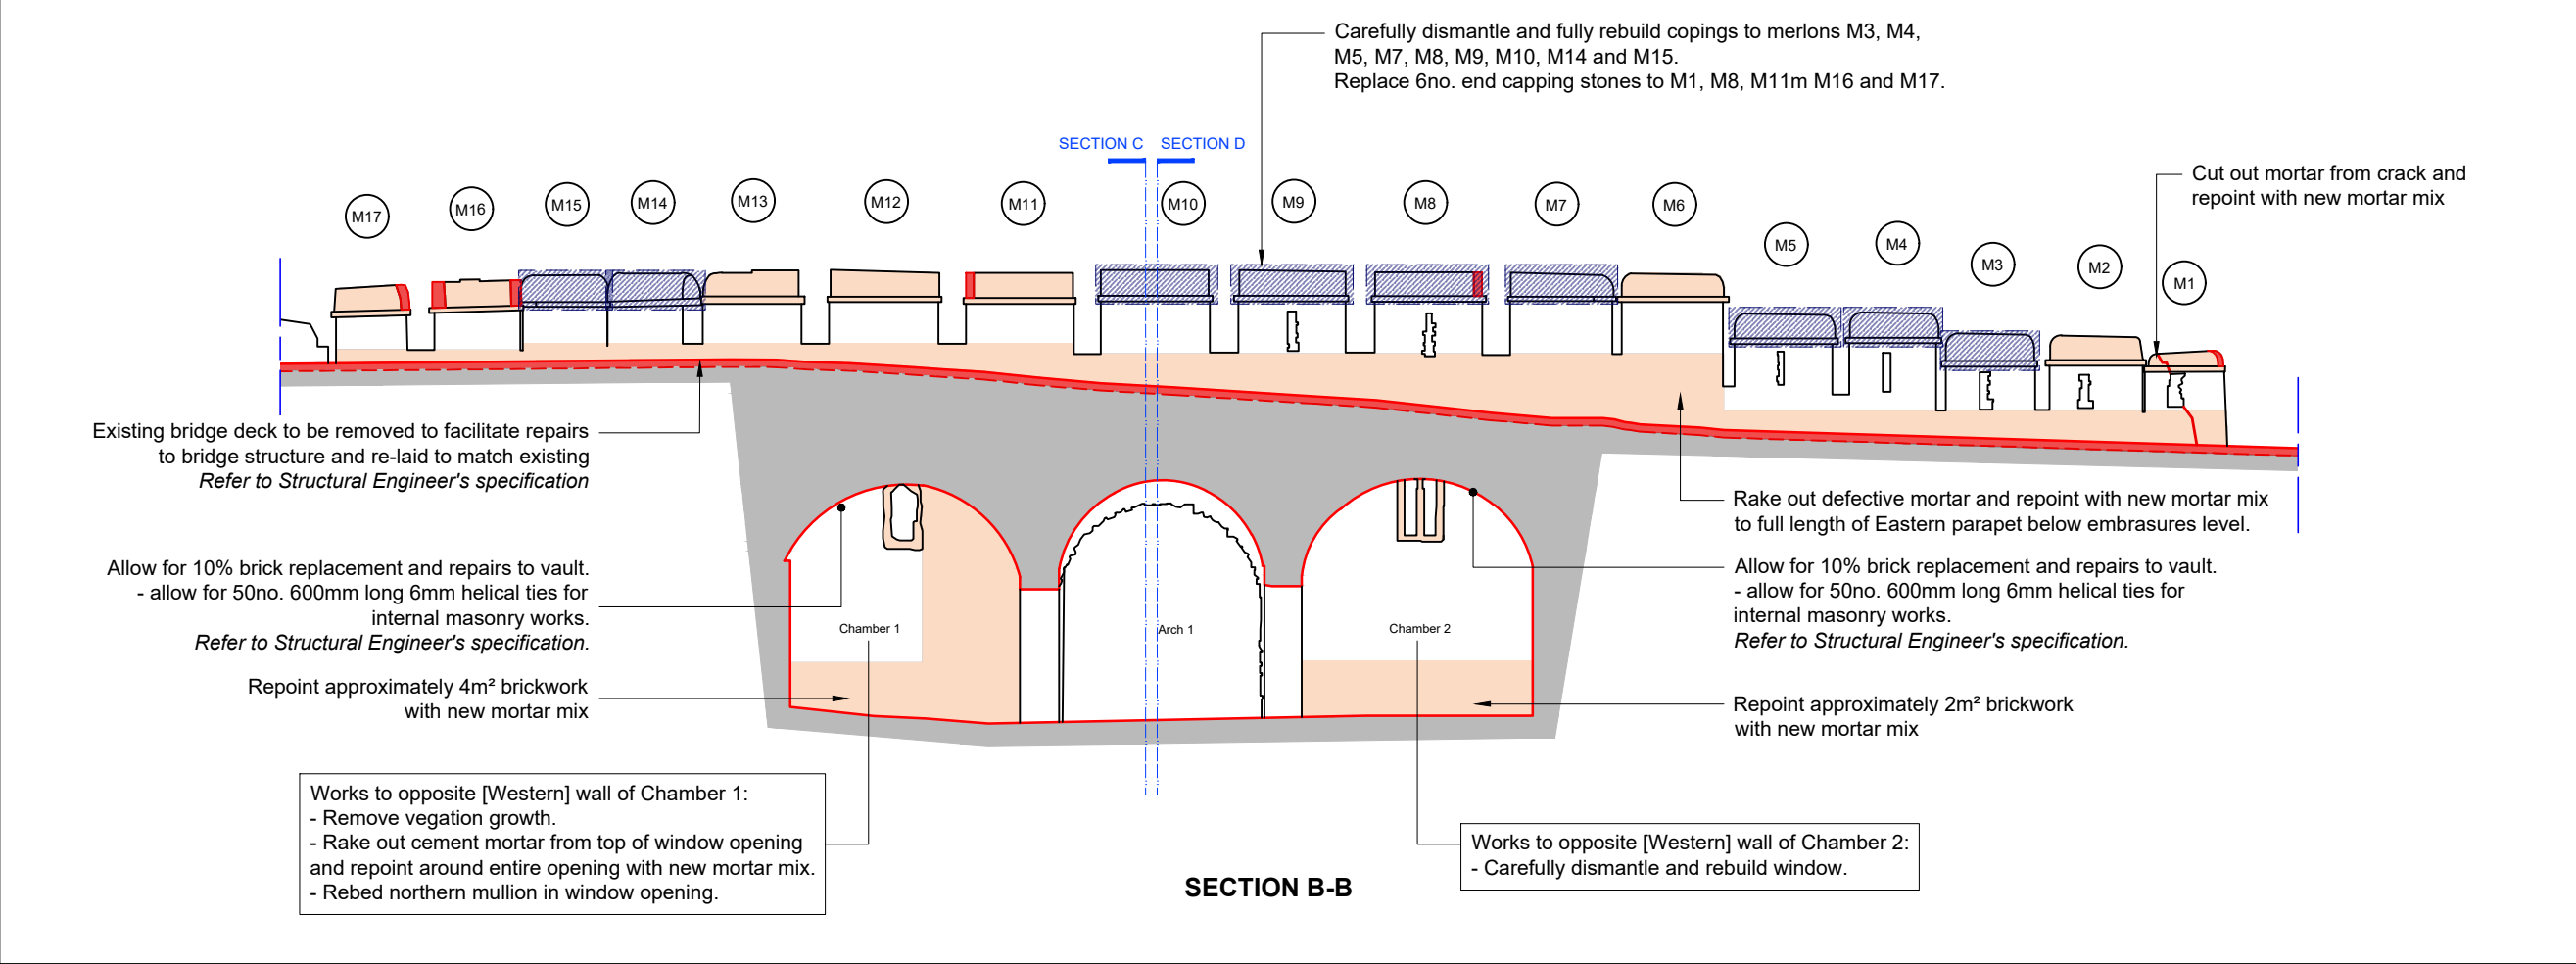


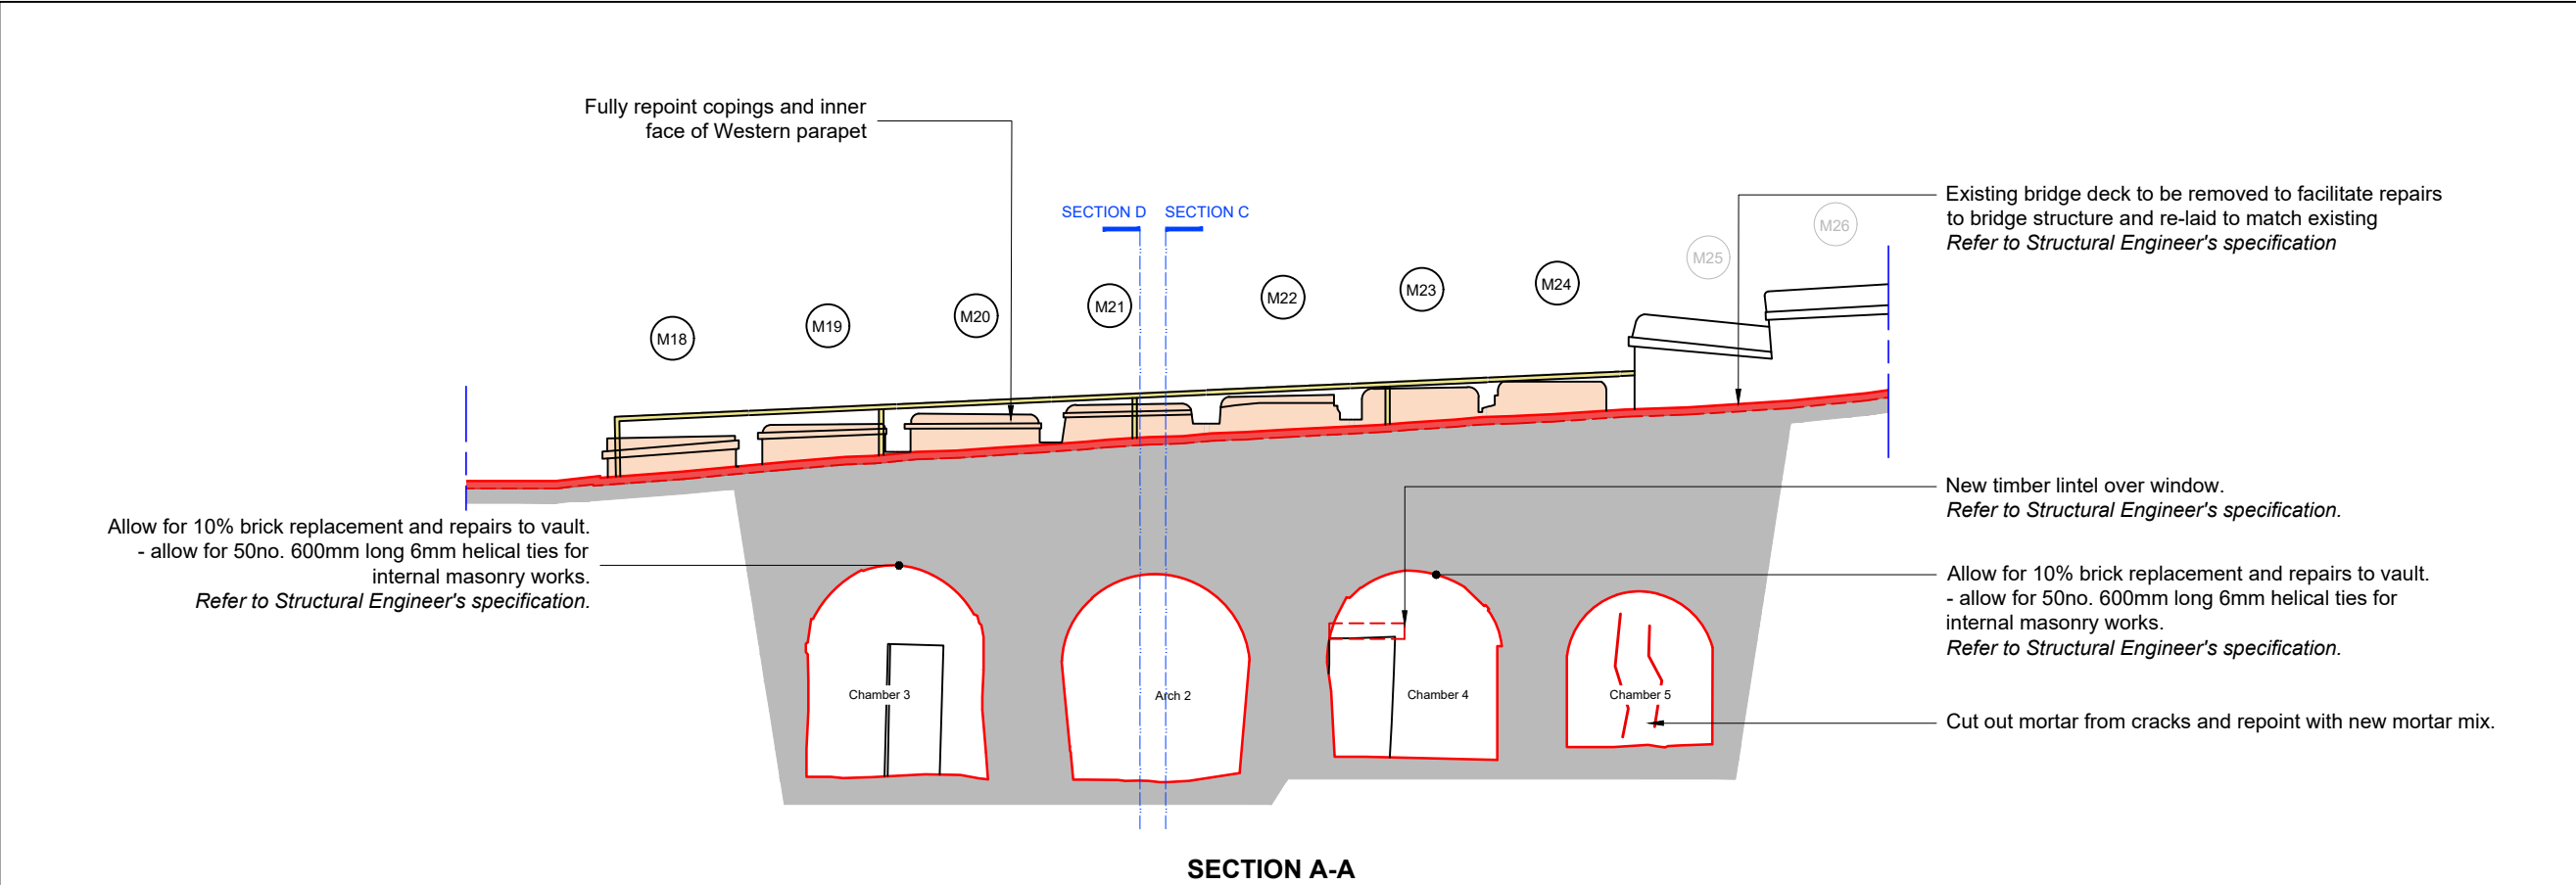

GENERAL NOTES:

- The design and drawings are the copyright of the consultant unless otherwise agreed and must not be used or reproduced without their permission.
- Drawings based on measured survey prepared by Advantage Geomatics Limited dated April 2022.

0 1 5M

1:100 scale

KEY:

- EXISTING
- REMOVE
- REPLACEMENT STONE
- INDENT REPAIRS
- AREAS TO BE REBUILT
- REPOINT
- PARTIAL REPOINT
- REPOINTING OF CEMENT MORTAR
- RENDER REPAIRS
- MASONRY CRACKING

B	22/12/25	Planning updates	AP
A	25/01/25	Repairs update. Planning issue	AP
Rev	Date	Description	By

Issue

PLANNING

Information / Statutory Consent / Tender / Construction / As Built

scott & twine

ARCHITECTS & INTERIOR DESIGNERS

The Old Power Station, Mortlake High Street
London SW14 8SN
T +44 (0) 20 3355 9699
www.scott-twine.co.uk

Client

KAZUHIKO AKAO

Project

Devizes Castle, Devizes, Wiltshire
External Fabric Repairs & Restorations
Castle Grounds

Title

Moat Bridge
Sections A-A and B-B
as Proposed

Date	Scale
10/11/2023	1:100 @ A3
Drawn By	Checked By
AP	ST
Drawing Number	Revision
2256 - 02 - 321	B

© Scott & Twine LLP 2013