



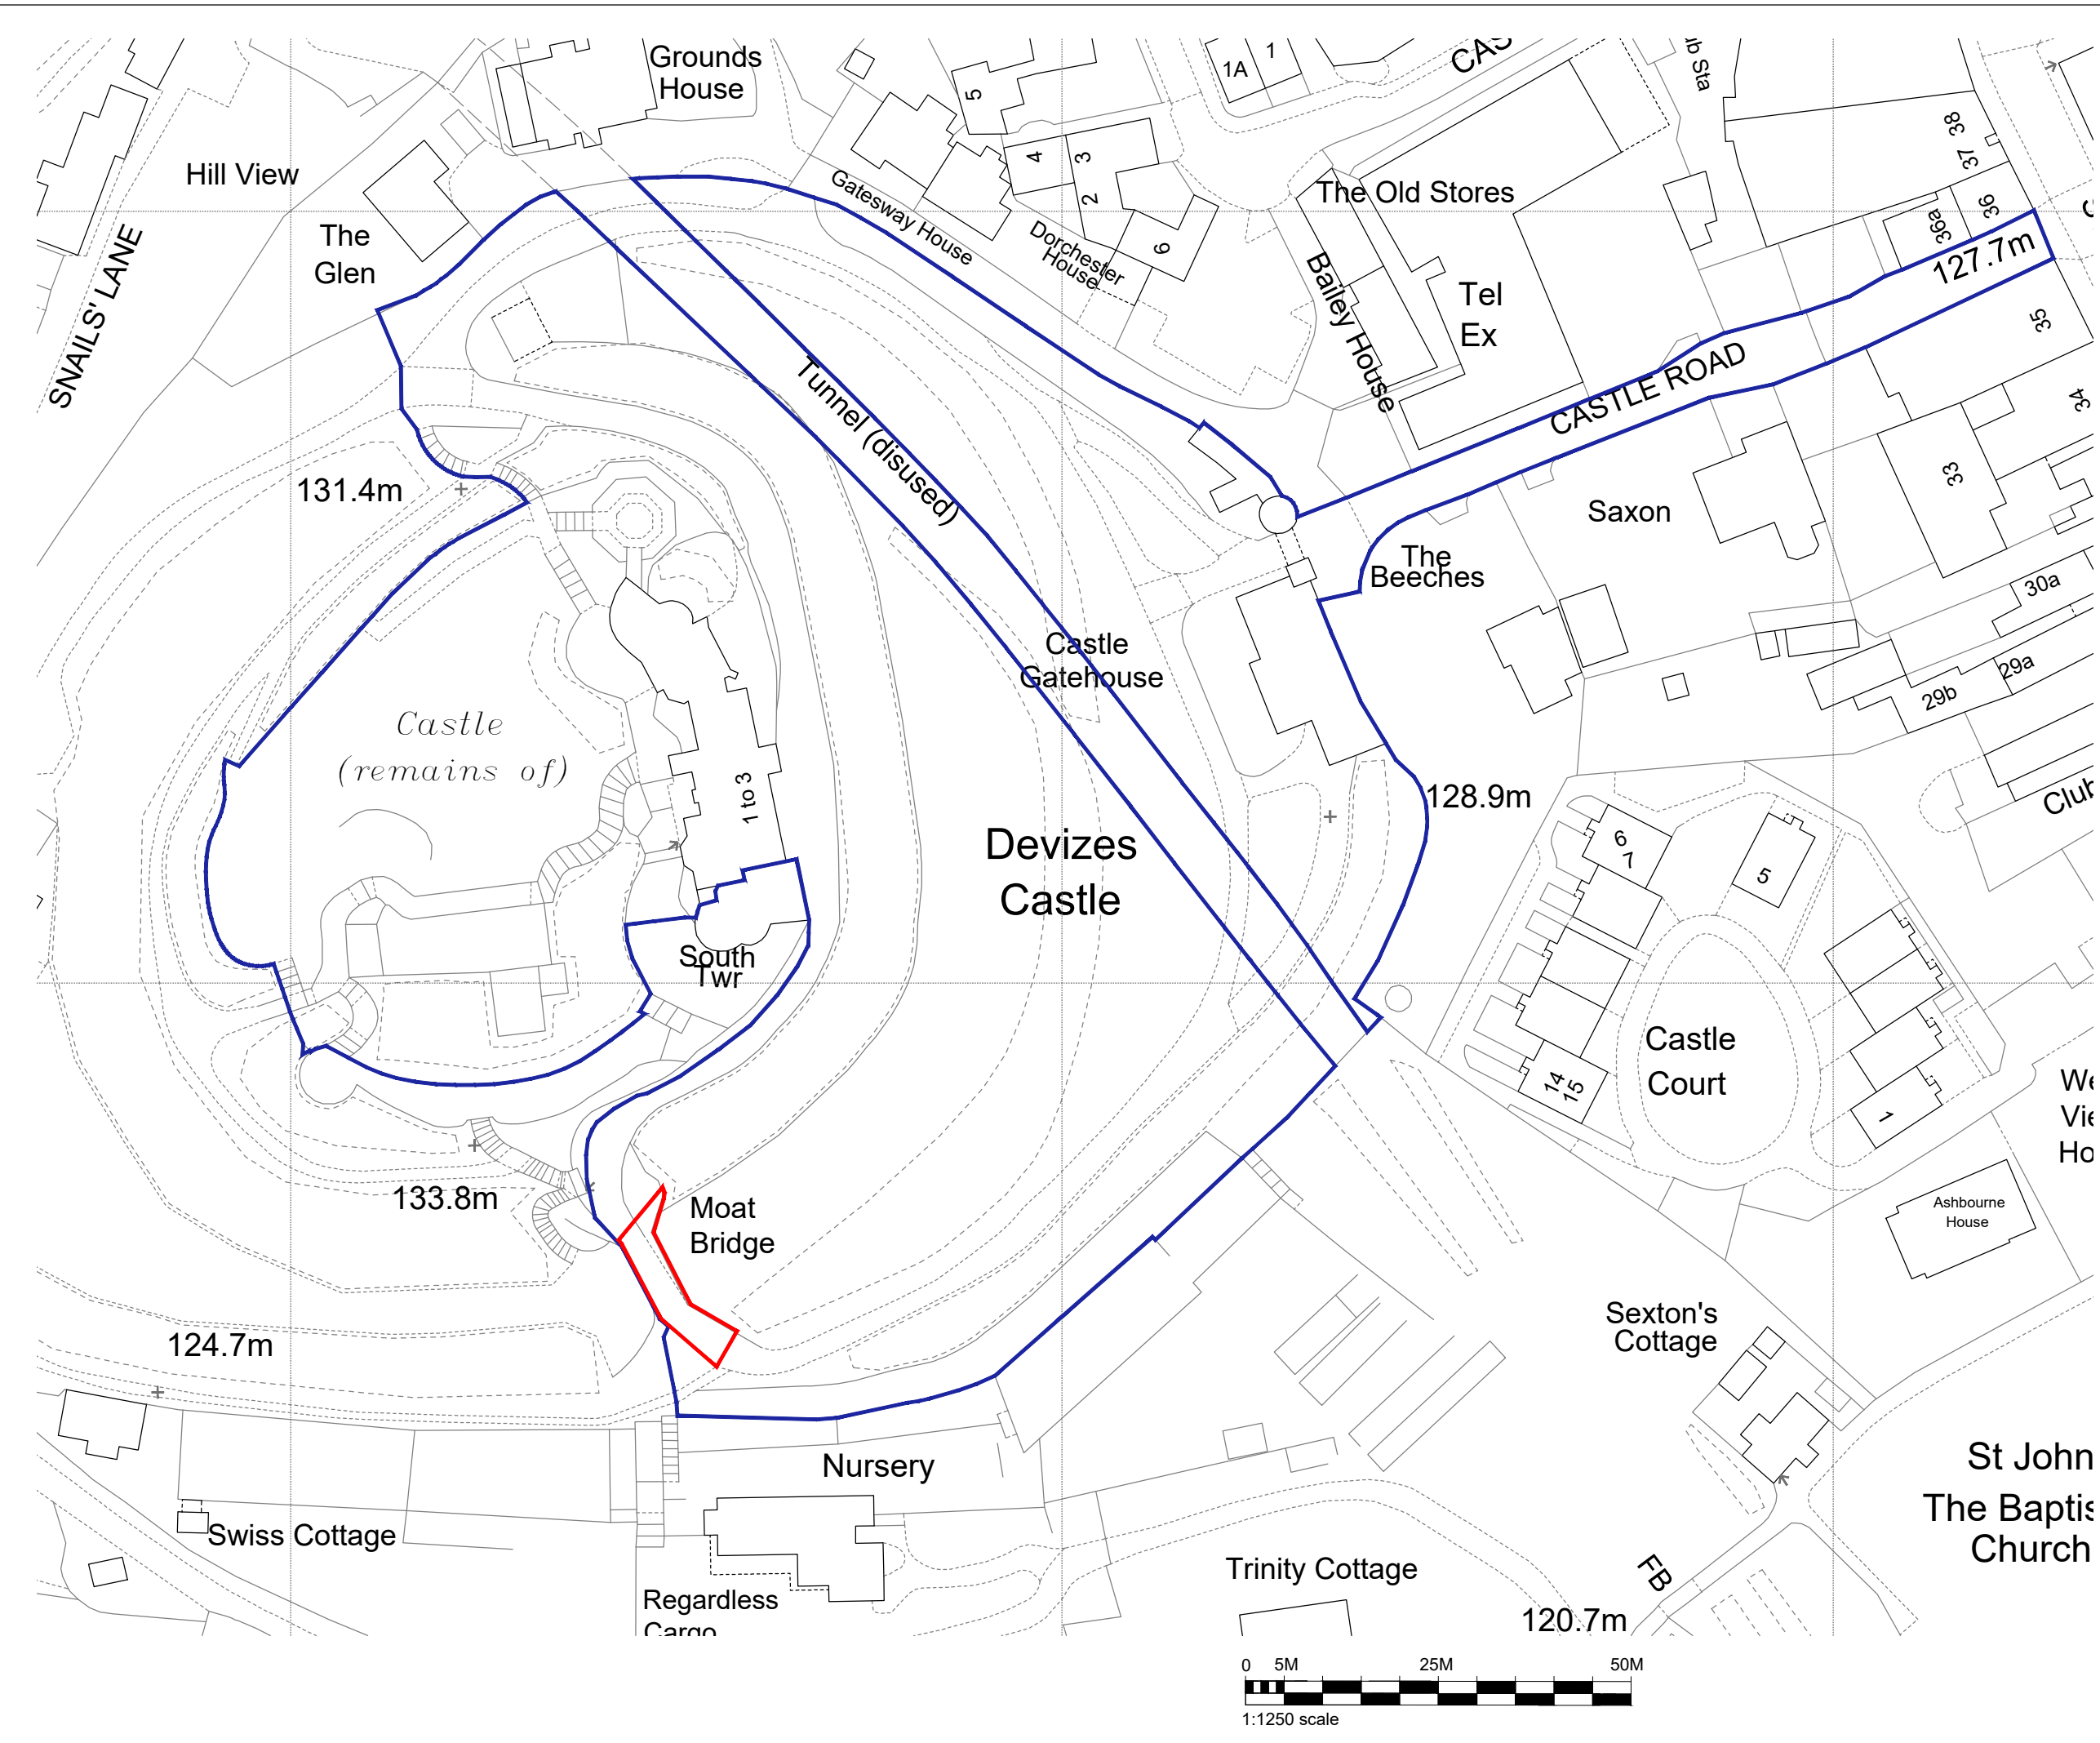

- GENERAL NOTES:
1. The design and drawings are the copyright of the consultant unless otherwise agreed and must not be used or reproduced without their permission.
 2. Drawings based on measured survey prepared by Advantage Geomatics Limited dated April 2022.

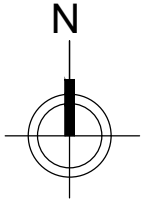

- KEY:
- AREA OF OWNERSHIP
 - APPLICATION SITE BOUNDARY

Rev	Date	Description	By

Issue
PLANNING
Information / Statutory Consent / Tender / Construction / As Built

scott & twine
ARCHITECTS & INTERIOR DESIGNERS
The Old Power Station, Mortlake High Street
London SW14 8SN
T +44 (0) 20 3355 9699
www.scott-twine.co.uk

Client
KAZUHIKO AKAO

Project
Devizes Castle, Devizes, Wiltshire External Fabric Repairs & Restorations

Title
Site Location Plan As Existing

Date	Scale
25/01/2025	1:1250 @ A3
Drawn By	Checked By
VS	ST
Drawing Number	Revision
2256-02/LOC B	