


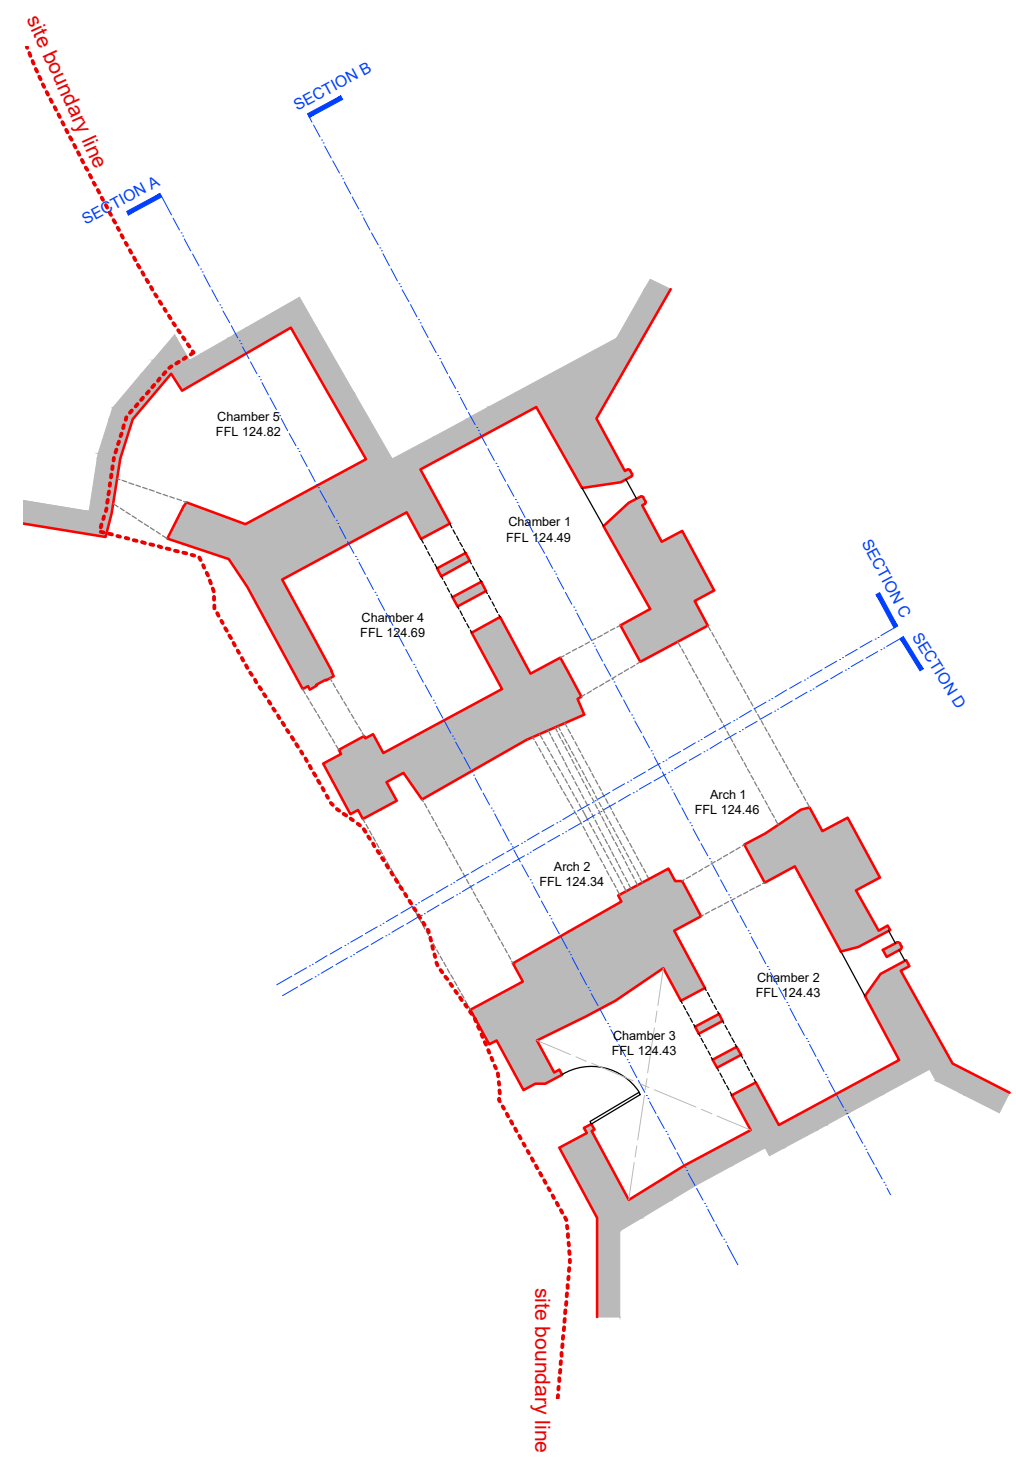

N

015M

1:100 scale

- GENERAL NOTES:
1. The design and drawings are the copyright of the consultant unless otherwise agreed and must not be used or reproduced without their permission.
 2. Drawings based on measured survey prepared by Advantage Geomatics Limited dated April 2022.

KEY:

Rev	Date	Description	By

Issue

PLANNING

Information / Statutory Consent / Tender / Construction / As Built

scott & twine

ARCHITECTS & INTERIOR DESIGNERS

The Old Power Station, Mortlake High Street

London SW14 8SN

T +44 (0) 20 3355 9699

www.scott-twine.co.uk

Client

KAZUHIKO AKAO

Project

Devizes Castle, Devizes, Wiltshire

External Fabric Repairs & Restorations

Castle Grounds

Title

Moat Bridge

Low Level Plan

as Existing

Date	Scale
10/11/2023	1:100 @ A3
Drawn By	Checked By
AP	ST
Drawing Number	Revision
2256 - 02 - 006	-