




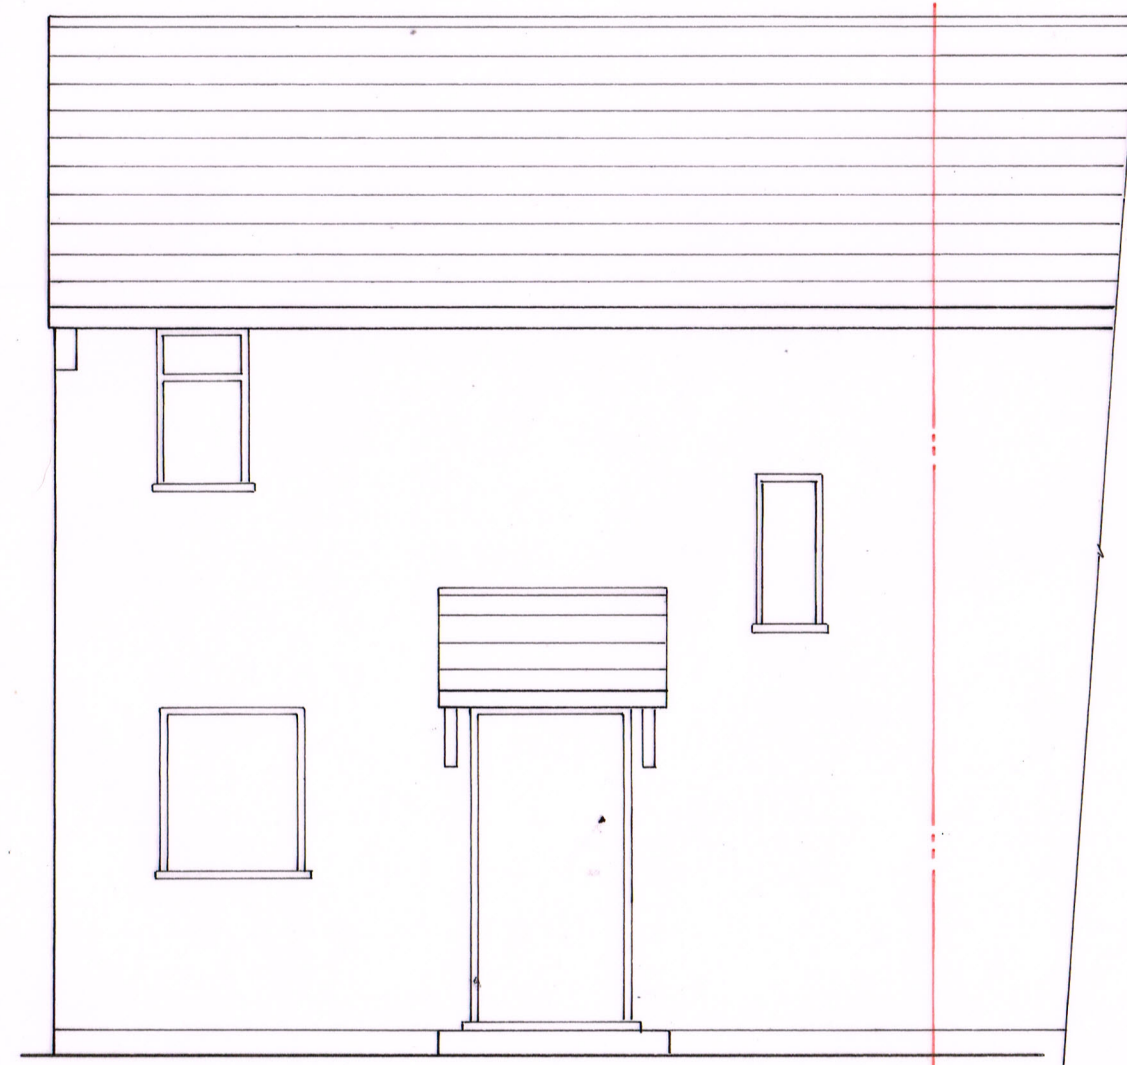

WEST

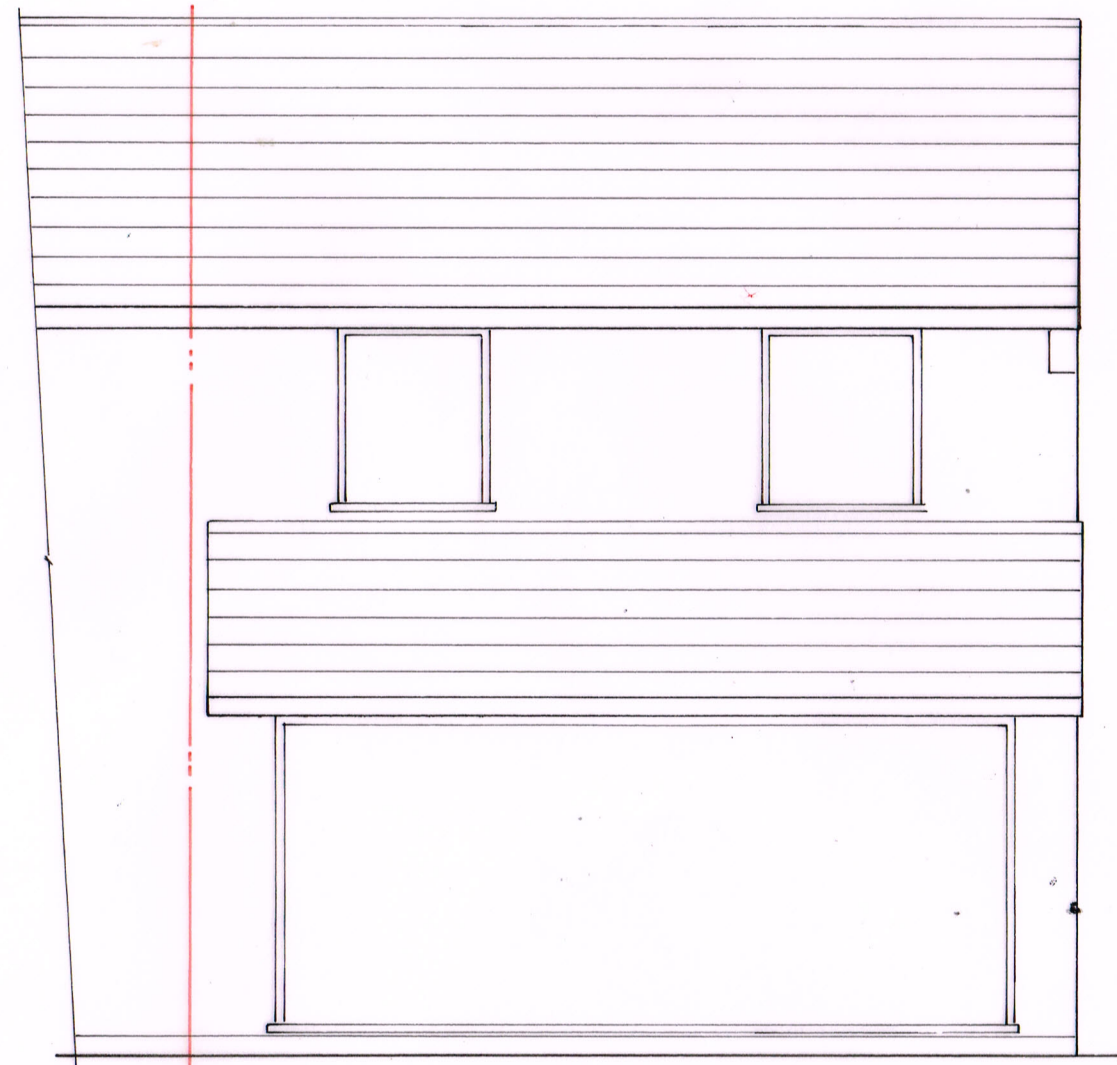


EAST

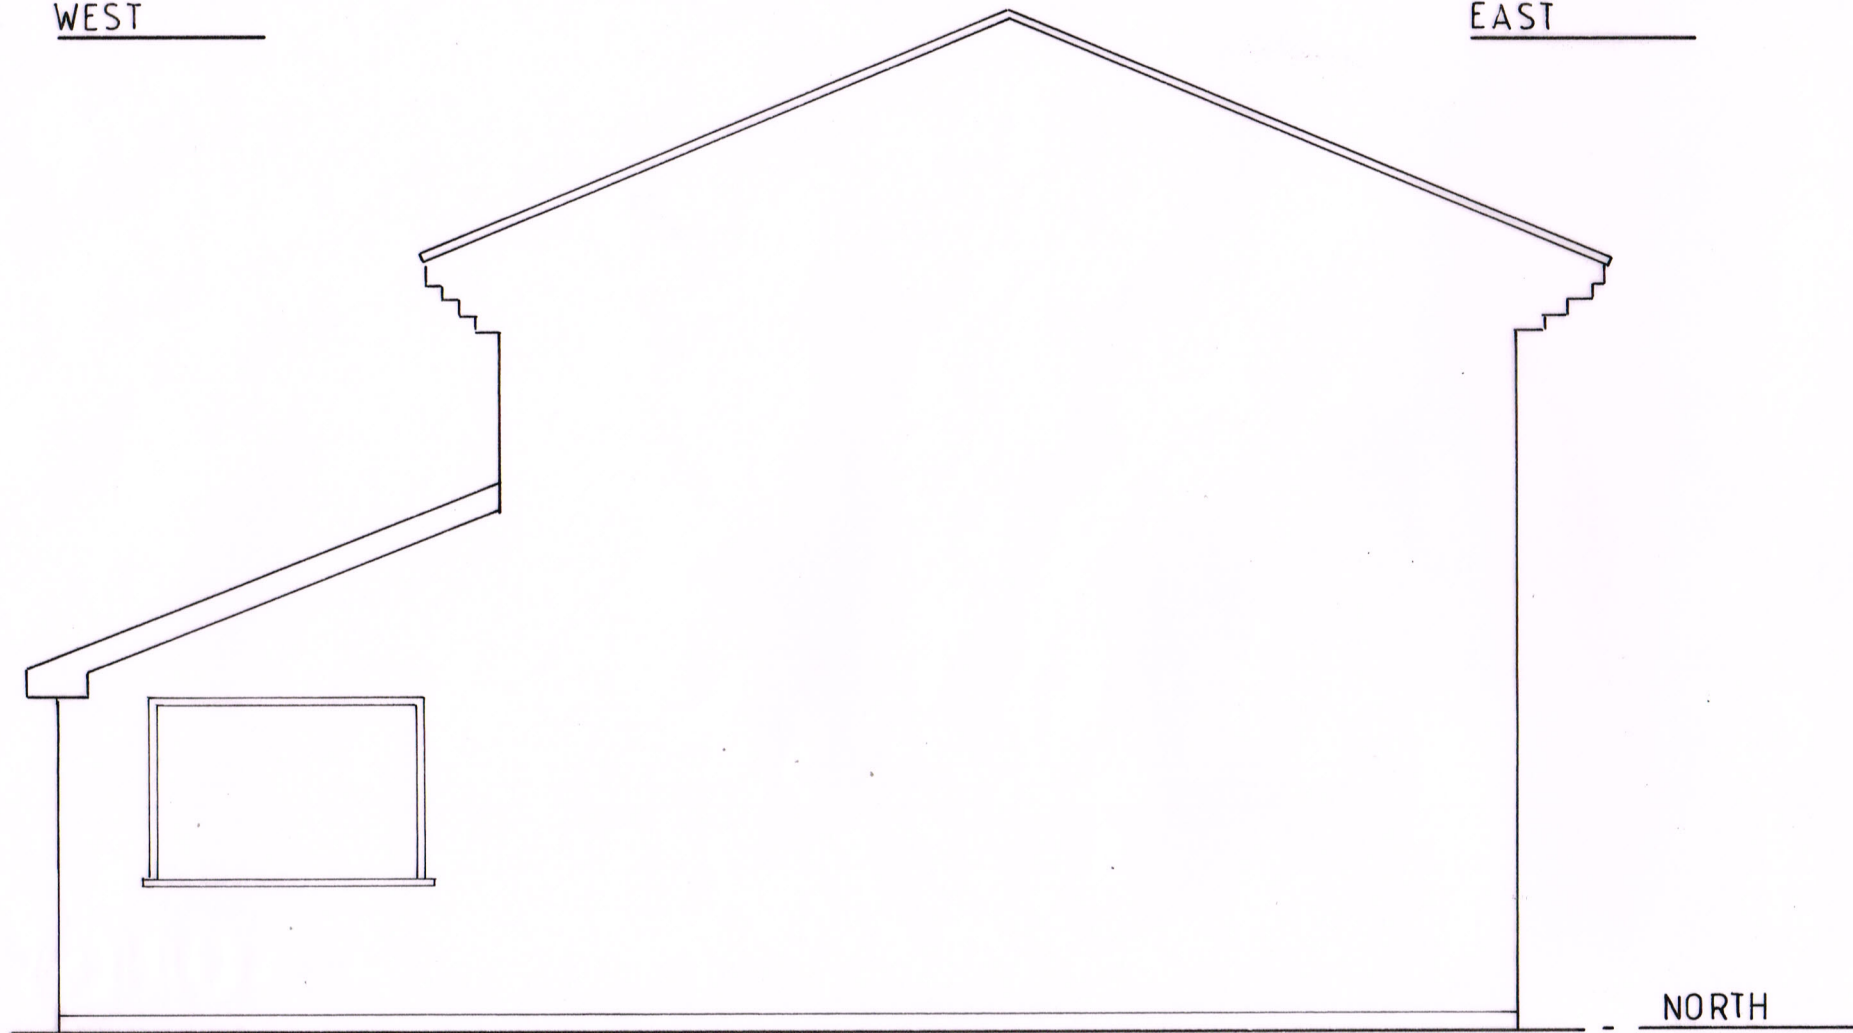

NORTH

SCALE 1:50
0 500 1000 1500 2000 2500 mm

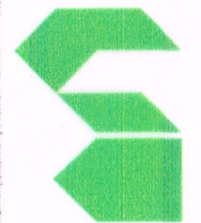

concept architecture
Designing Dreams, Creating Reality

HODGE CLOSE

EXISTING ELEVATIONS

C0250712 1:50 7:25 RSH

250712/PL04

**PLANNING
ISSUE ONLY**

Do not scale from this drawing for construction use figured dimensions only. If you are in doubt please ask using the contact details below.

Contact: Tel. 01793 272179
email: design@conceptarchitecture.co.uk

© All rights Reserved