
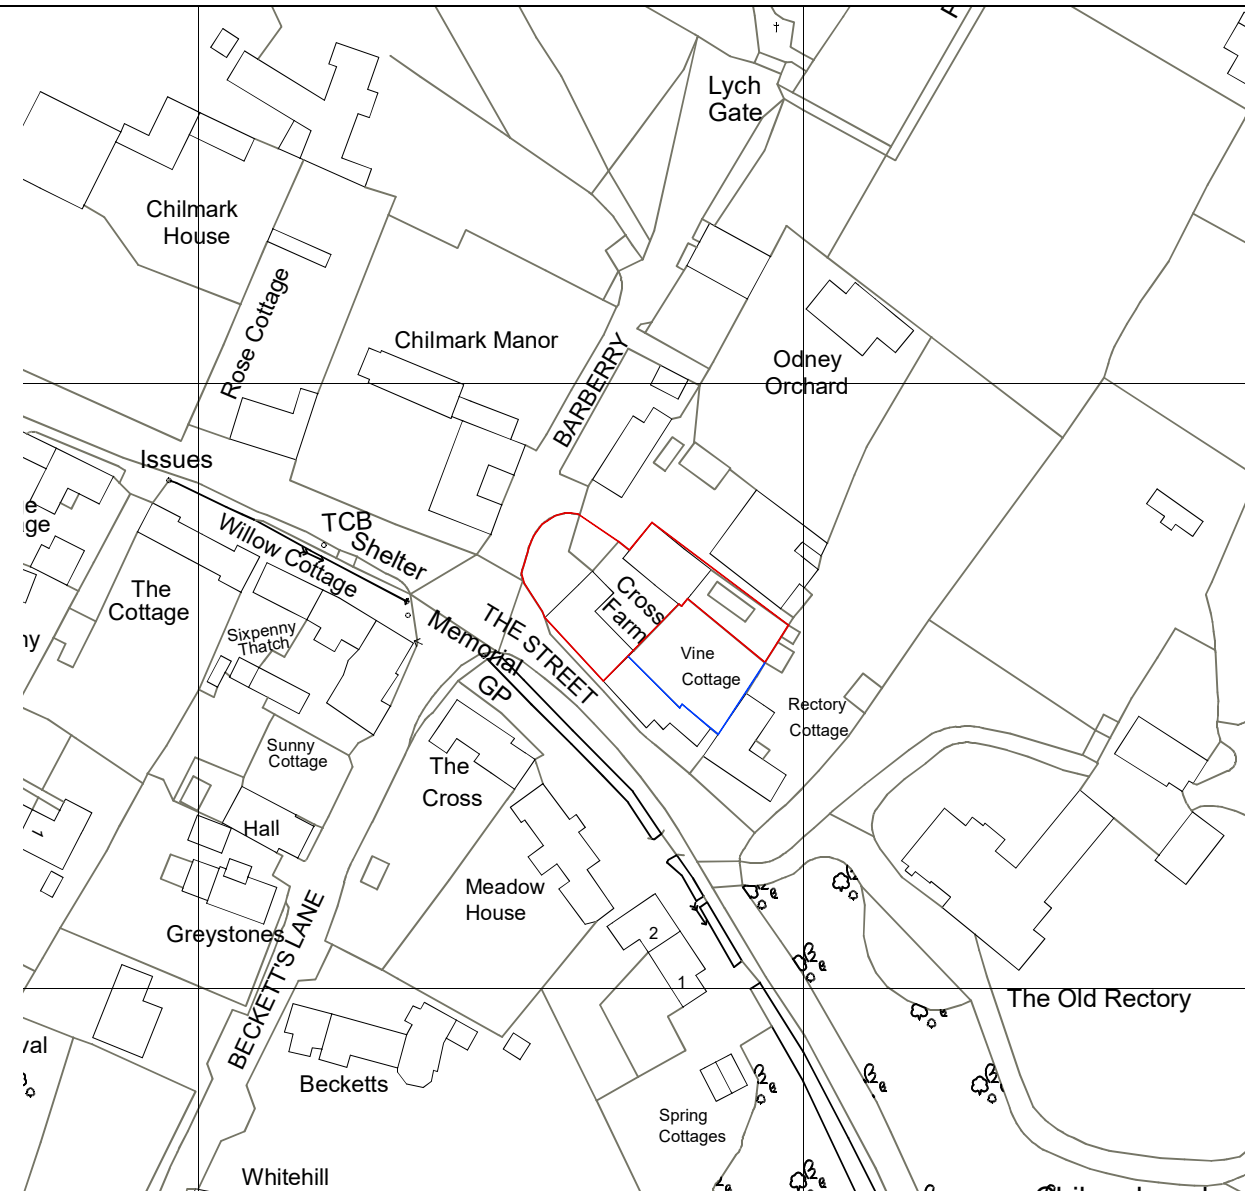


- Site Boundary Line
- Garden within ownership but not affected by proposal
- Proposal - Partial garage conversion
- Main House, Cross Farm
- Other buildings within the vicinity

Site Plan
@ 1:500

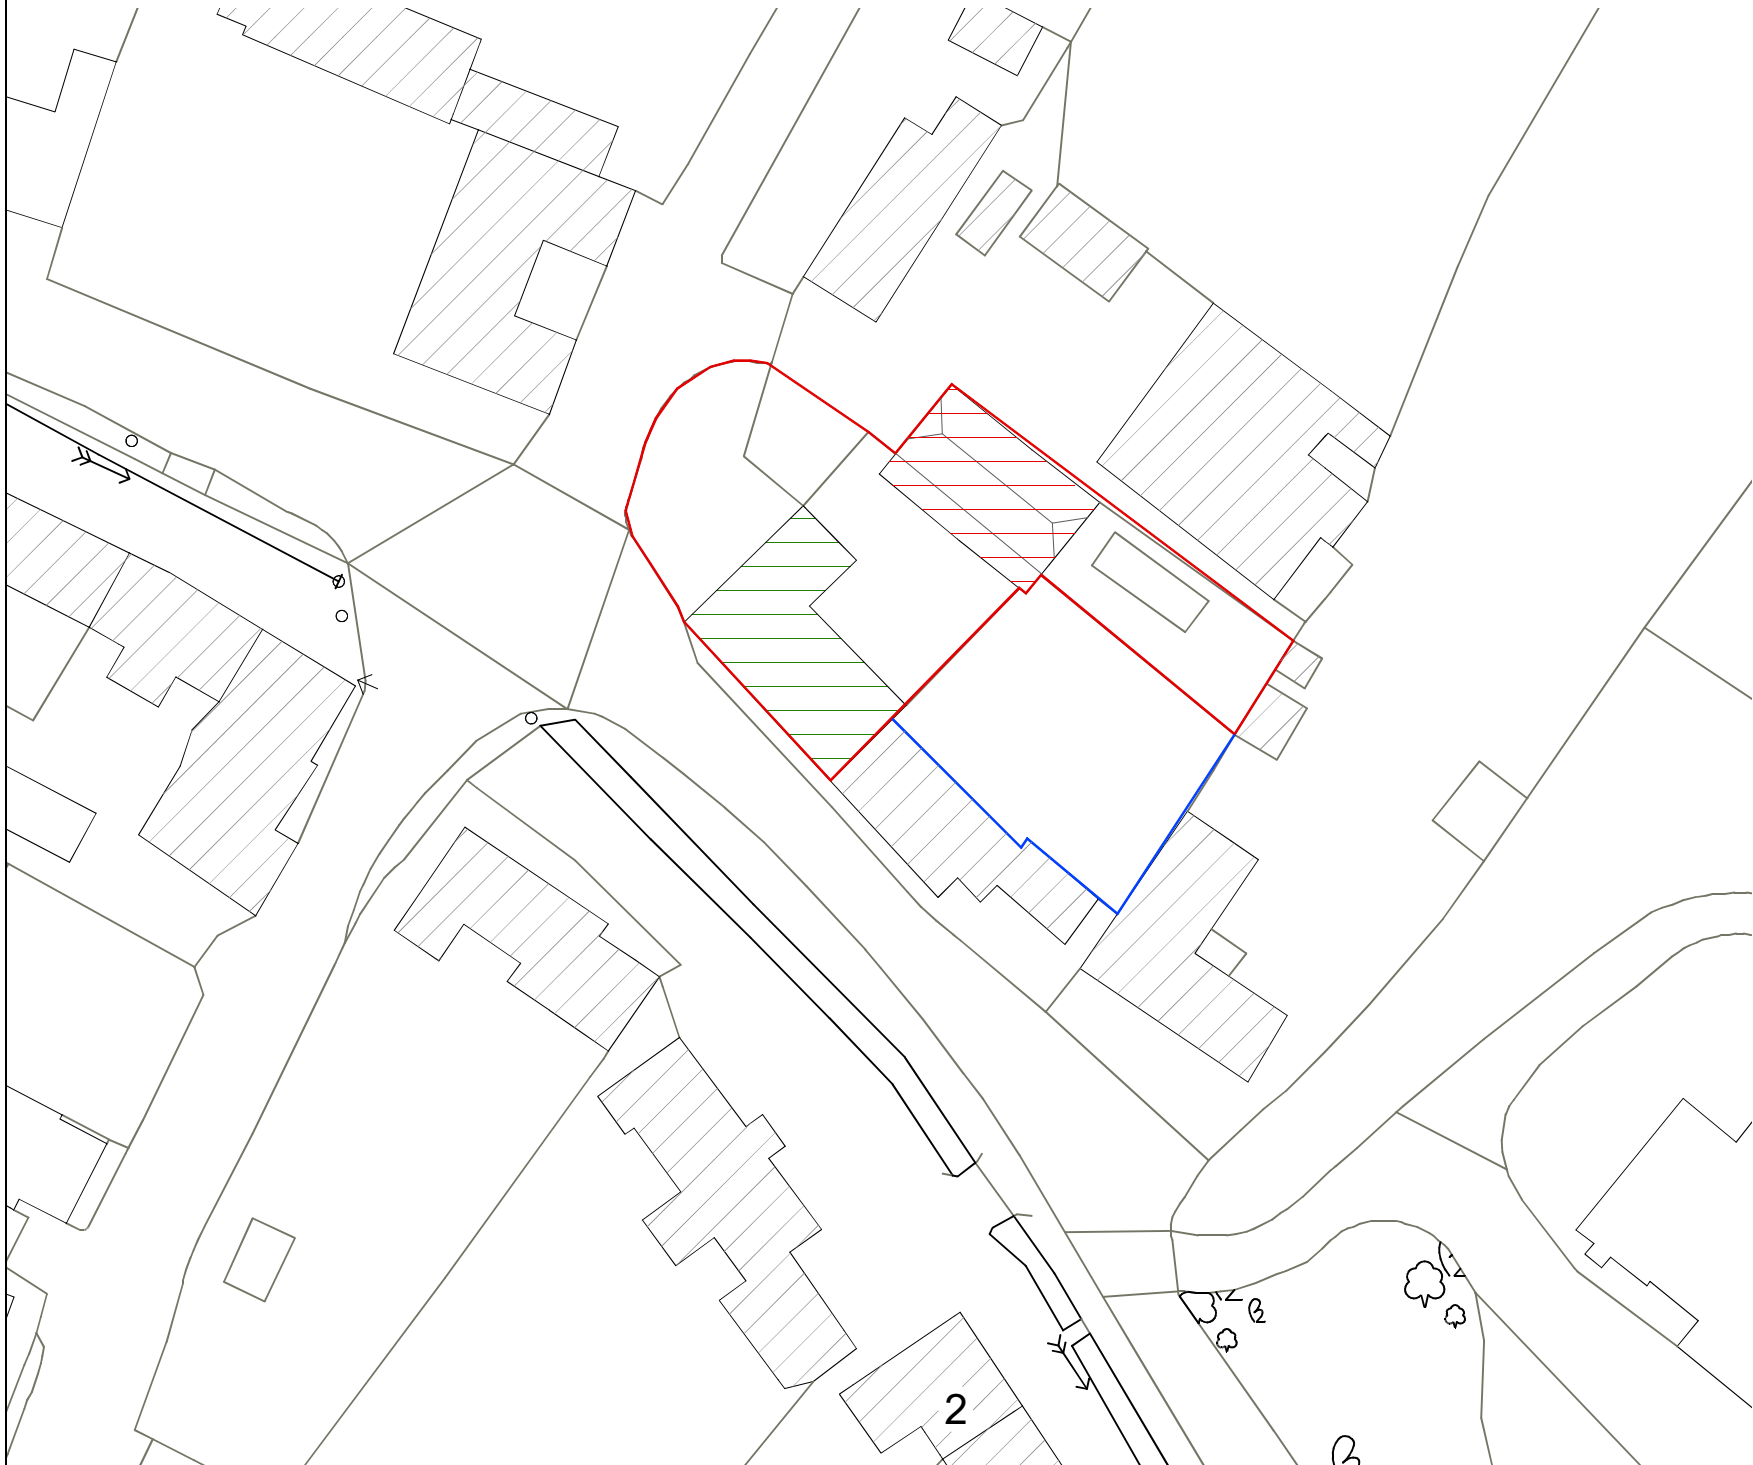

© Crown copyright and database rights 2022 OS Licence 100035409

Location Plan
@ 1:1250

1:500



1:1250



Project Title and Address: Cross Farm, The Street, Chilmark, Salisbury		
Location Plan and Site Plan: Existing		
1:500 @ A3 1:1250 @ A3	AF	Dec '2022
	S - 22731 - 01	Revision: -
H B A S Historic Building Advisory Service		