


1 Site Section 01


1 : 500

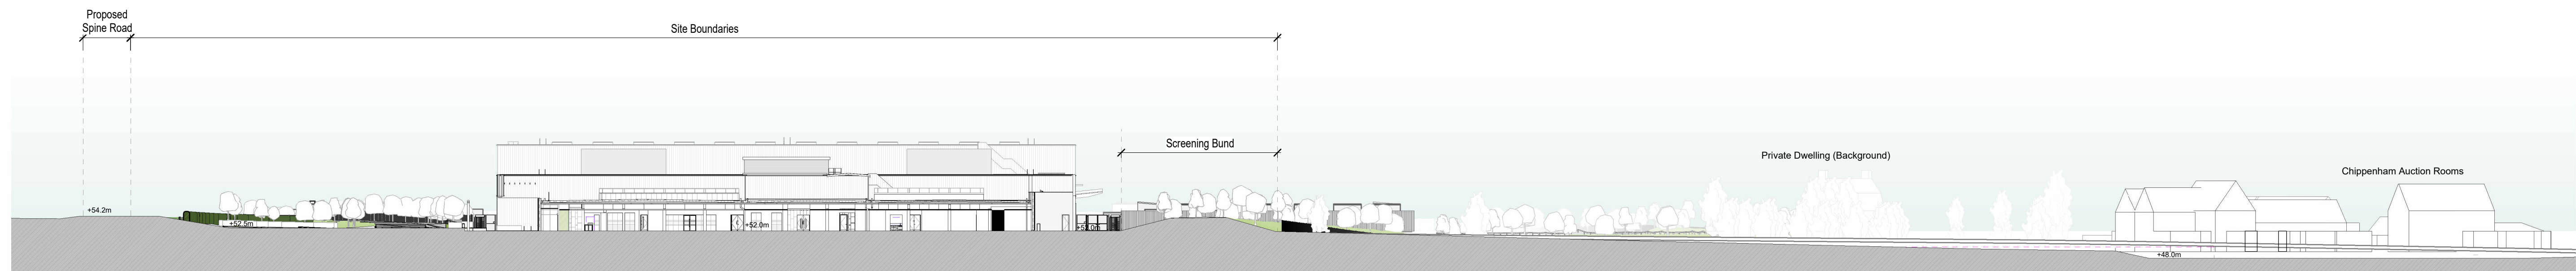

Notes:
All levels and dimensions approximate




2 Site Section 02

1 : 500

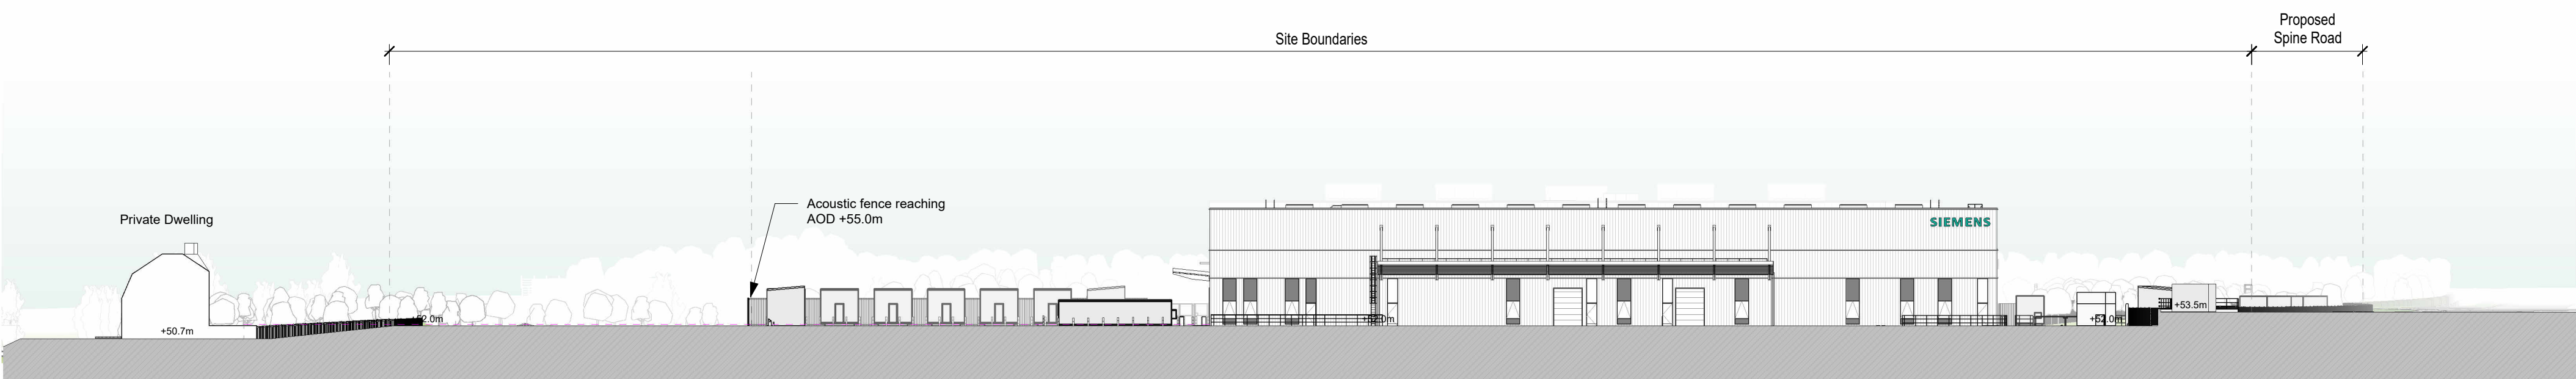

3 Site Section 03

1 : 500

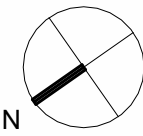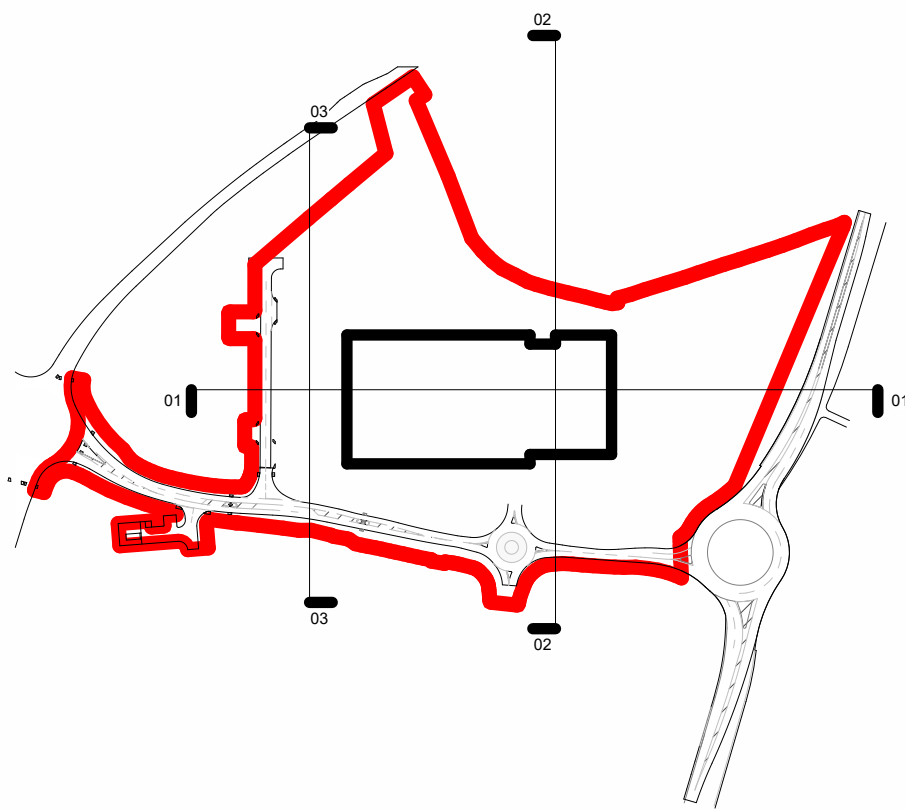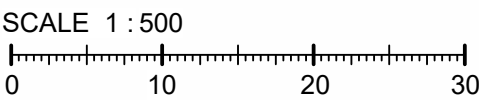

P05-B	Minor update	2026-01-12	WS	WS
P05-A	Rear concourse cladding amended for planning	2025-12-11	AJB	AJB
P05	Issued for NMA	2025-01-27	OH	DJK
P04	Issued for planning	2024-03-27	OH	DJK
P03	Issued for planning	2024-03-22	OH	DJK
P02	Issued for planning	2024-03-08	OH	DJK
P01	Draft planning issue	2024-01-19	KW	WS
Rev	Description	Date	Dr	App
by			by	by
KW		19/01/24		WS

**BOWMER
+KIRKLAND**

Bowmer & Kirkland Ltd for Siemens
High Edge Court, Church Street,
Belper, Derbyshire, DE56 2BW
Tel +44(0)1773 853131
www.bmk.co.uk

AHR

AHR Architects Ltd
Vinery Building
Wine Street
Bristol
BS1 2SD
United Kingdom
T +44(0)117 9259146
E info@ahr.co.uk
www.ahr.co.uk

client name			
Bowmer & Kirkland for Siemens			
project			
Siemens Mobility Chippenham			
drawing			
Site Sections			
computer file		plot date	
\\10.32.1.11\DEM_Profile_Folder_red\siemens\store\Documents\Revit_Flow\Local_Flow\Revit_2024\BMC-AHR-EX-ZZ-MK-0016-copy-for-planning-WITH-SHEETS-Detached-Bill-storer.rvt			
project number		scale	
2023.00411.001		As indicated@A1	
drawing number		rev	issue status
SMC-AHR-EX-ZZ-D-L-008141		P05-B	S5
This drawing is to be read in conjunction with all related drawings. All dimensions must be checked and verified on site before commencing any work or producing shop drawings. The originator should be notified immediately of any discrepancy. This drawing is copyright and remains the property of AHR.			