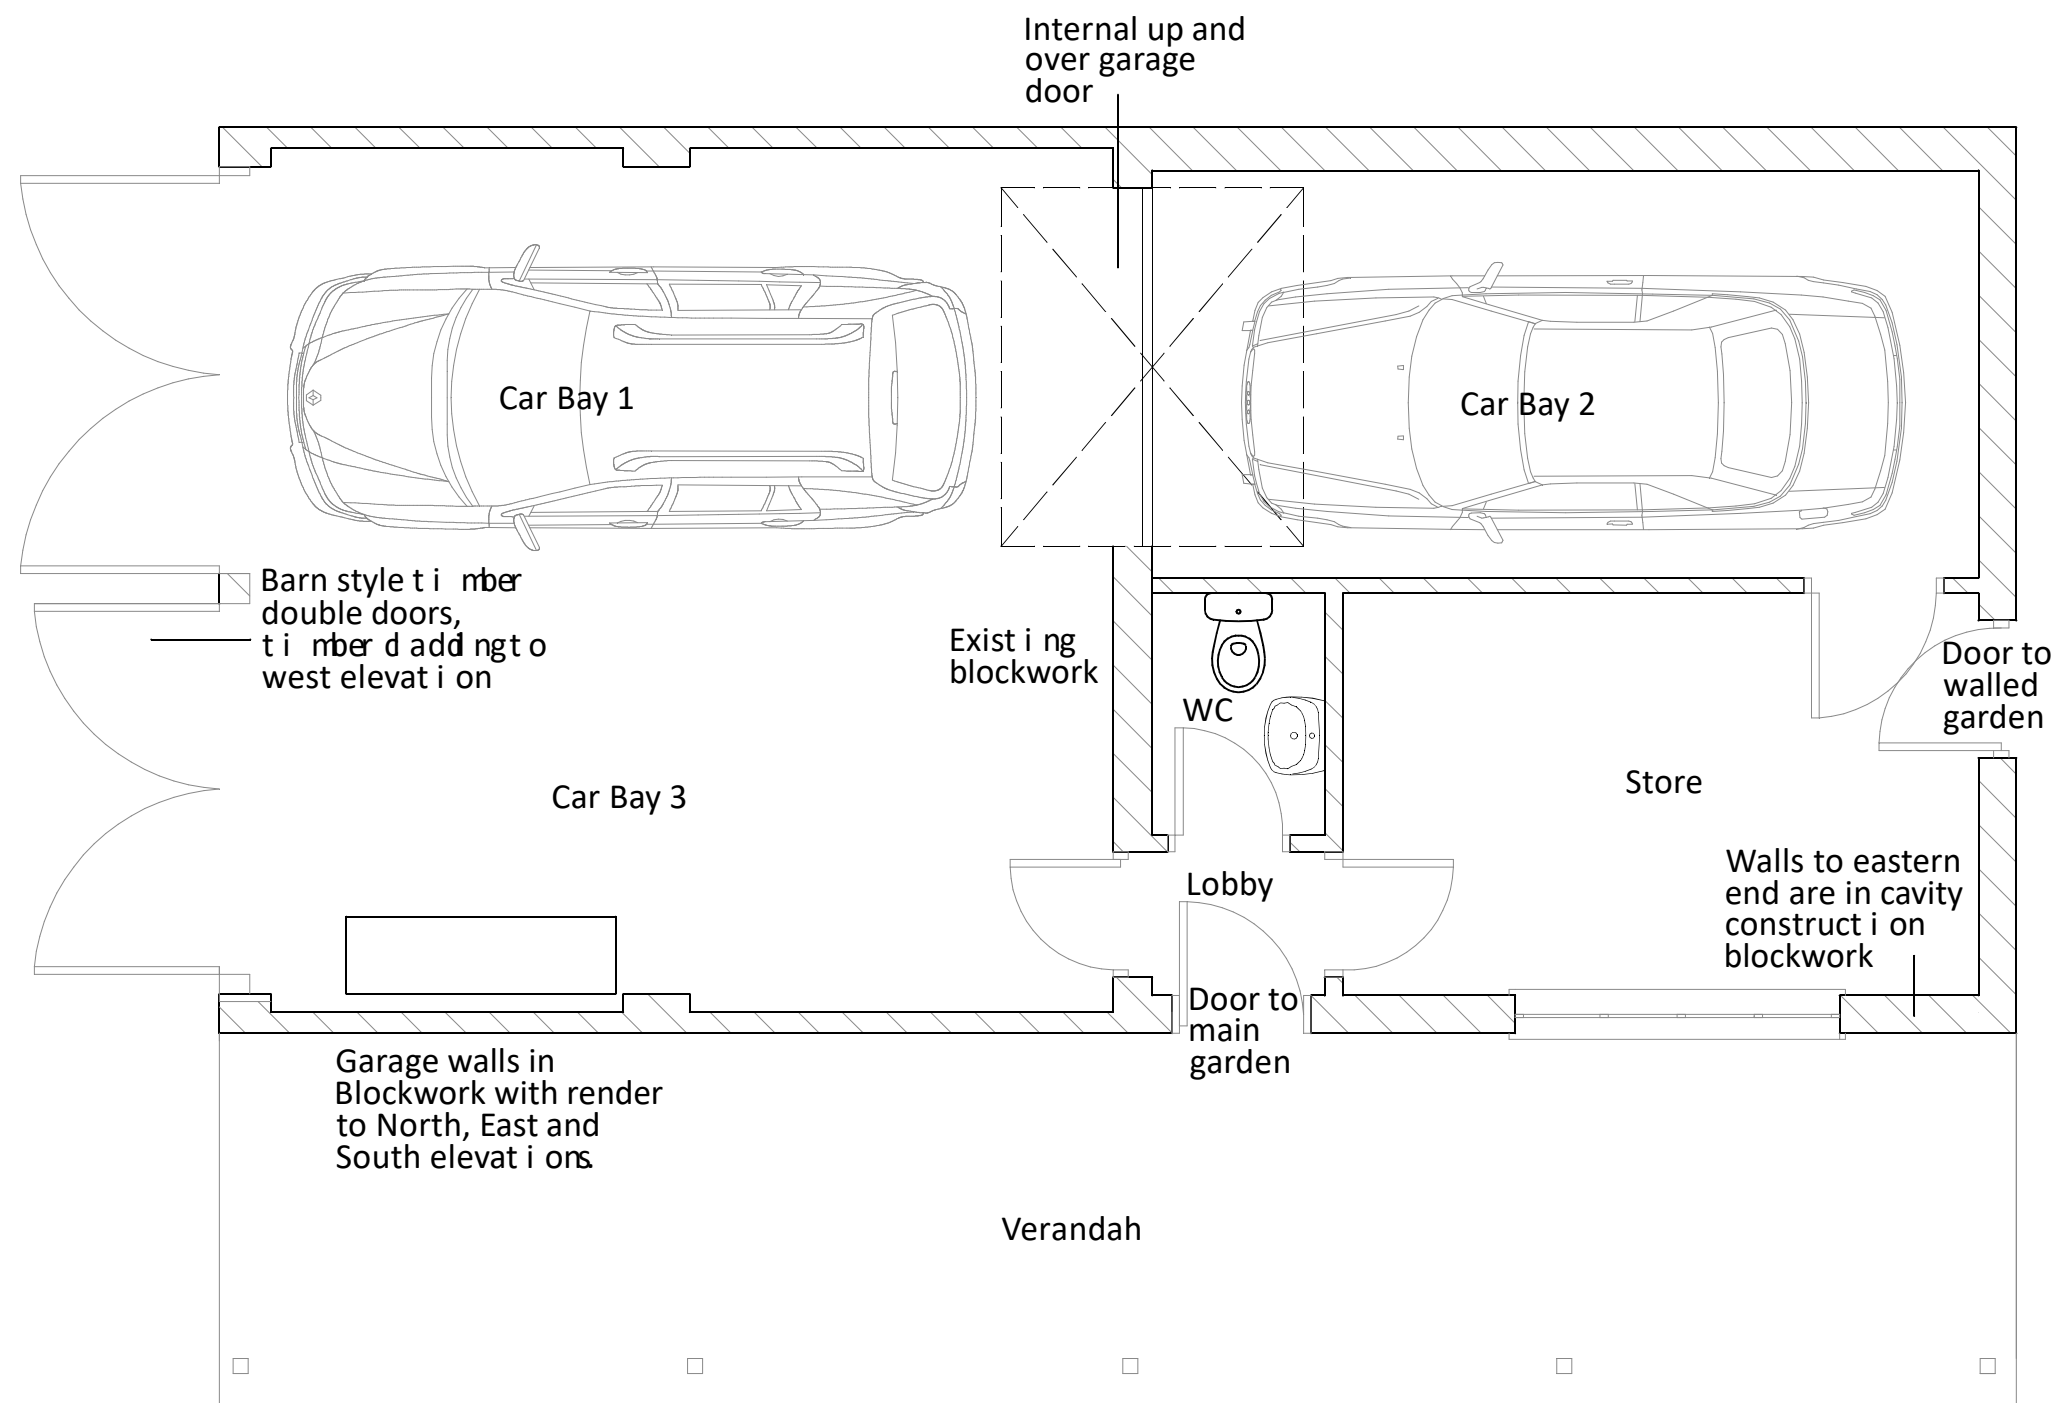


Project Title and Address:
Cross Farm, Planning Application
Cross Farm, The Street, Chilmark,
Salisbury, Wiltshire, SP3 5AR

Drawing Title:
Planning Application- Existing - Ex Plan

Scale: 1:50 @ A3	Drawn by: RS	Date: Nov '19
	Drawing Number: 16315 - Ex Plan	Revision: -