


WoodStone Build-in Swift Nest Box Deep (or similar) to be installed on northern and eastern elevations at a minimum height of 5m above the ground.

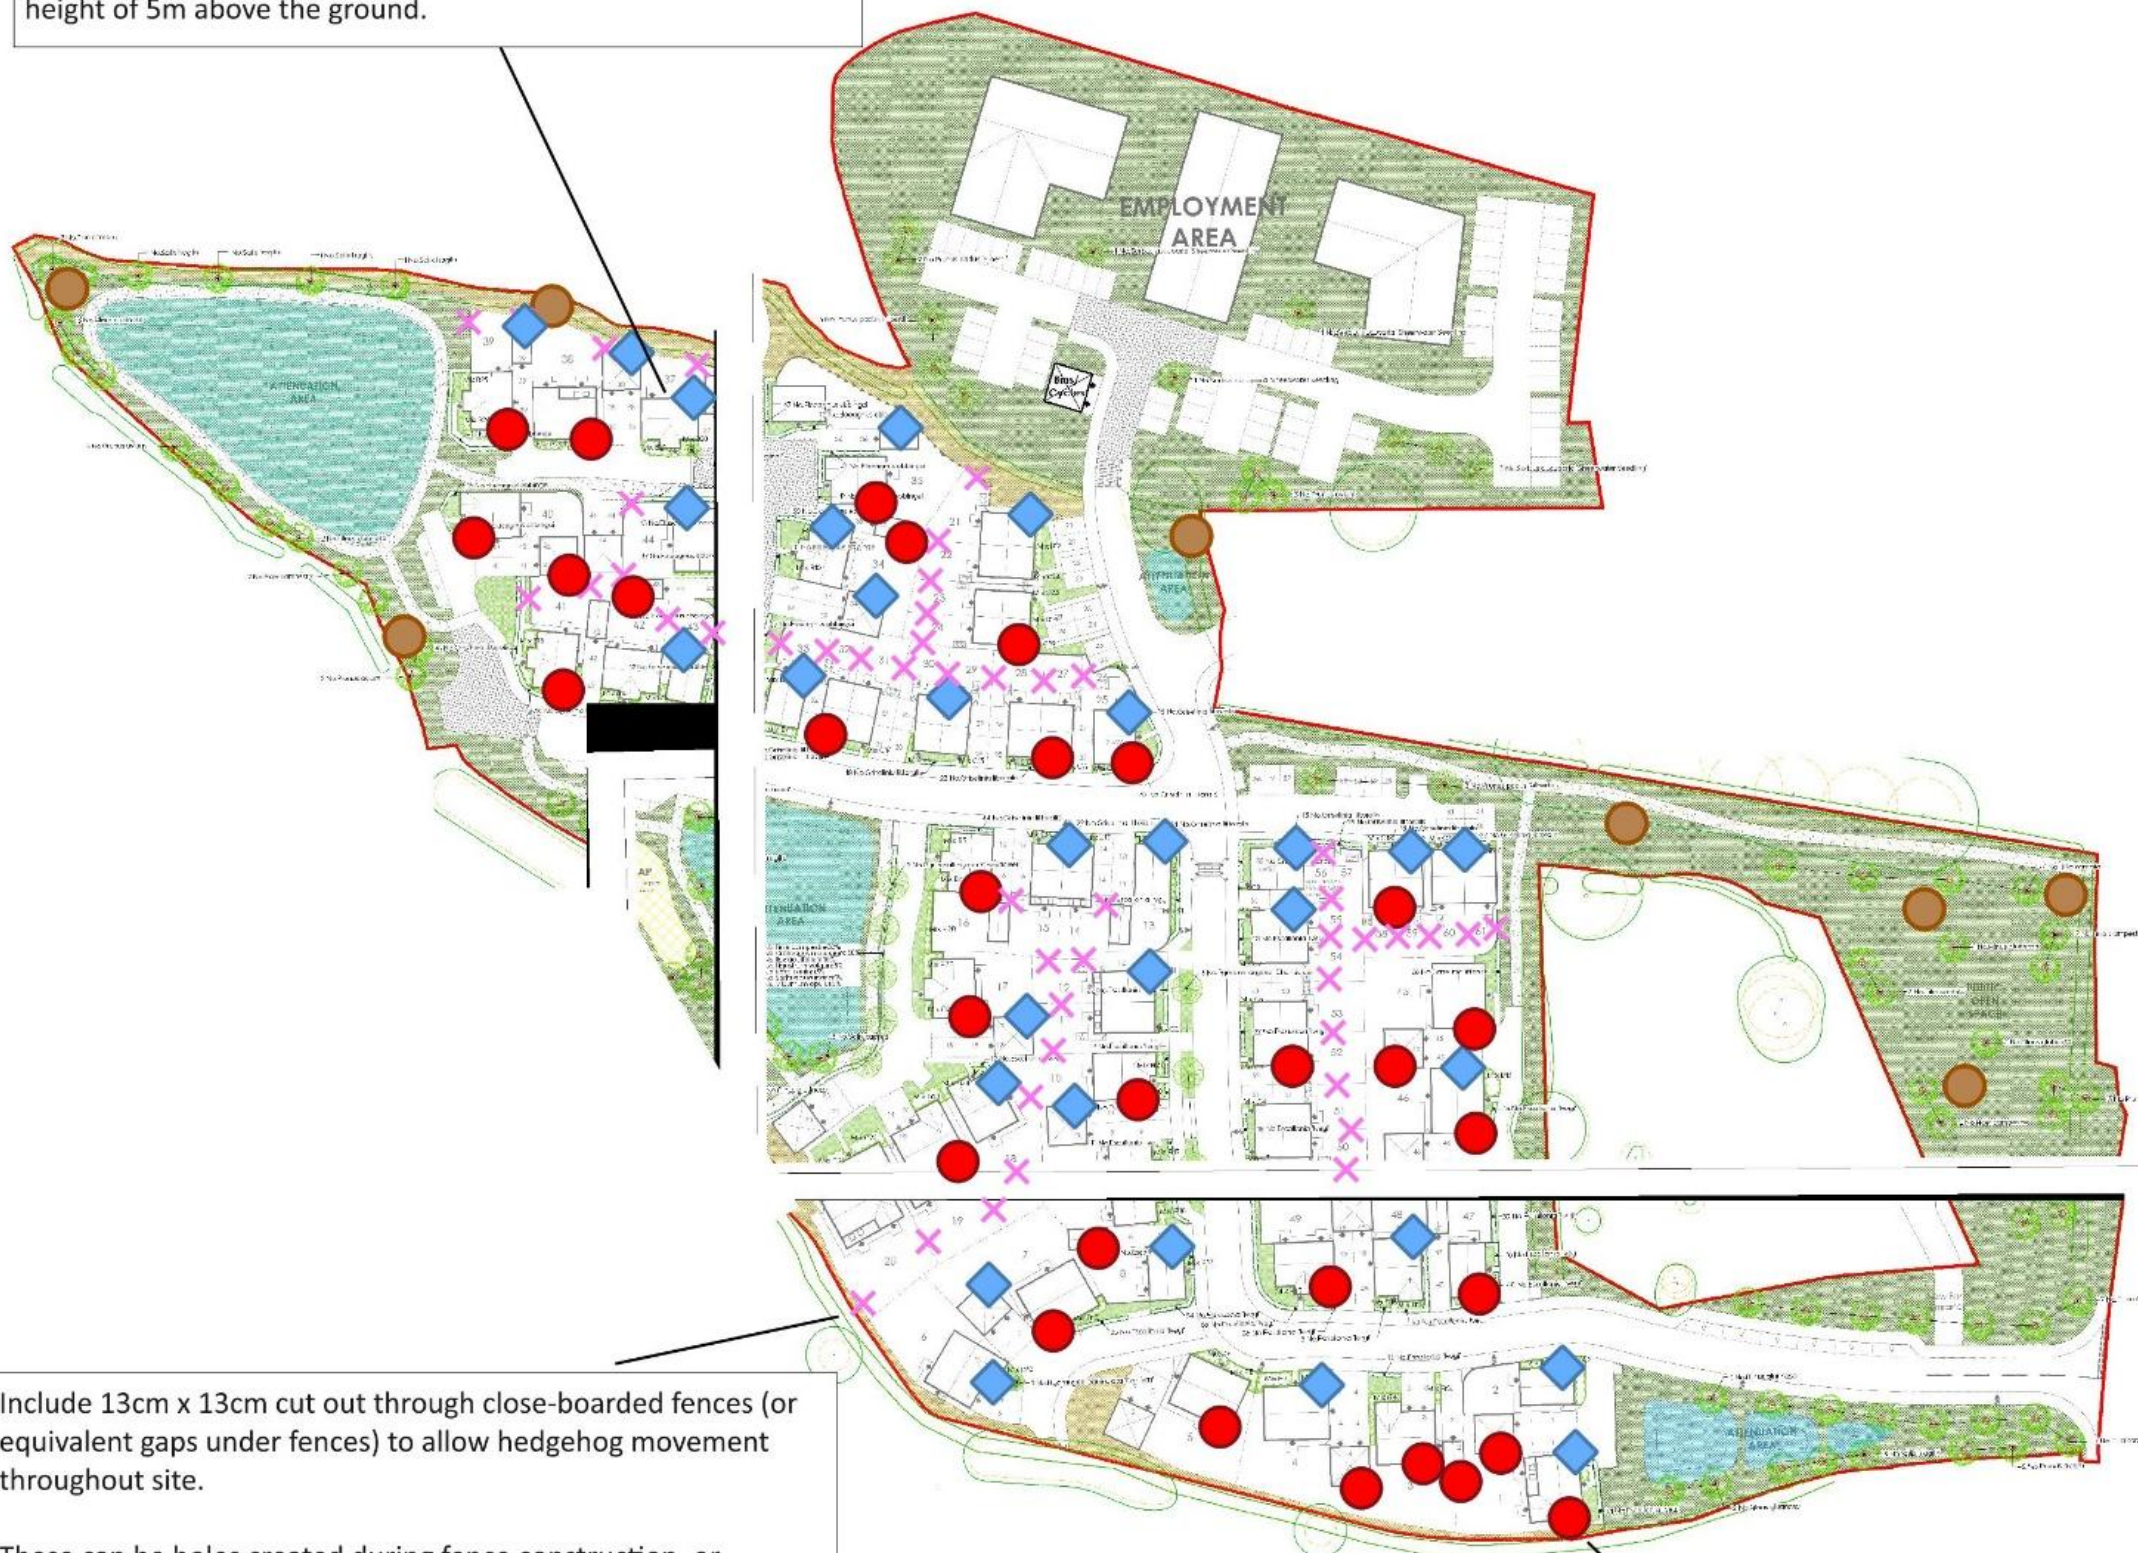

Include 13cm x 13cm cut out through close-boarded fences (or equivalent gaps under fences) to allow hedgehog movement throughout site.

These can be holes created during fence construction, or purpose made products such as the Durapost Hedgehog Hole and Hedgehog Gravel Boards (or similar)

To reduce the risk of these being blocked by future residents, a small 'Hedgehog Highway Sign' should be attached.

Vivara Pro Build-in Woodstone Bat Box (or similar) to be installed on south-western to south-eastern elevations at a minimum height of 3m above the ground.

Key:

- 8no. Habitat Piles
- 31no. Vivaro Pro Build-in Woodstone Bat Box (or similar)
- ◆ 30no. WoodStone Build-in Swift Nest Box Deep (or similar)
- × Gaps at Fence Bases For Hedgehogs



Imagery ©2025 CNES / Airbus, Getmapping plc, Infoterra Ltd & Bluesky, Maxar Technologies. Map data ©2025 Google

Figure 1:
Biodiversity Mitigation and Enhancement Plan

Project:
Widham Farm, Purton, Wiltshire

Client:
Wain Homes Severn Valley

Date:
17/10/2025

Drawn:
EB

Ref:
2746-EclA-F1

Revision:
REV 1

