

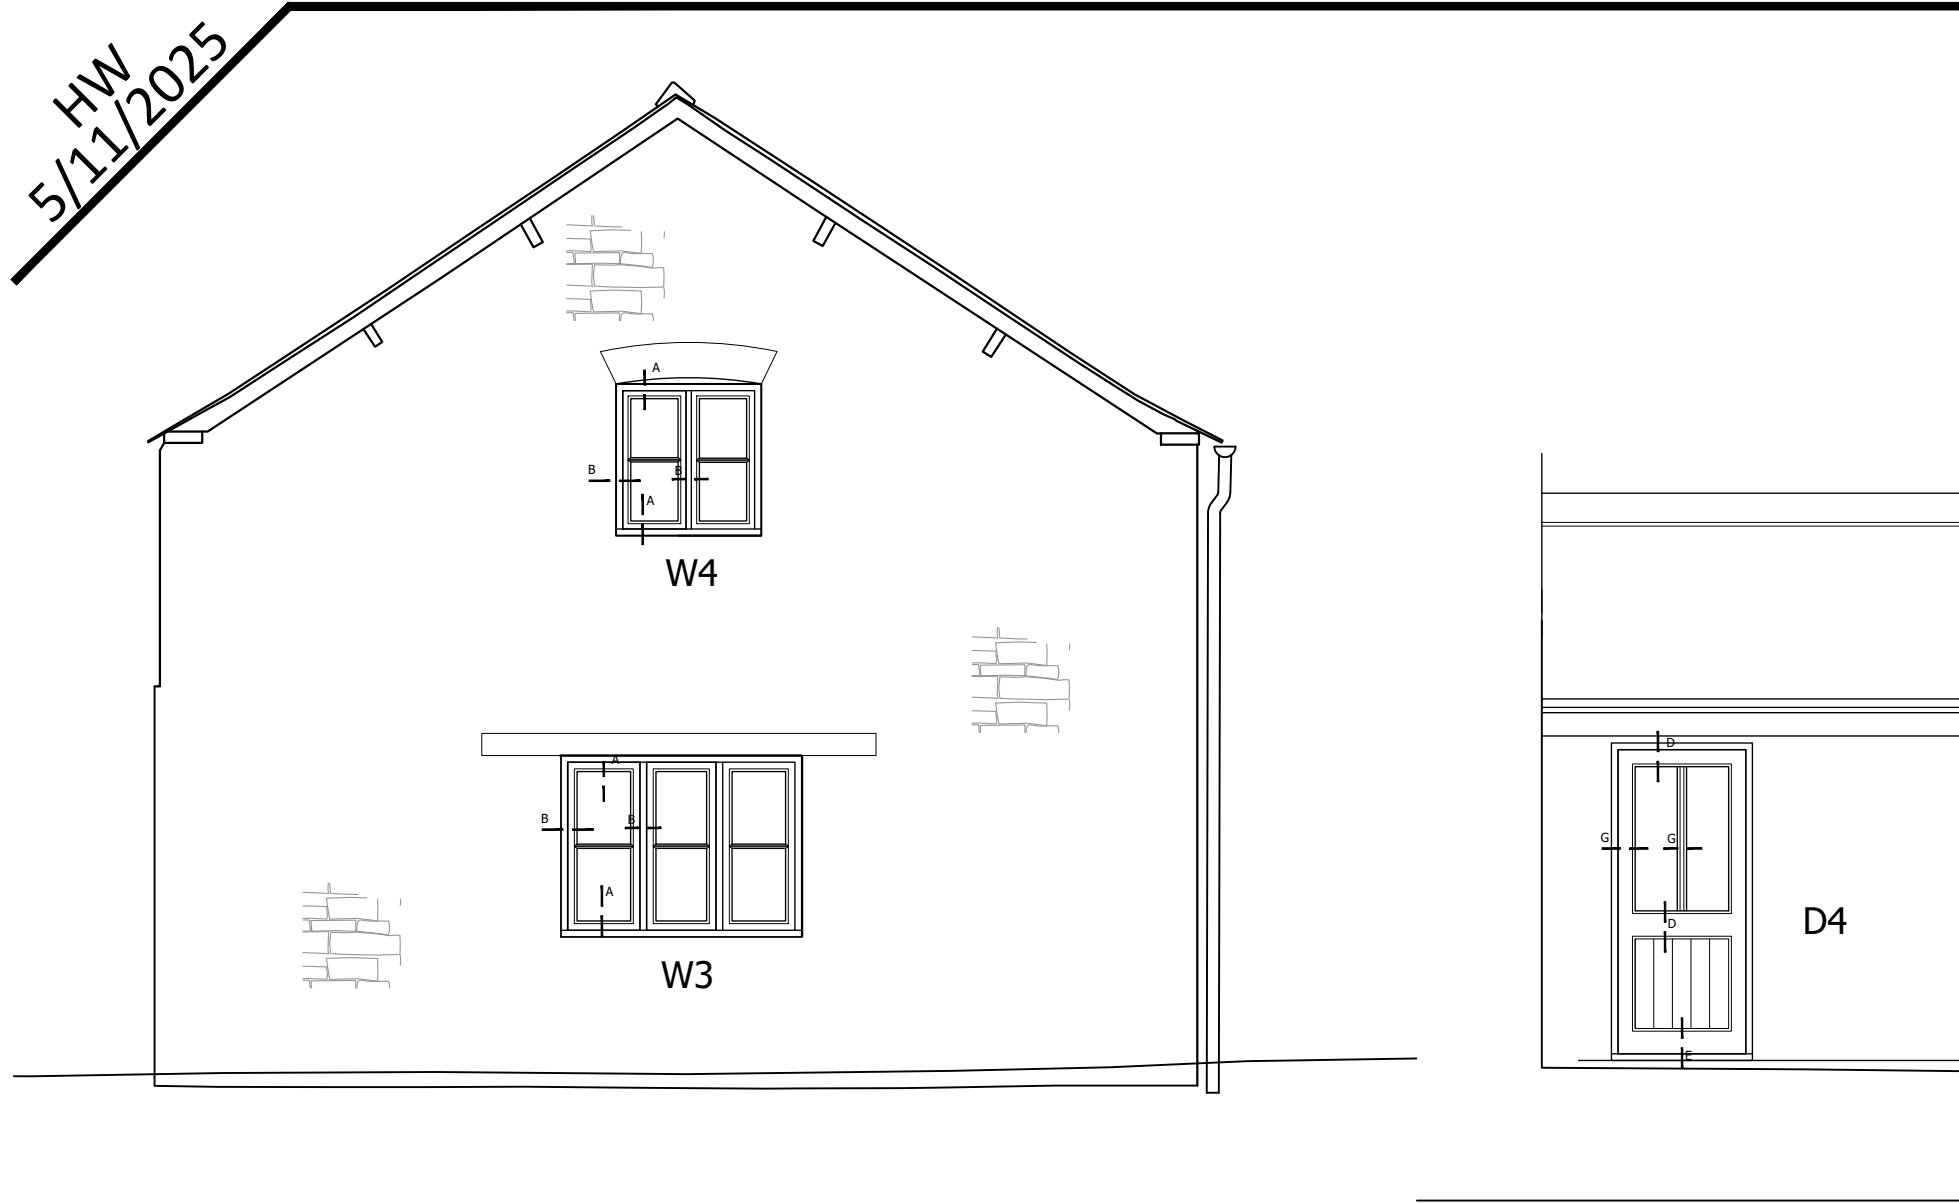



HW
5/11/2025

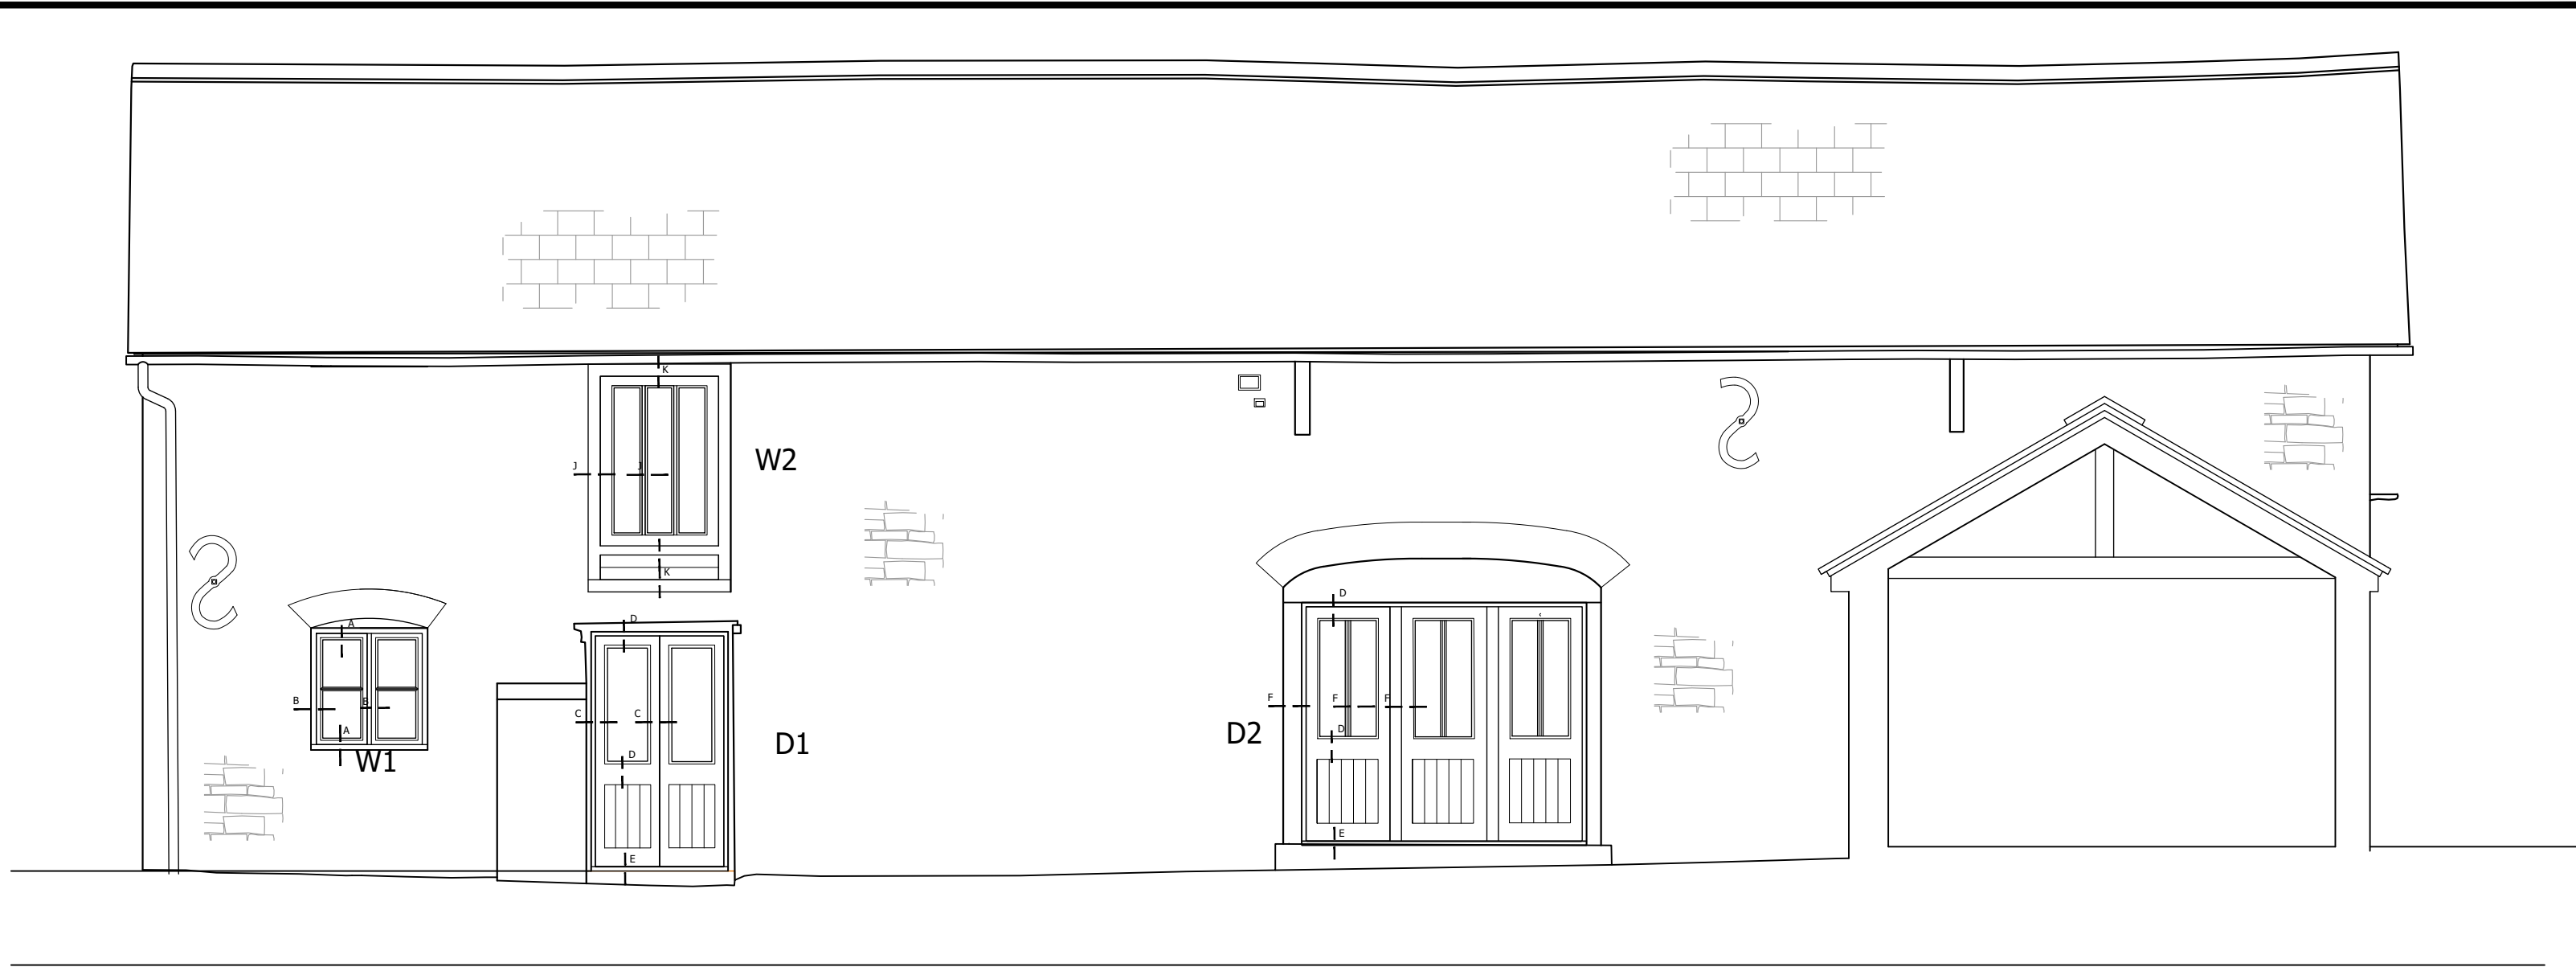


West elevation

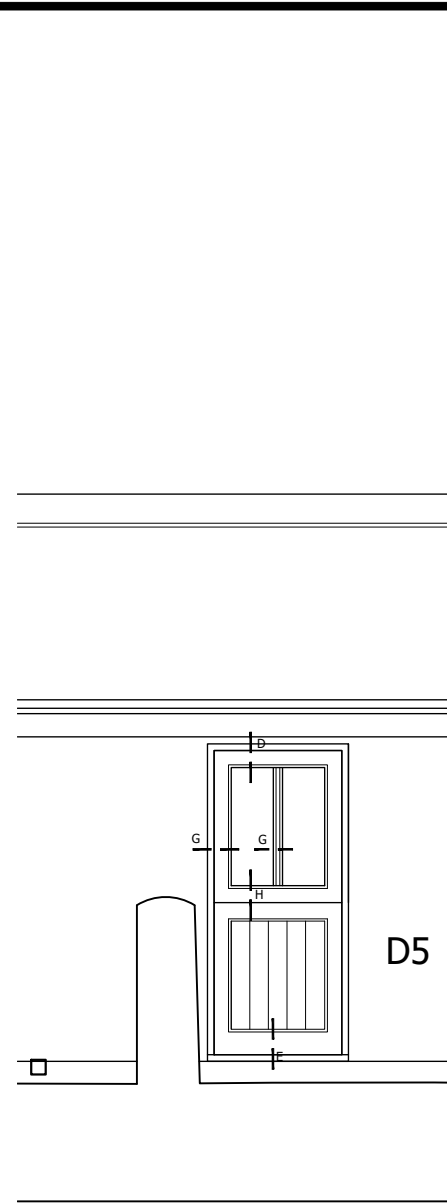


South elevation

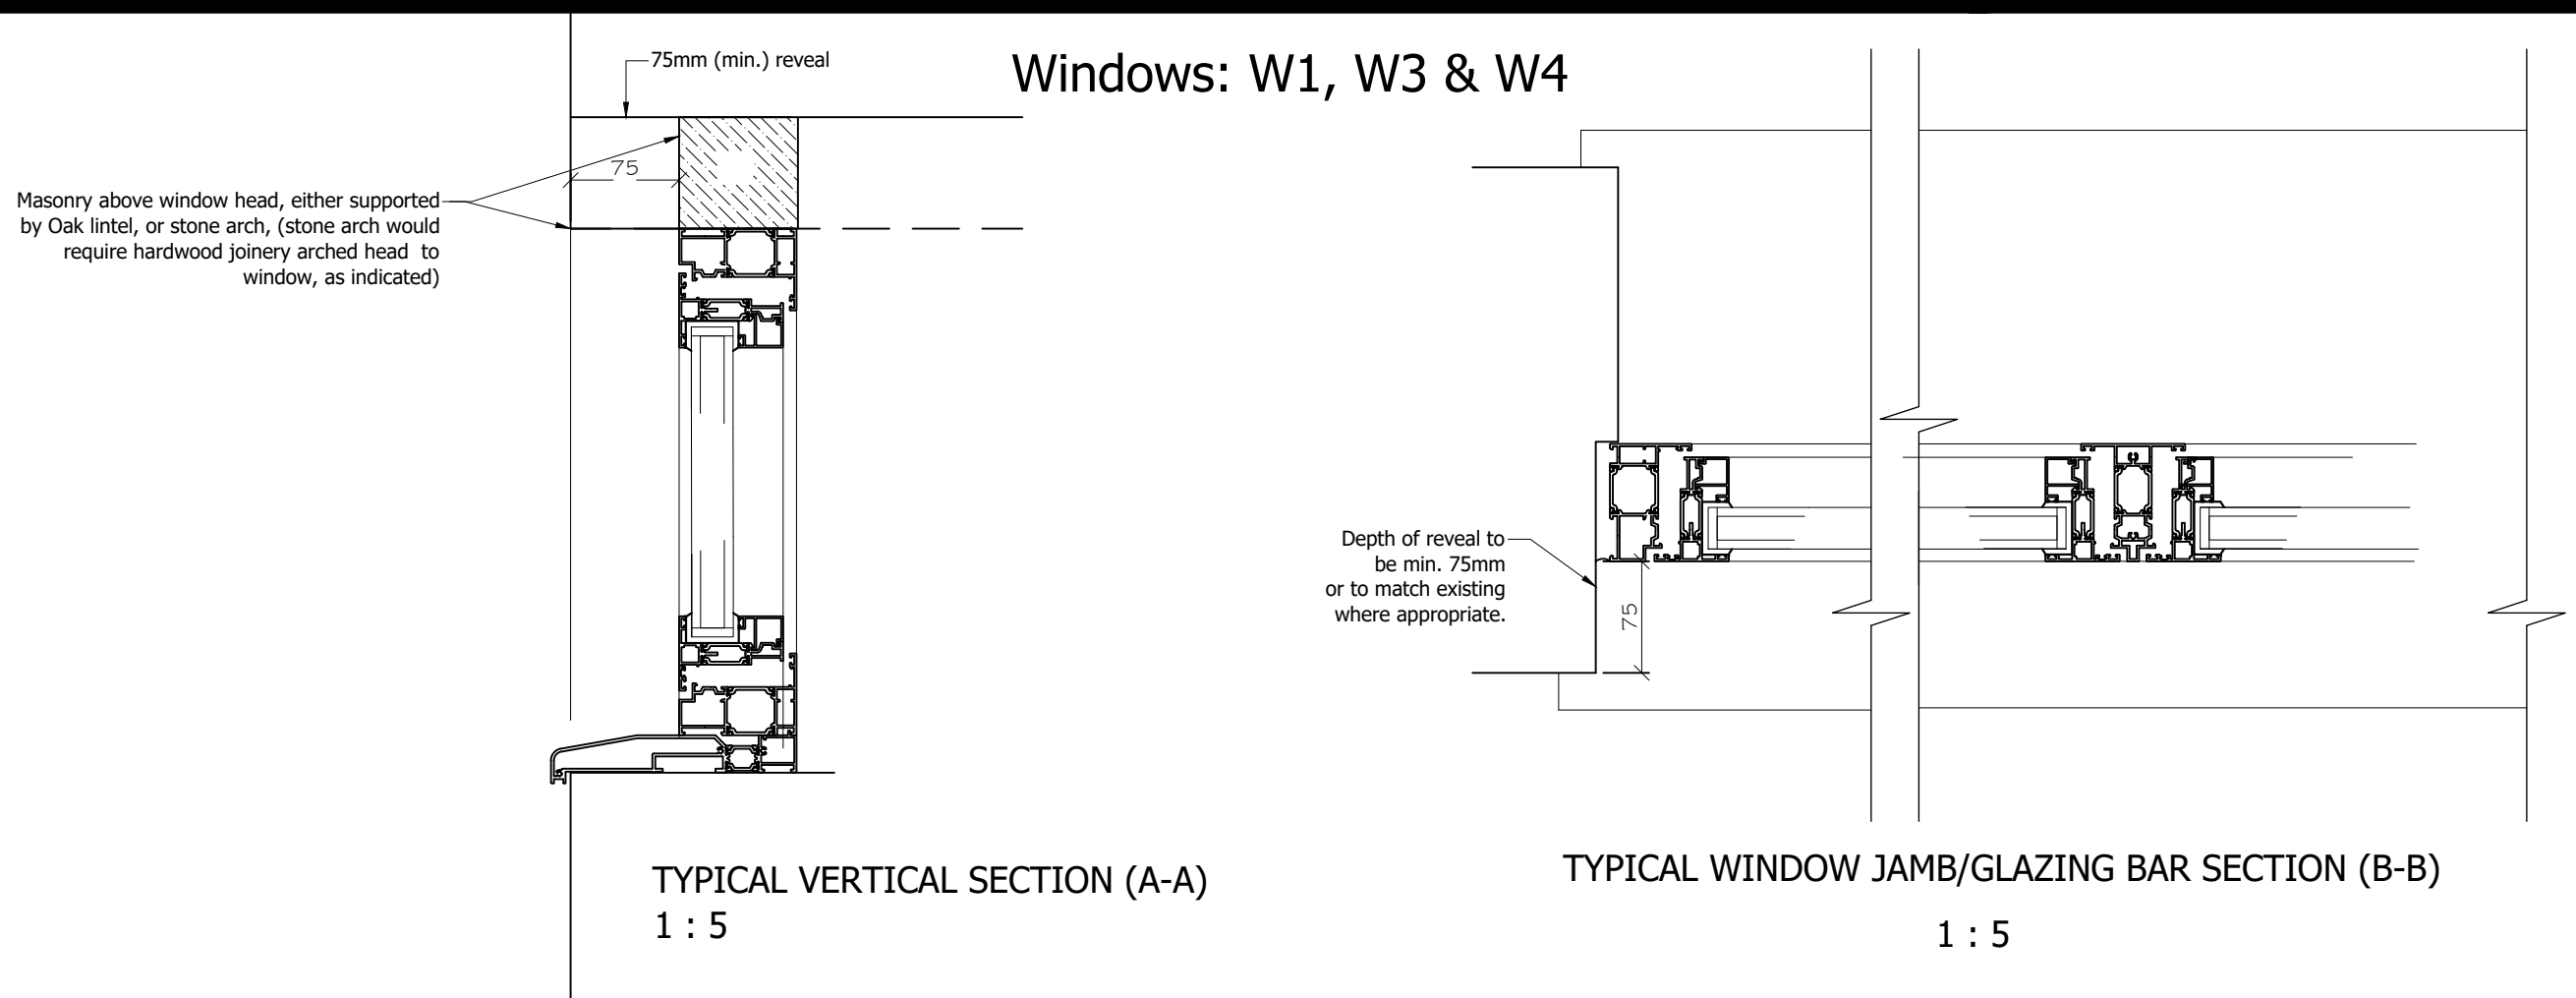


Windows: W1, W3 & W4

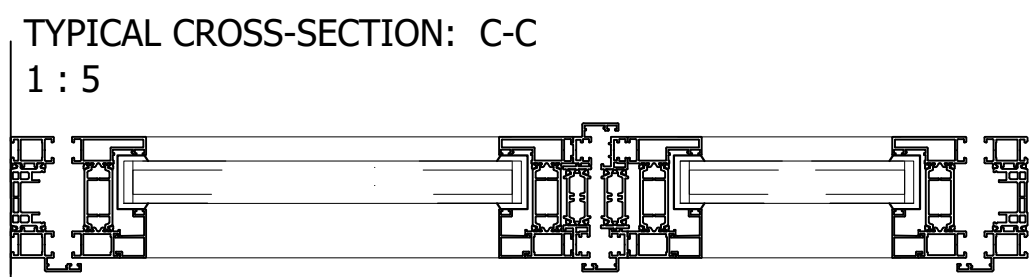


Doors: D1

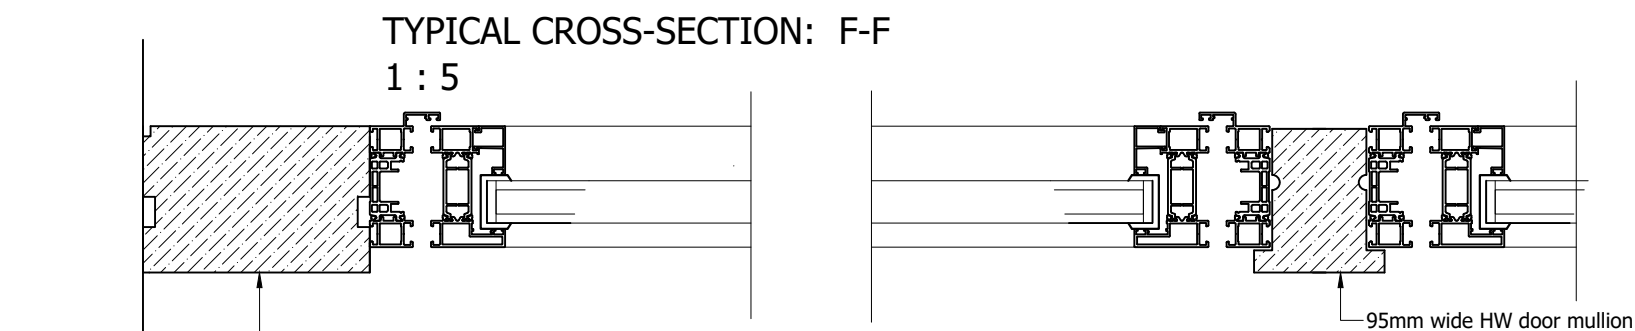


Screen D2

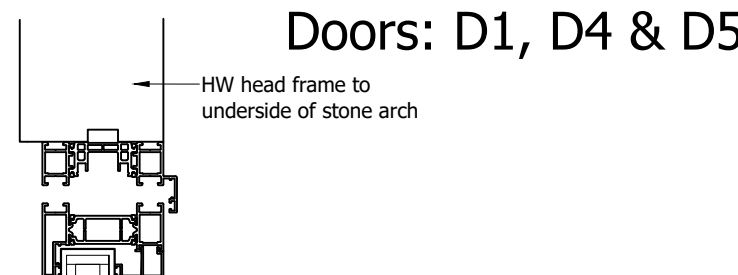


Doors: D1, D4 & D5

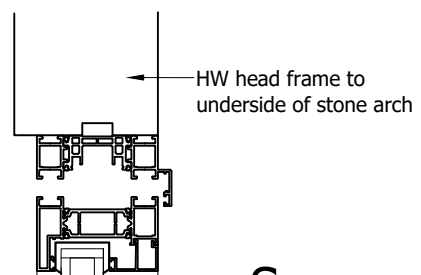


Screen D2

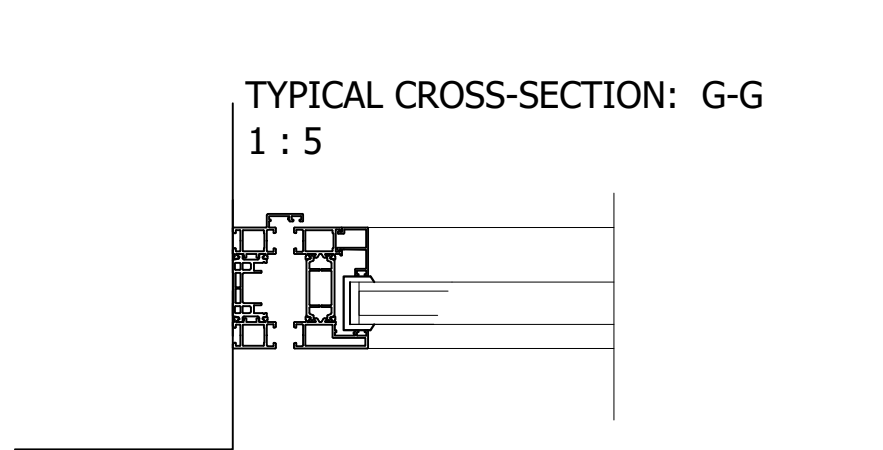


Doors: D4 & D5

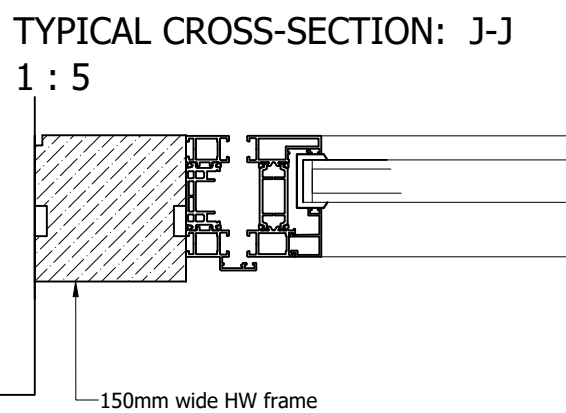


Window: W2

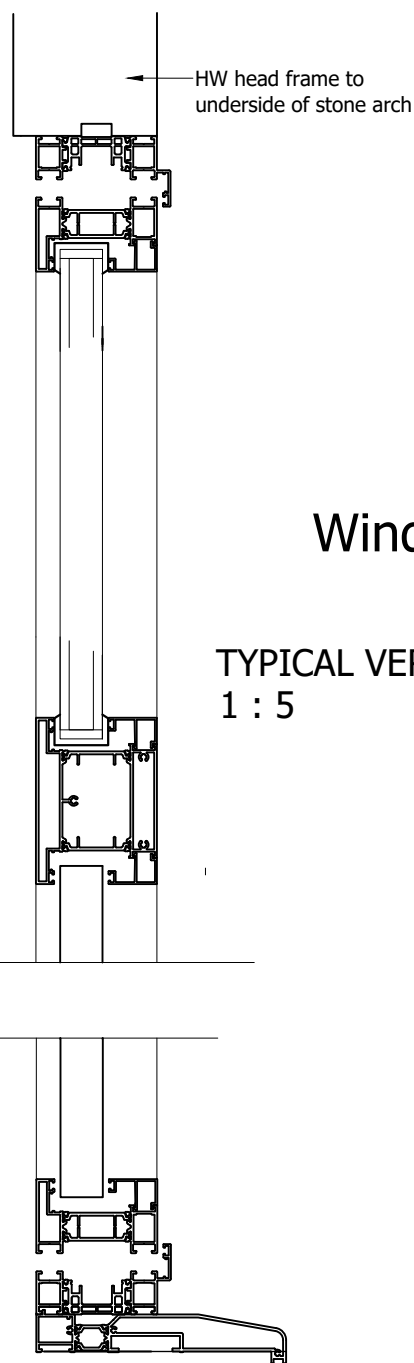

Window: W2

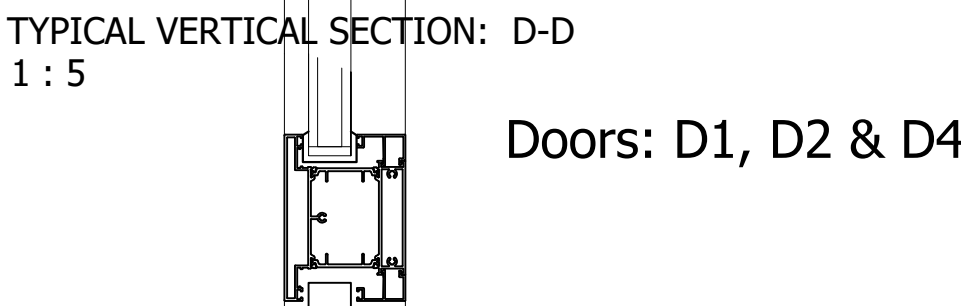

Doors: D1, D2 & D4

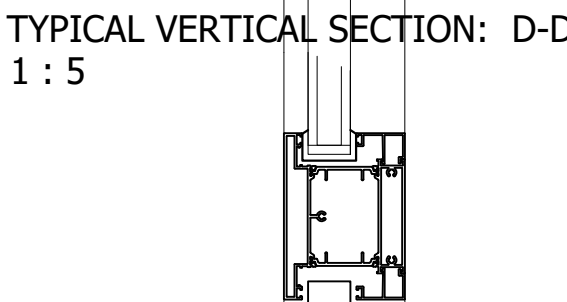


Typical vertical section: D-D
1 : 5

Doors: D1, D2, D4 & D5

Typical vertical section: E-E
1 : 5

PROJECT

Pry Farm, Purton

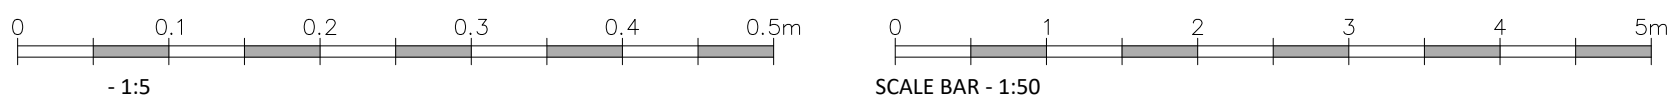

REVISION	DATE	AMENDMENTS

Window/door details -1 1:50/1:5 @ A1

MATHEWSON WATERS ARCHITECTS

The Old Surgery
Crowle Road · Lambourn
Berkshire · RG17 8NR

enquiries@mw-architects.co.uk
01488 73231
www.mw-architects.co.uk

© MATHEWSON WATERS ARCHITECTS LTD
22102-120-B

HH
01290 721994
Winchitch Studio: 07540 726562
RIBA #
Chartered Practice