








HW
5/11/2025




North elevation

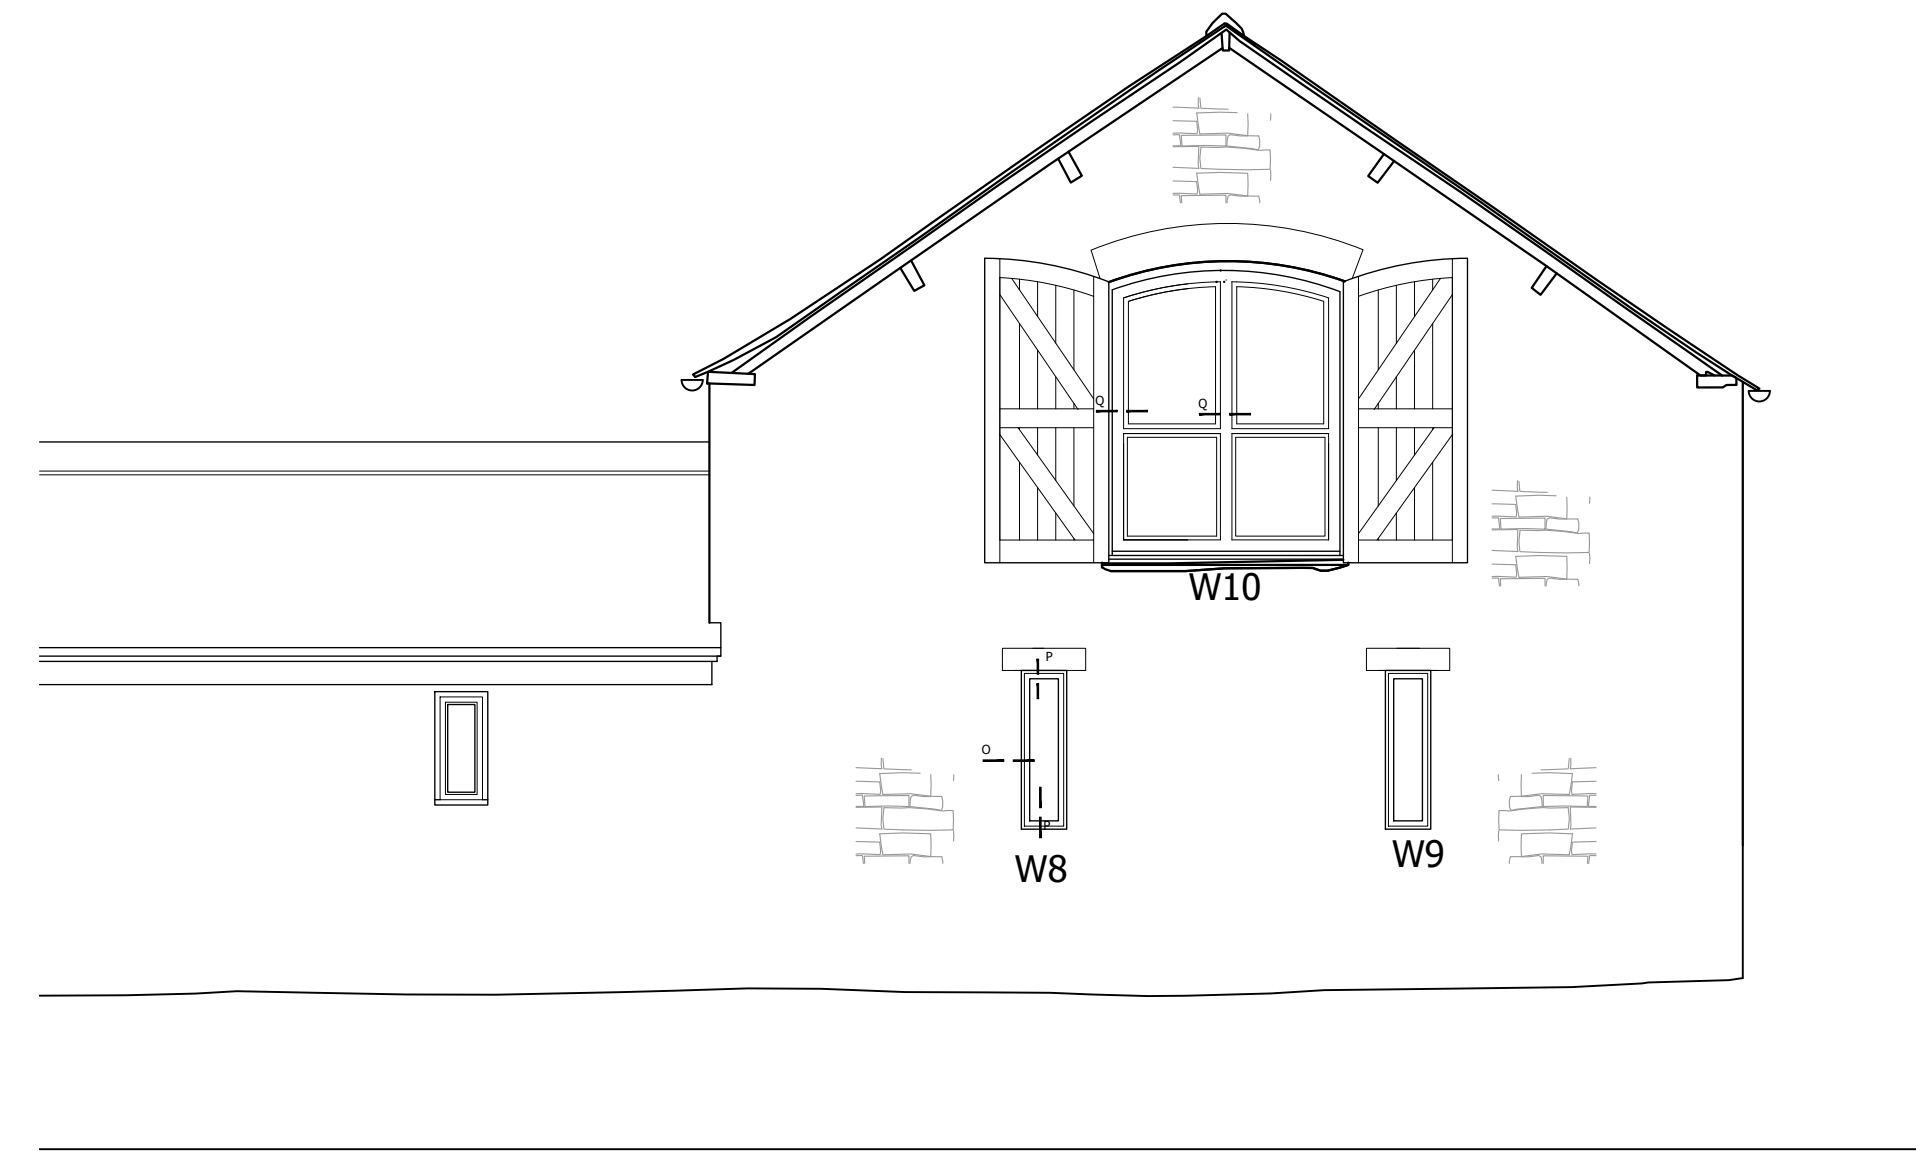

East elevation

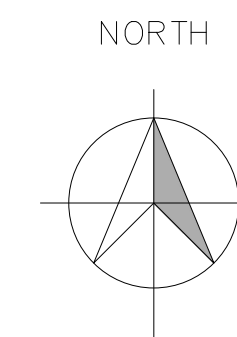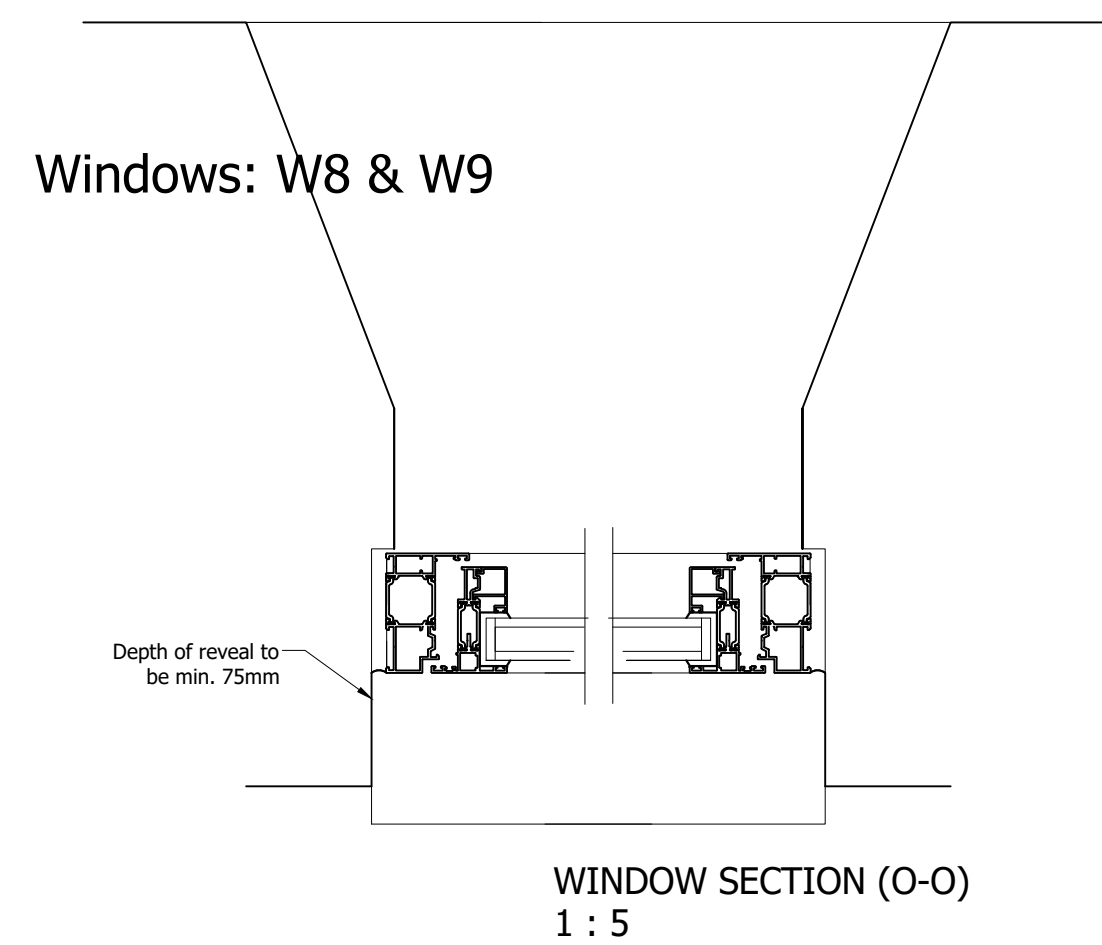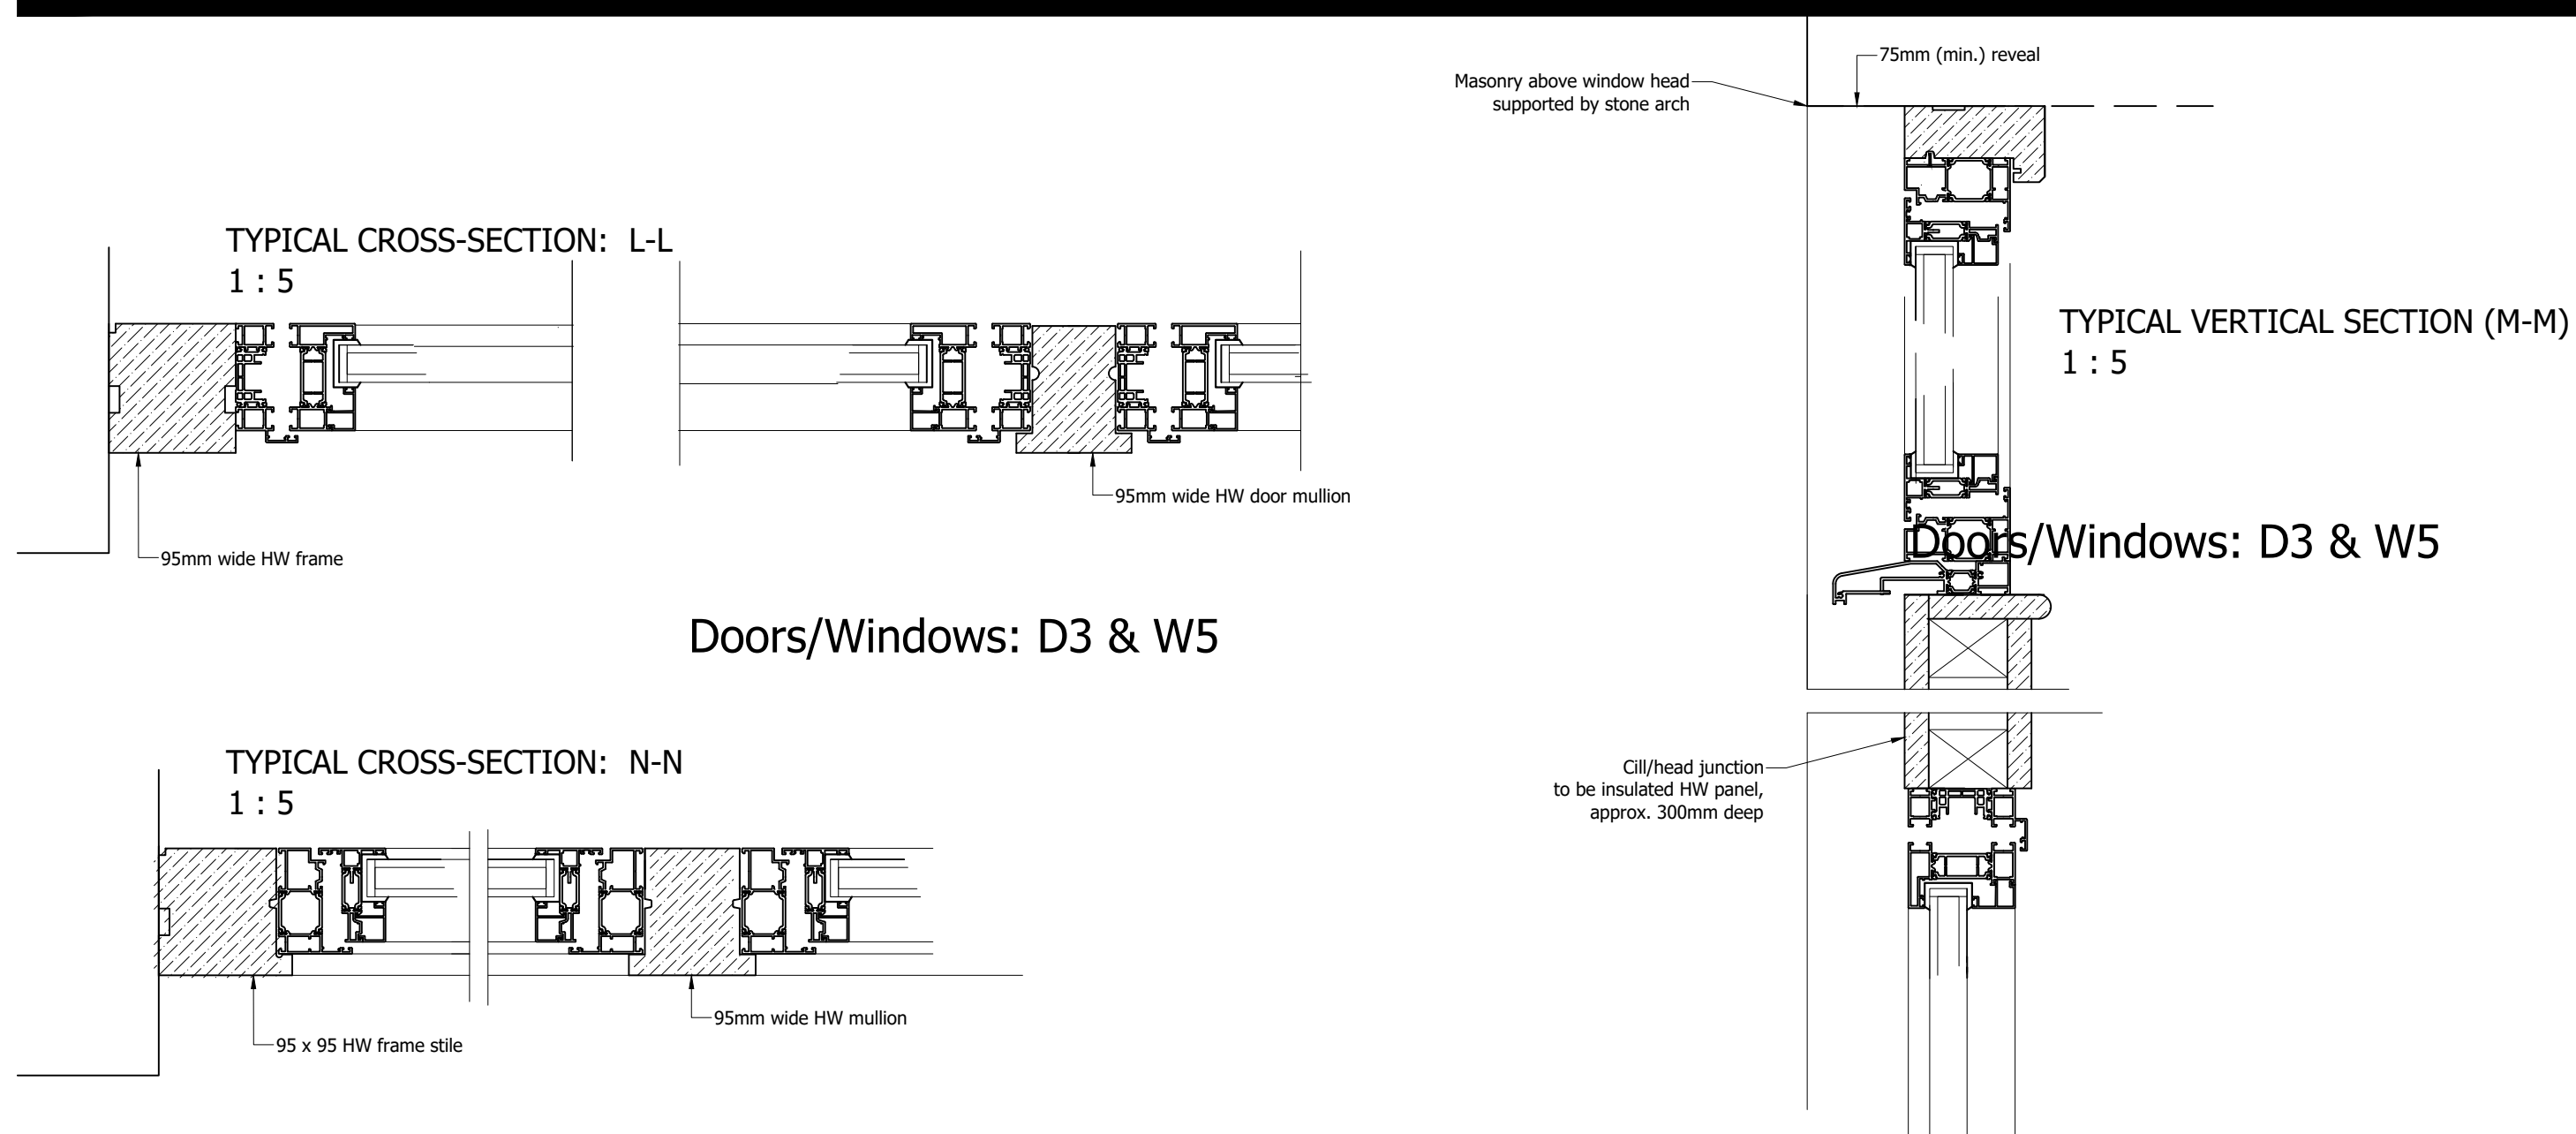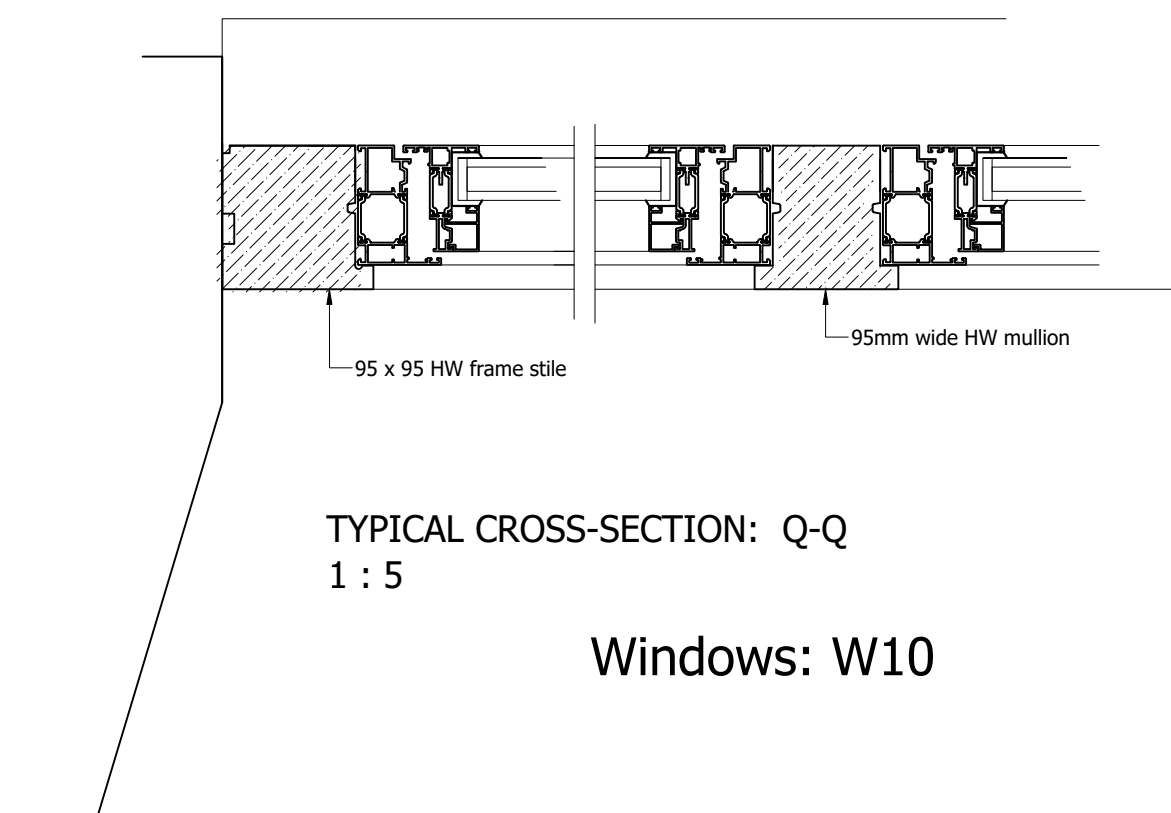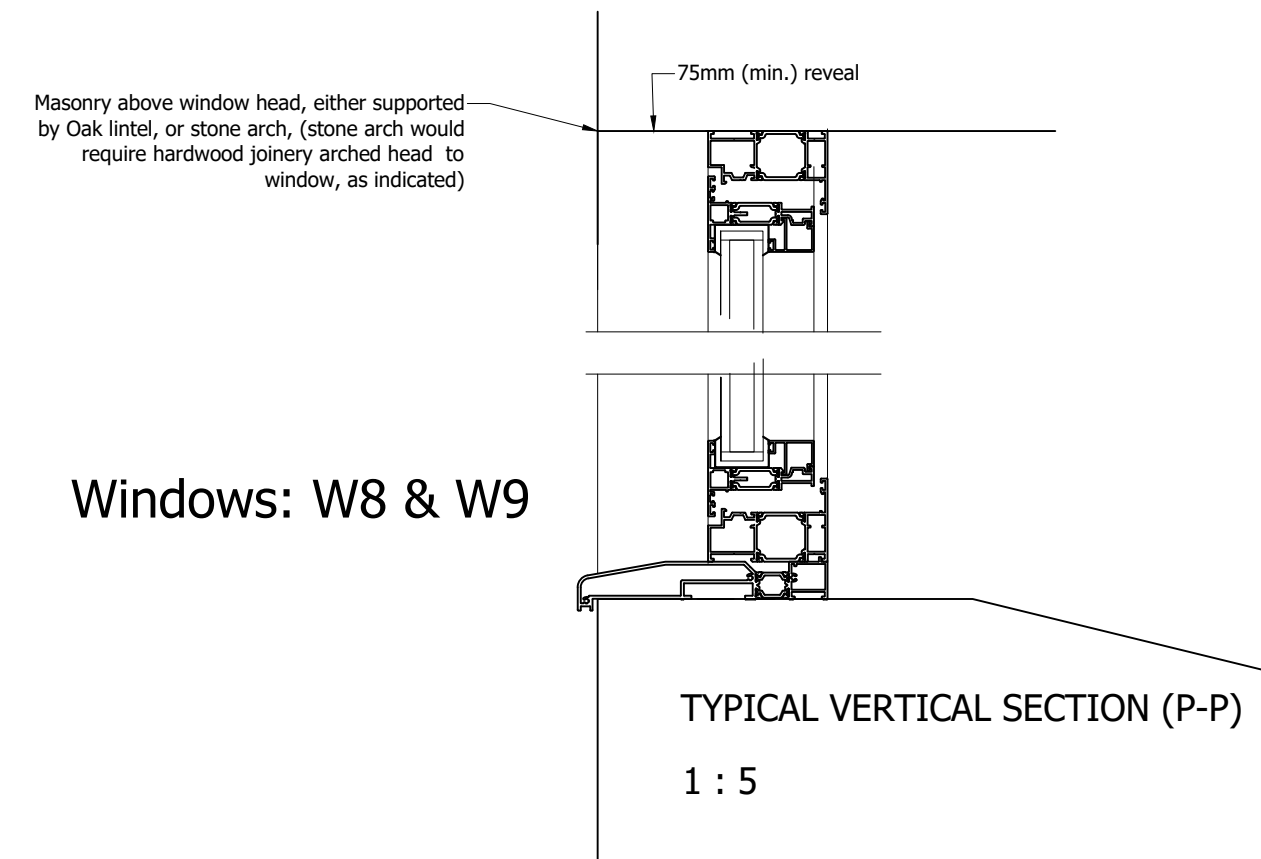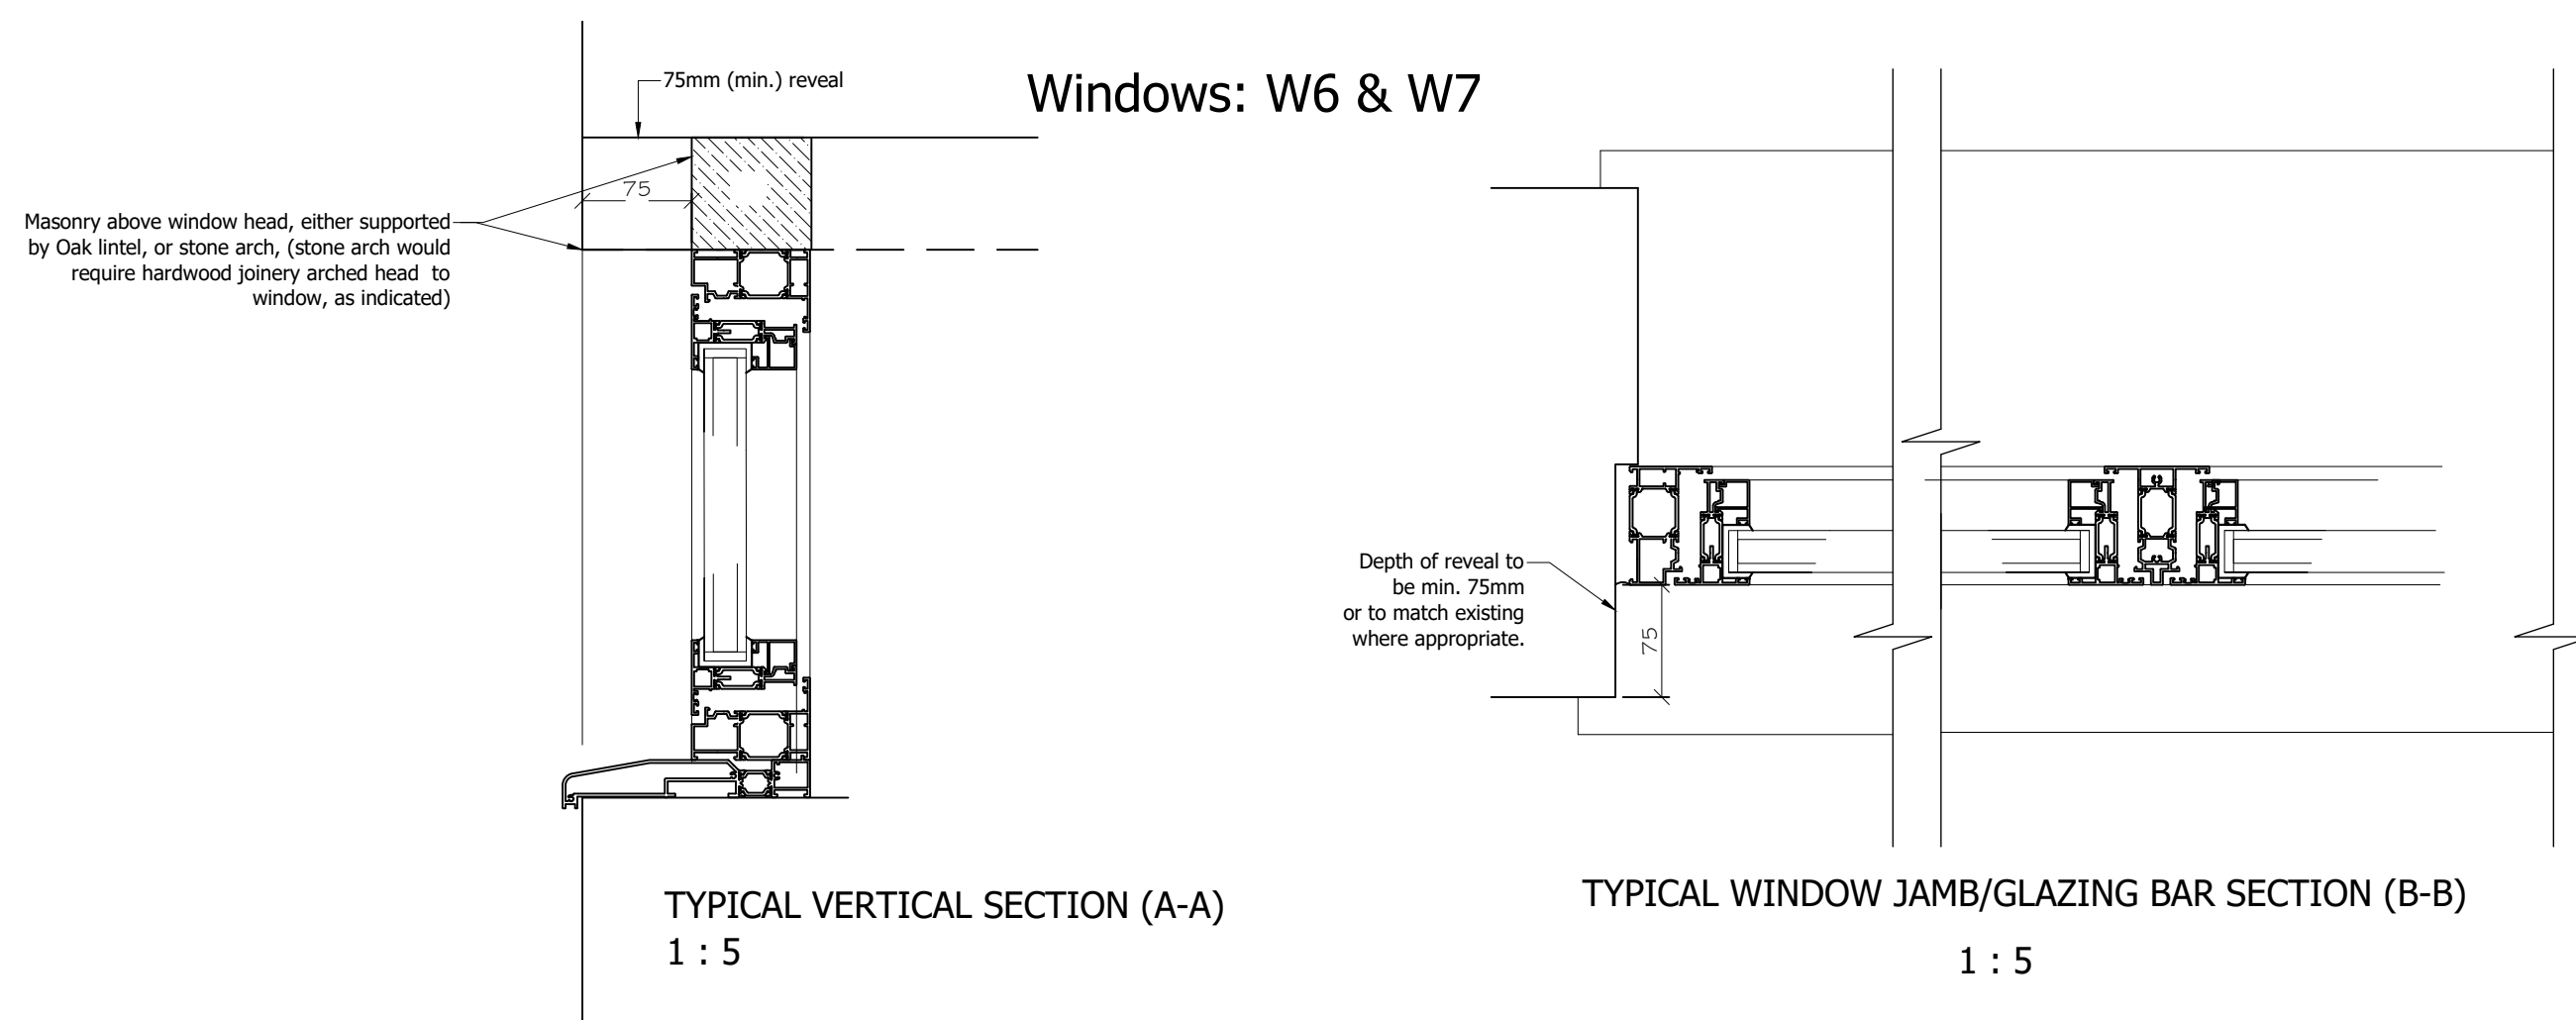

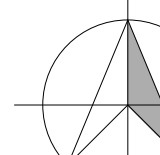

Window/door details - 2

1:20/1:5 @ A1

MATHEWSON WATERS ARCHITECTS

The Old Surgery
 Crowle Road · Lambourn
 Berkshire · RG17 8NR

enquiries@mw-architects.co.uk
www.mw-architects.co.uk
 01488 73131


22-102-121-B
 © MATHEWSON WATERS ARCHITECTS LLP

Whitechurch Studio:
 01540 723562
 RIBA #
 Chartered Practitioner

Device Studio:
 01280 723294

PROJECT

Pry Farm, Purton

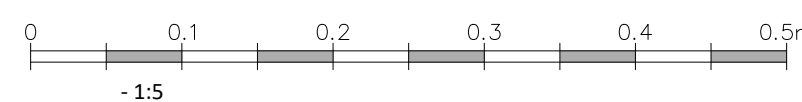

REVISION DATE AMENDMENTS

0 0.2 0.4 0.6 0.8 1.0 1.2 1.4 1.6 1.8 2.0m

SCALE BAR - 1:20

ALL FIGURED DIMENSIONS ARE TO BE TAKEN IN PREFERENCE TO SCALED DIMENSIONS AND ANY INACCURACIES ARE TO BE REPORTED TO THE ARCHITECT. DIMENSIONS TO BE CHECKED ON SITE BEFORE ANY WORK IS PUT IN HAND OR PREFABRICATED. COPYRIGHT OF THIS DRAWING IS RETAINED BY THE ARCHITECT AND IT MUST NOT BE REPRODUCED WITHOUT THEIR WRITTEN CONSENT.