
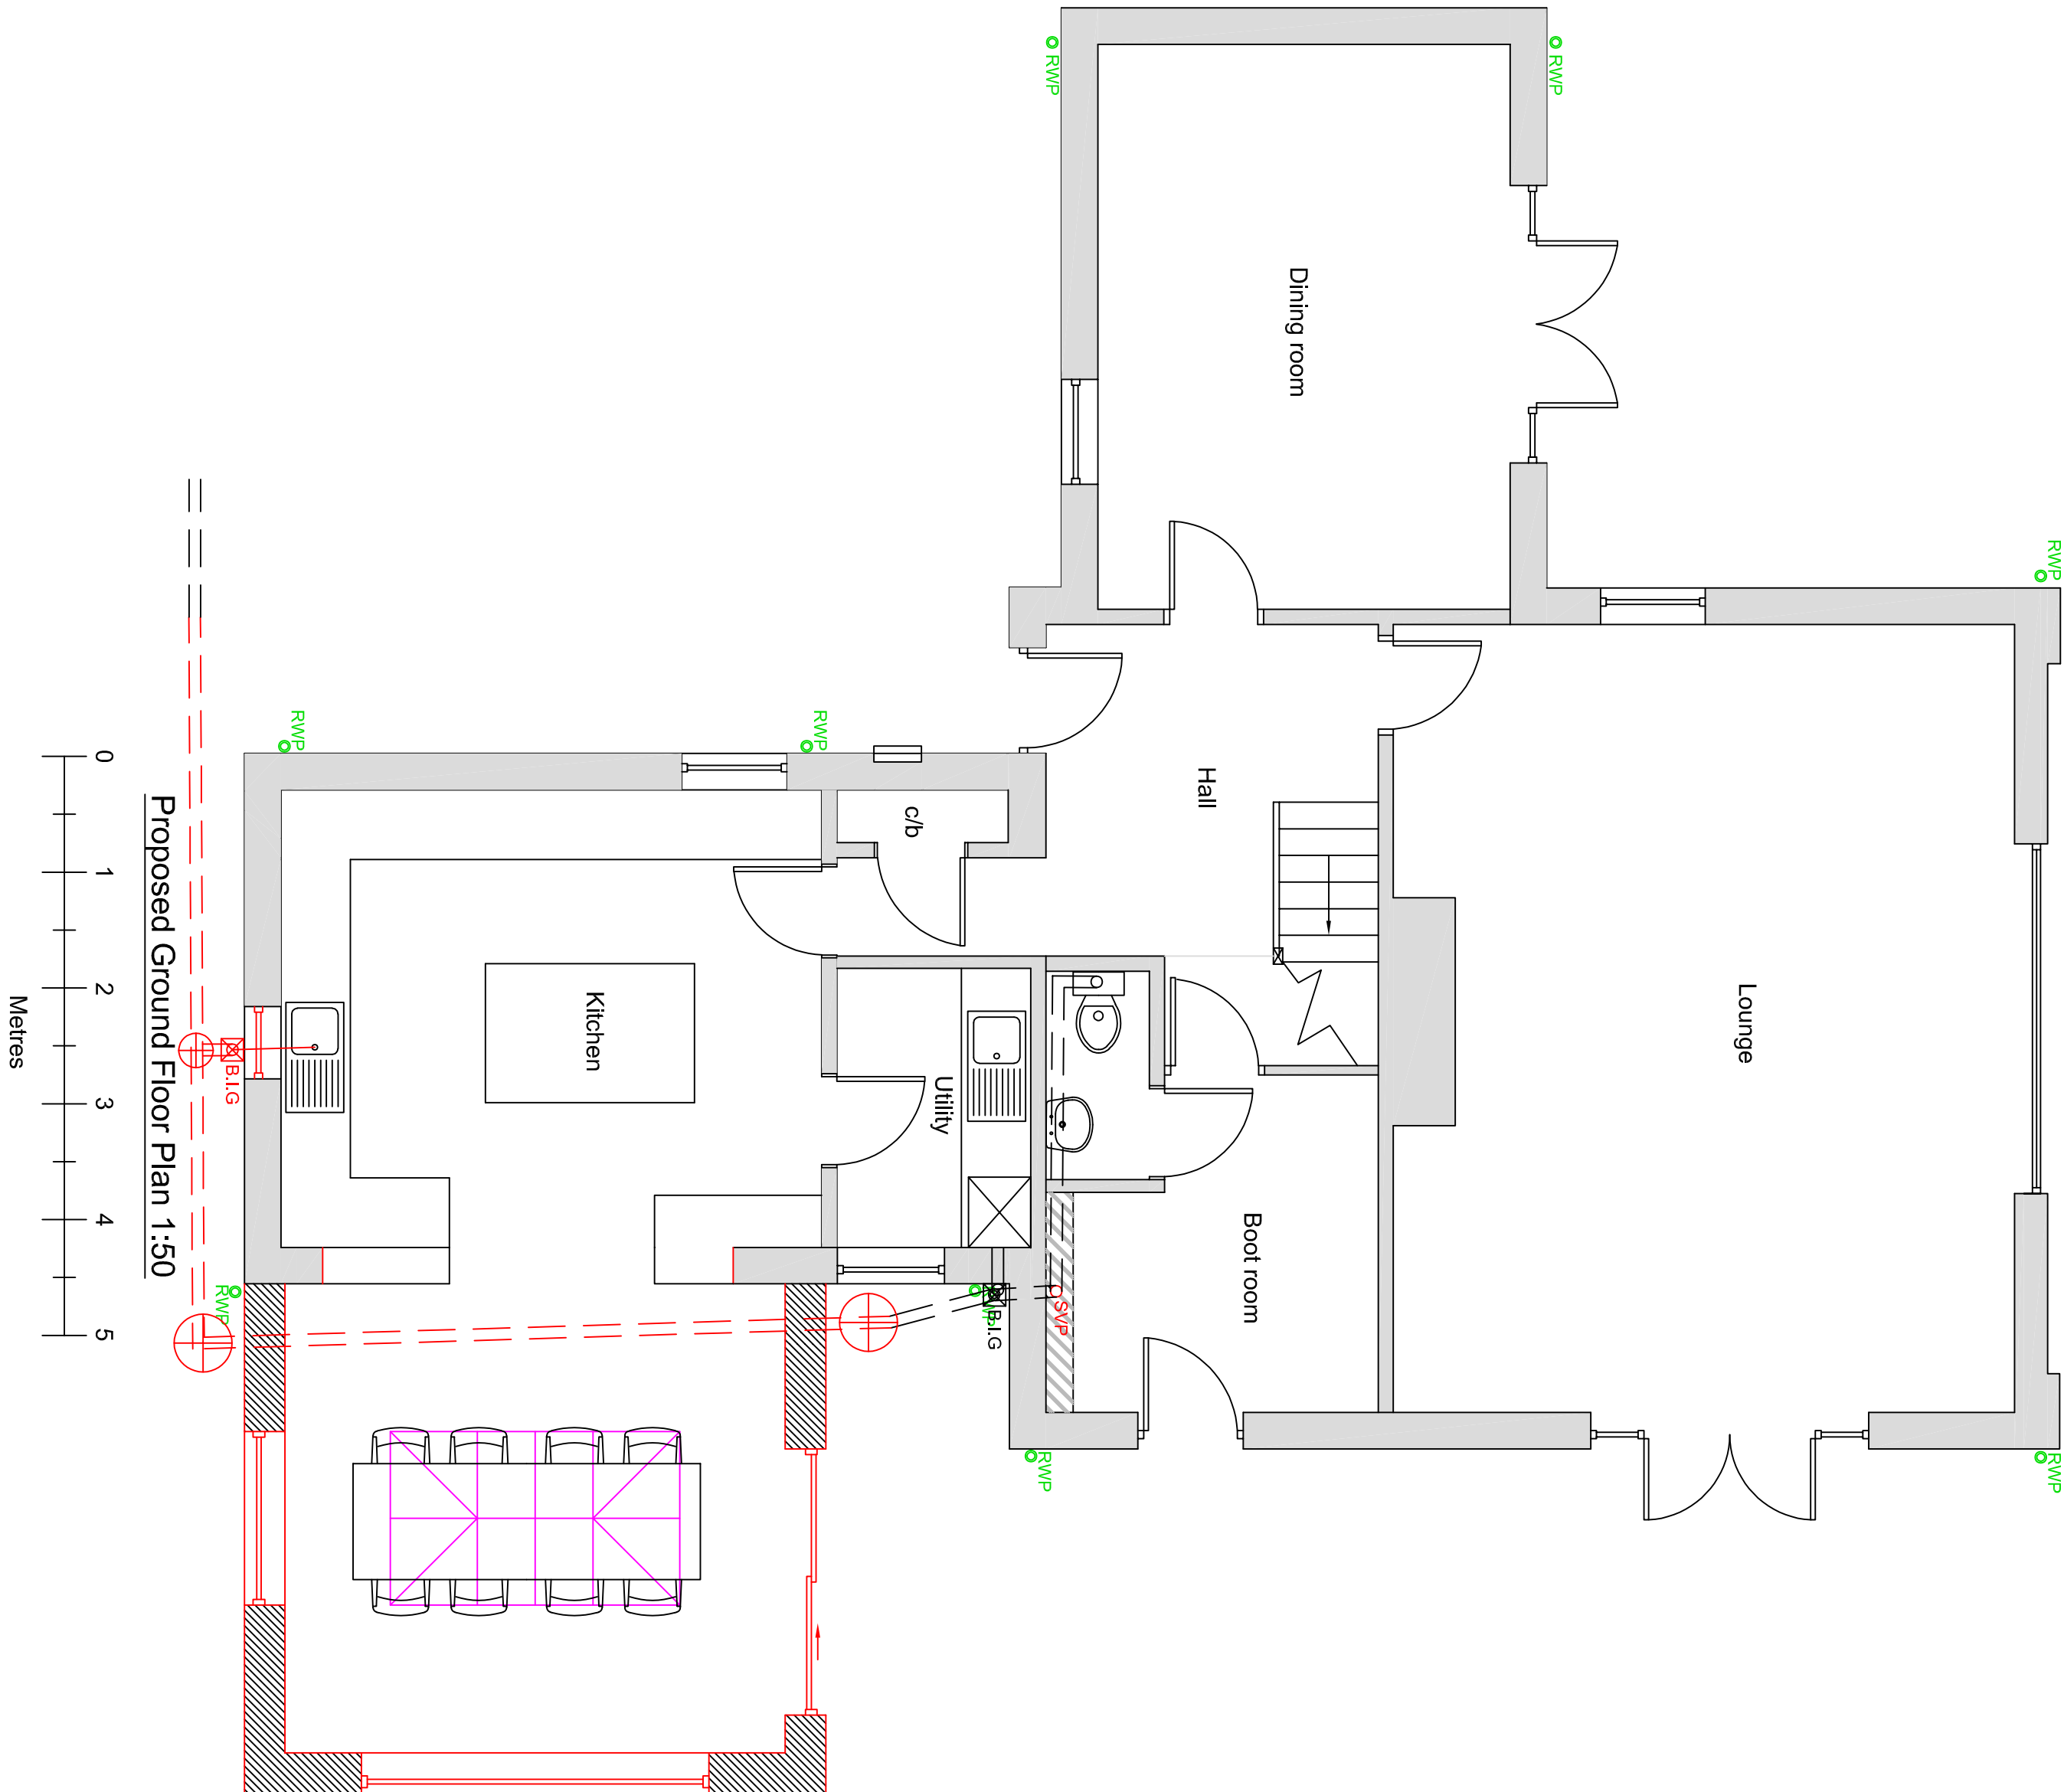


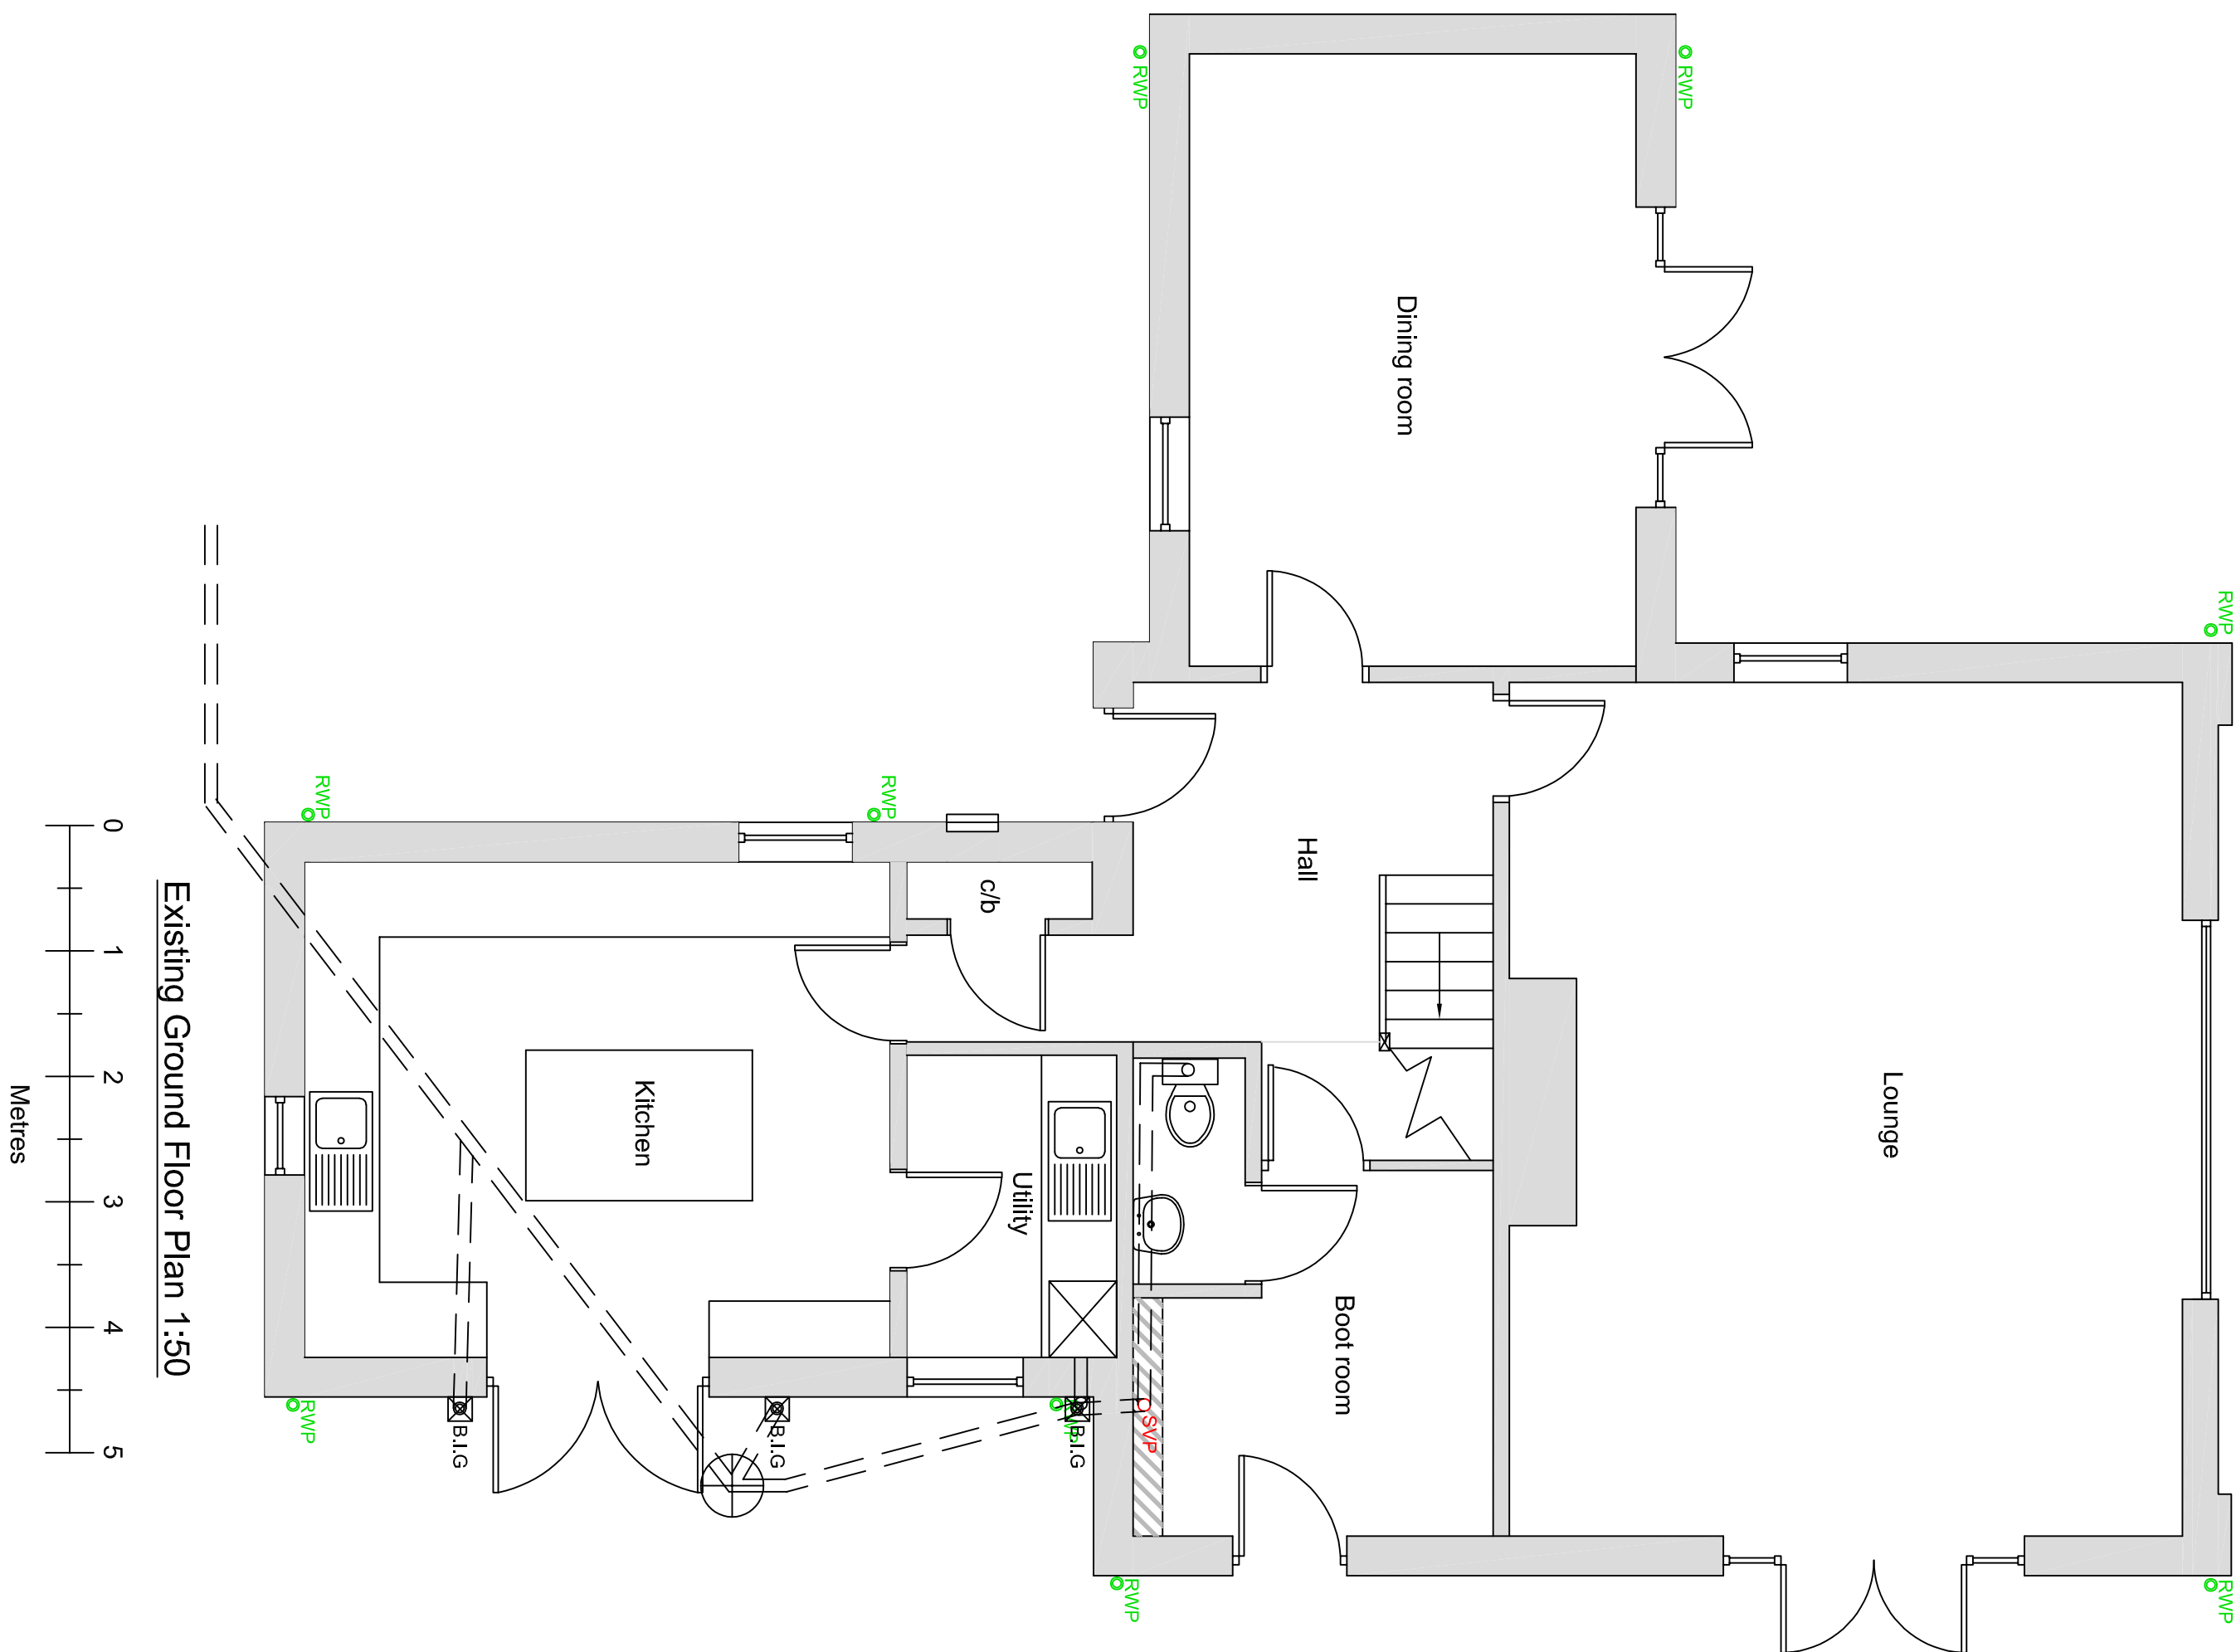

Drawn by	A Harlow & Son 01225 938329		
Proposed Single Storey Rear Extension for			
Mr & Mrs P Hale at			
5 Edington Road			
Steeple Aston			
Wiltshire			
BA14 6HP			
A1 Papersize			
Scale	1:50	Drawing No AH2025/97	
Date	12th Jan 2026	Sheet 2 of 3	