


EXISTING GROUND & FIRST FLOOR PLANS

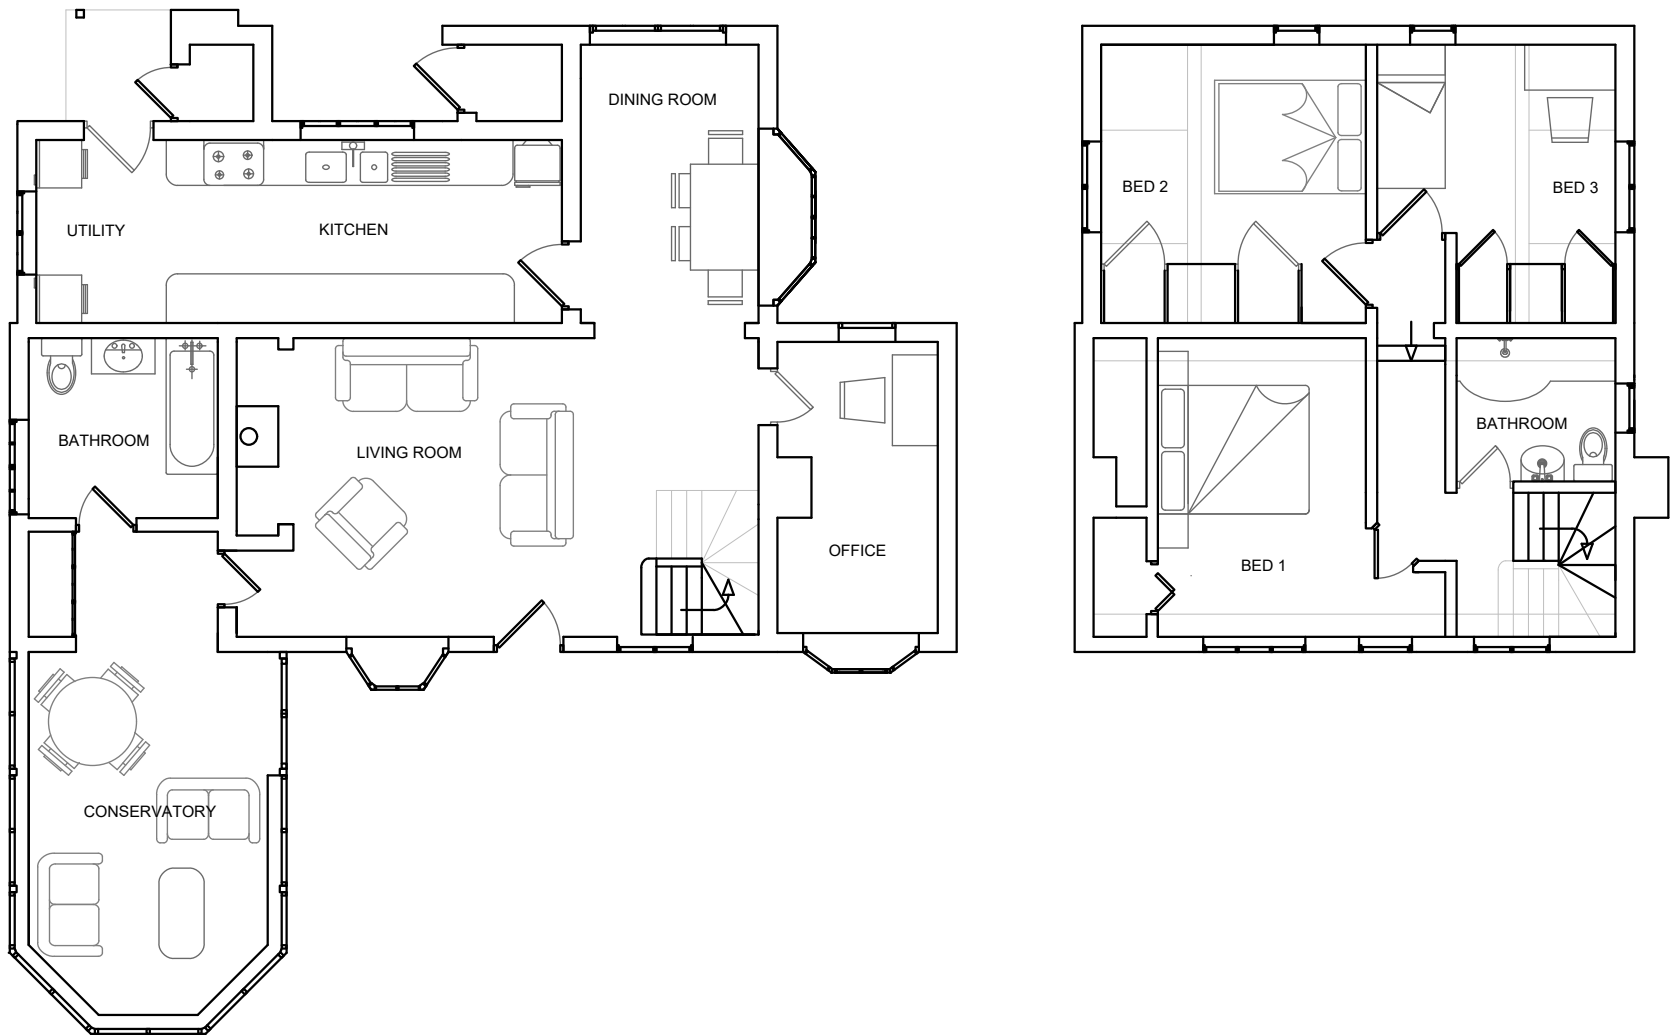

PROPOSED GROUND FLOOR PLAN

