


0m	Scale 1:50	3m
0m	Scale 1:100	6m
0m	Scale 1:200	12m
0m	Scale 1:500	30m
0m	Scale 1:1250	75m
0m	Scale 1:2500	150m

THIS DRAWING IS COPYRIGHT OF N C ARCHITECTS LTD.
ONLY FIGURED DIMENSIONS SHOULD BE RELIED UPON.
PAPER MAP COPY LICENSE NO. 100018696

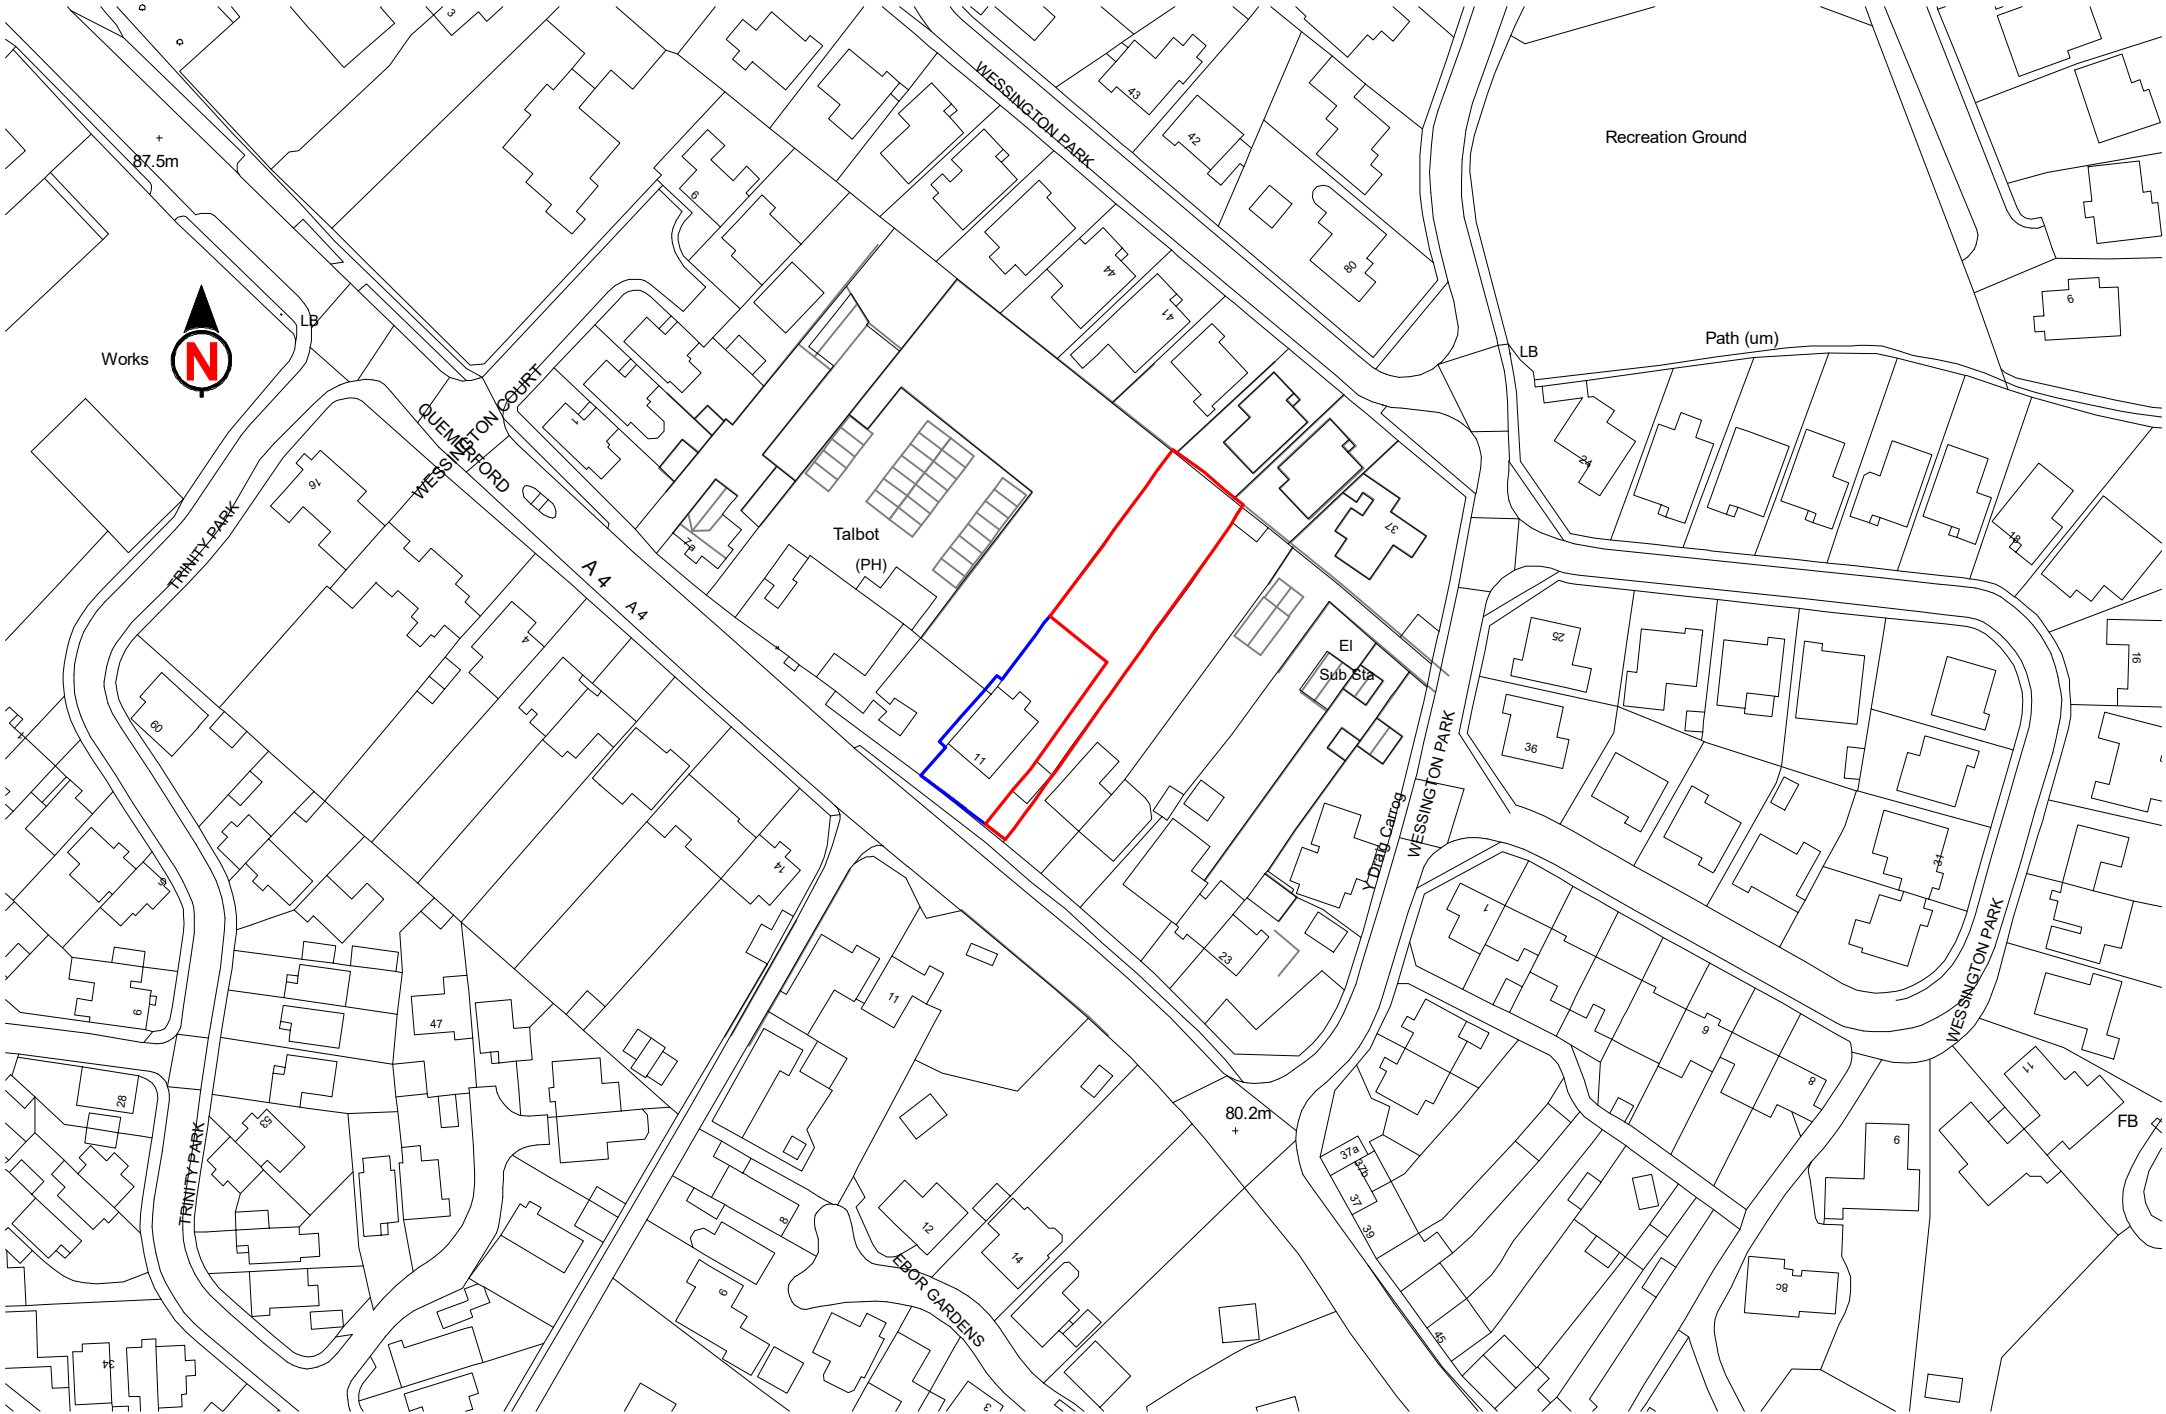

Location Plan
1:1250 @ A3

THIS DRAWING MUST BE PRINTED IN COLOUR OR VIEWED DIGITALLY			
PLANNING			
NC Architects 23 High Street, Wroughton, Swindon, Wiltshire. SN4 9JX Telephone 01793 845183 01793 845186 E-mail admin@nc-architects.com			
CLIENT BOX PROPERTY GROUP			
PROJECT NEW DWELLING TO THE REAR OF 11 QUEMERFORD			
DRAWING TITLE LOCATION PLAN			
SCALE 1:1250	A3	DRAWN BY NCA LTD	DATE 30/07/24
DRAWING NUMBER 1668-120			REVISION