


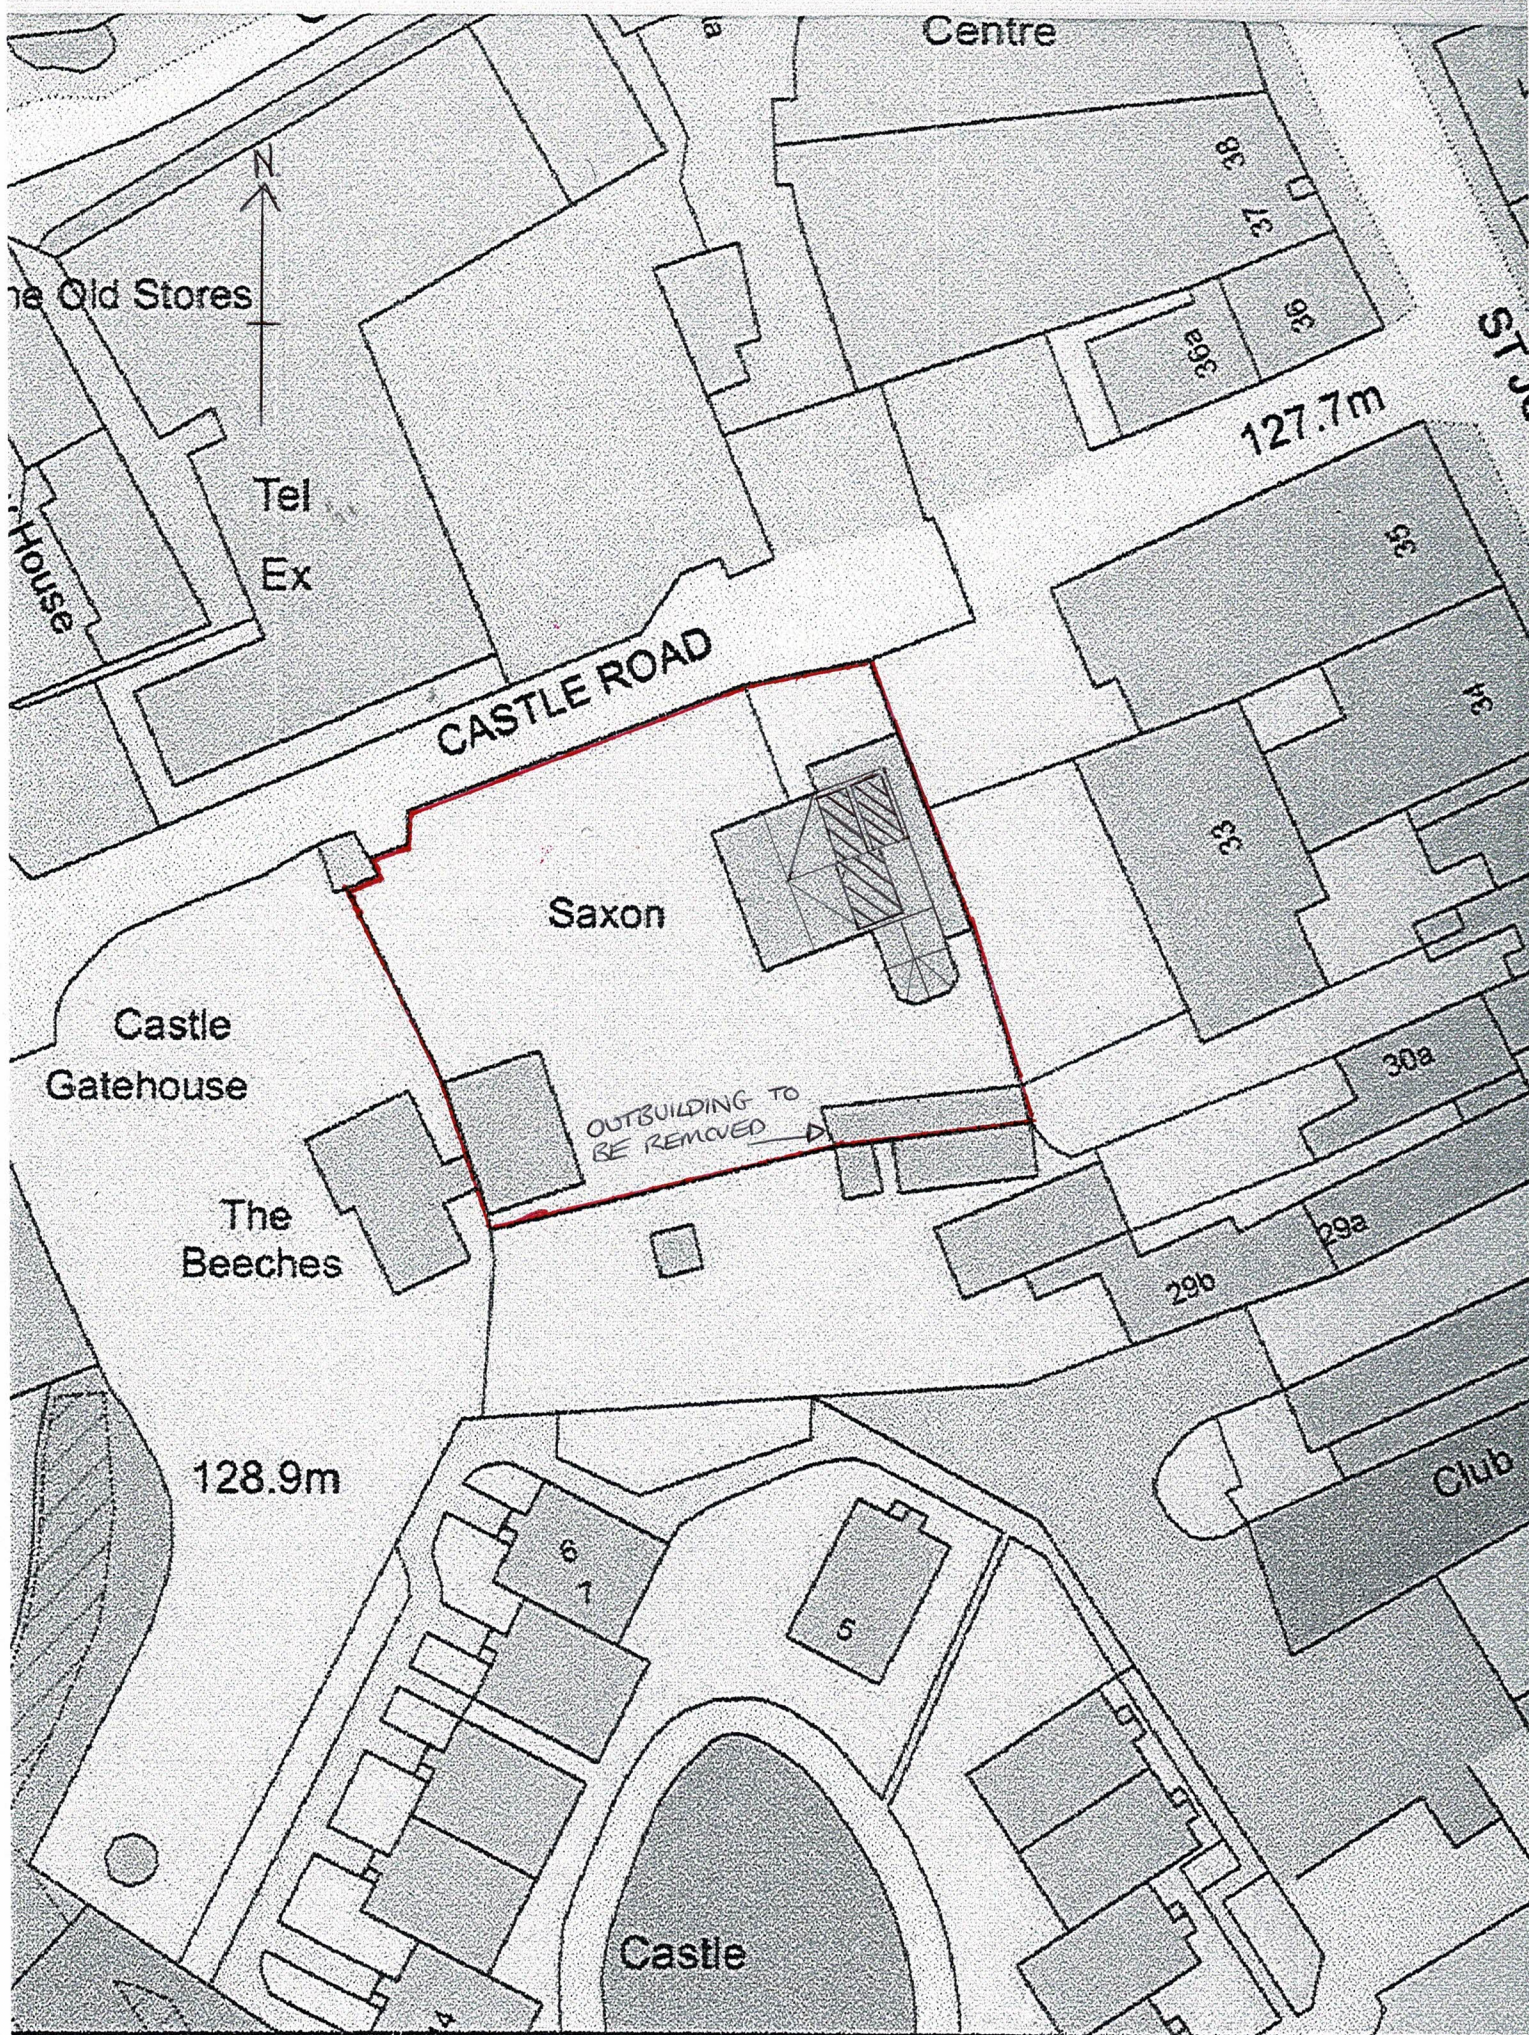

0 10 20 30 m

1:500 A4

BLOCK PLAN