


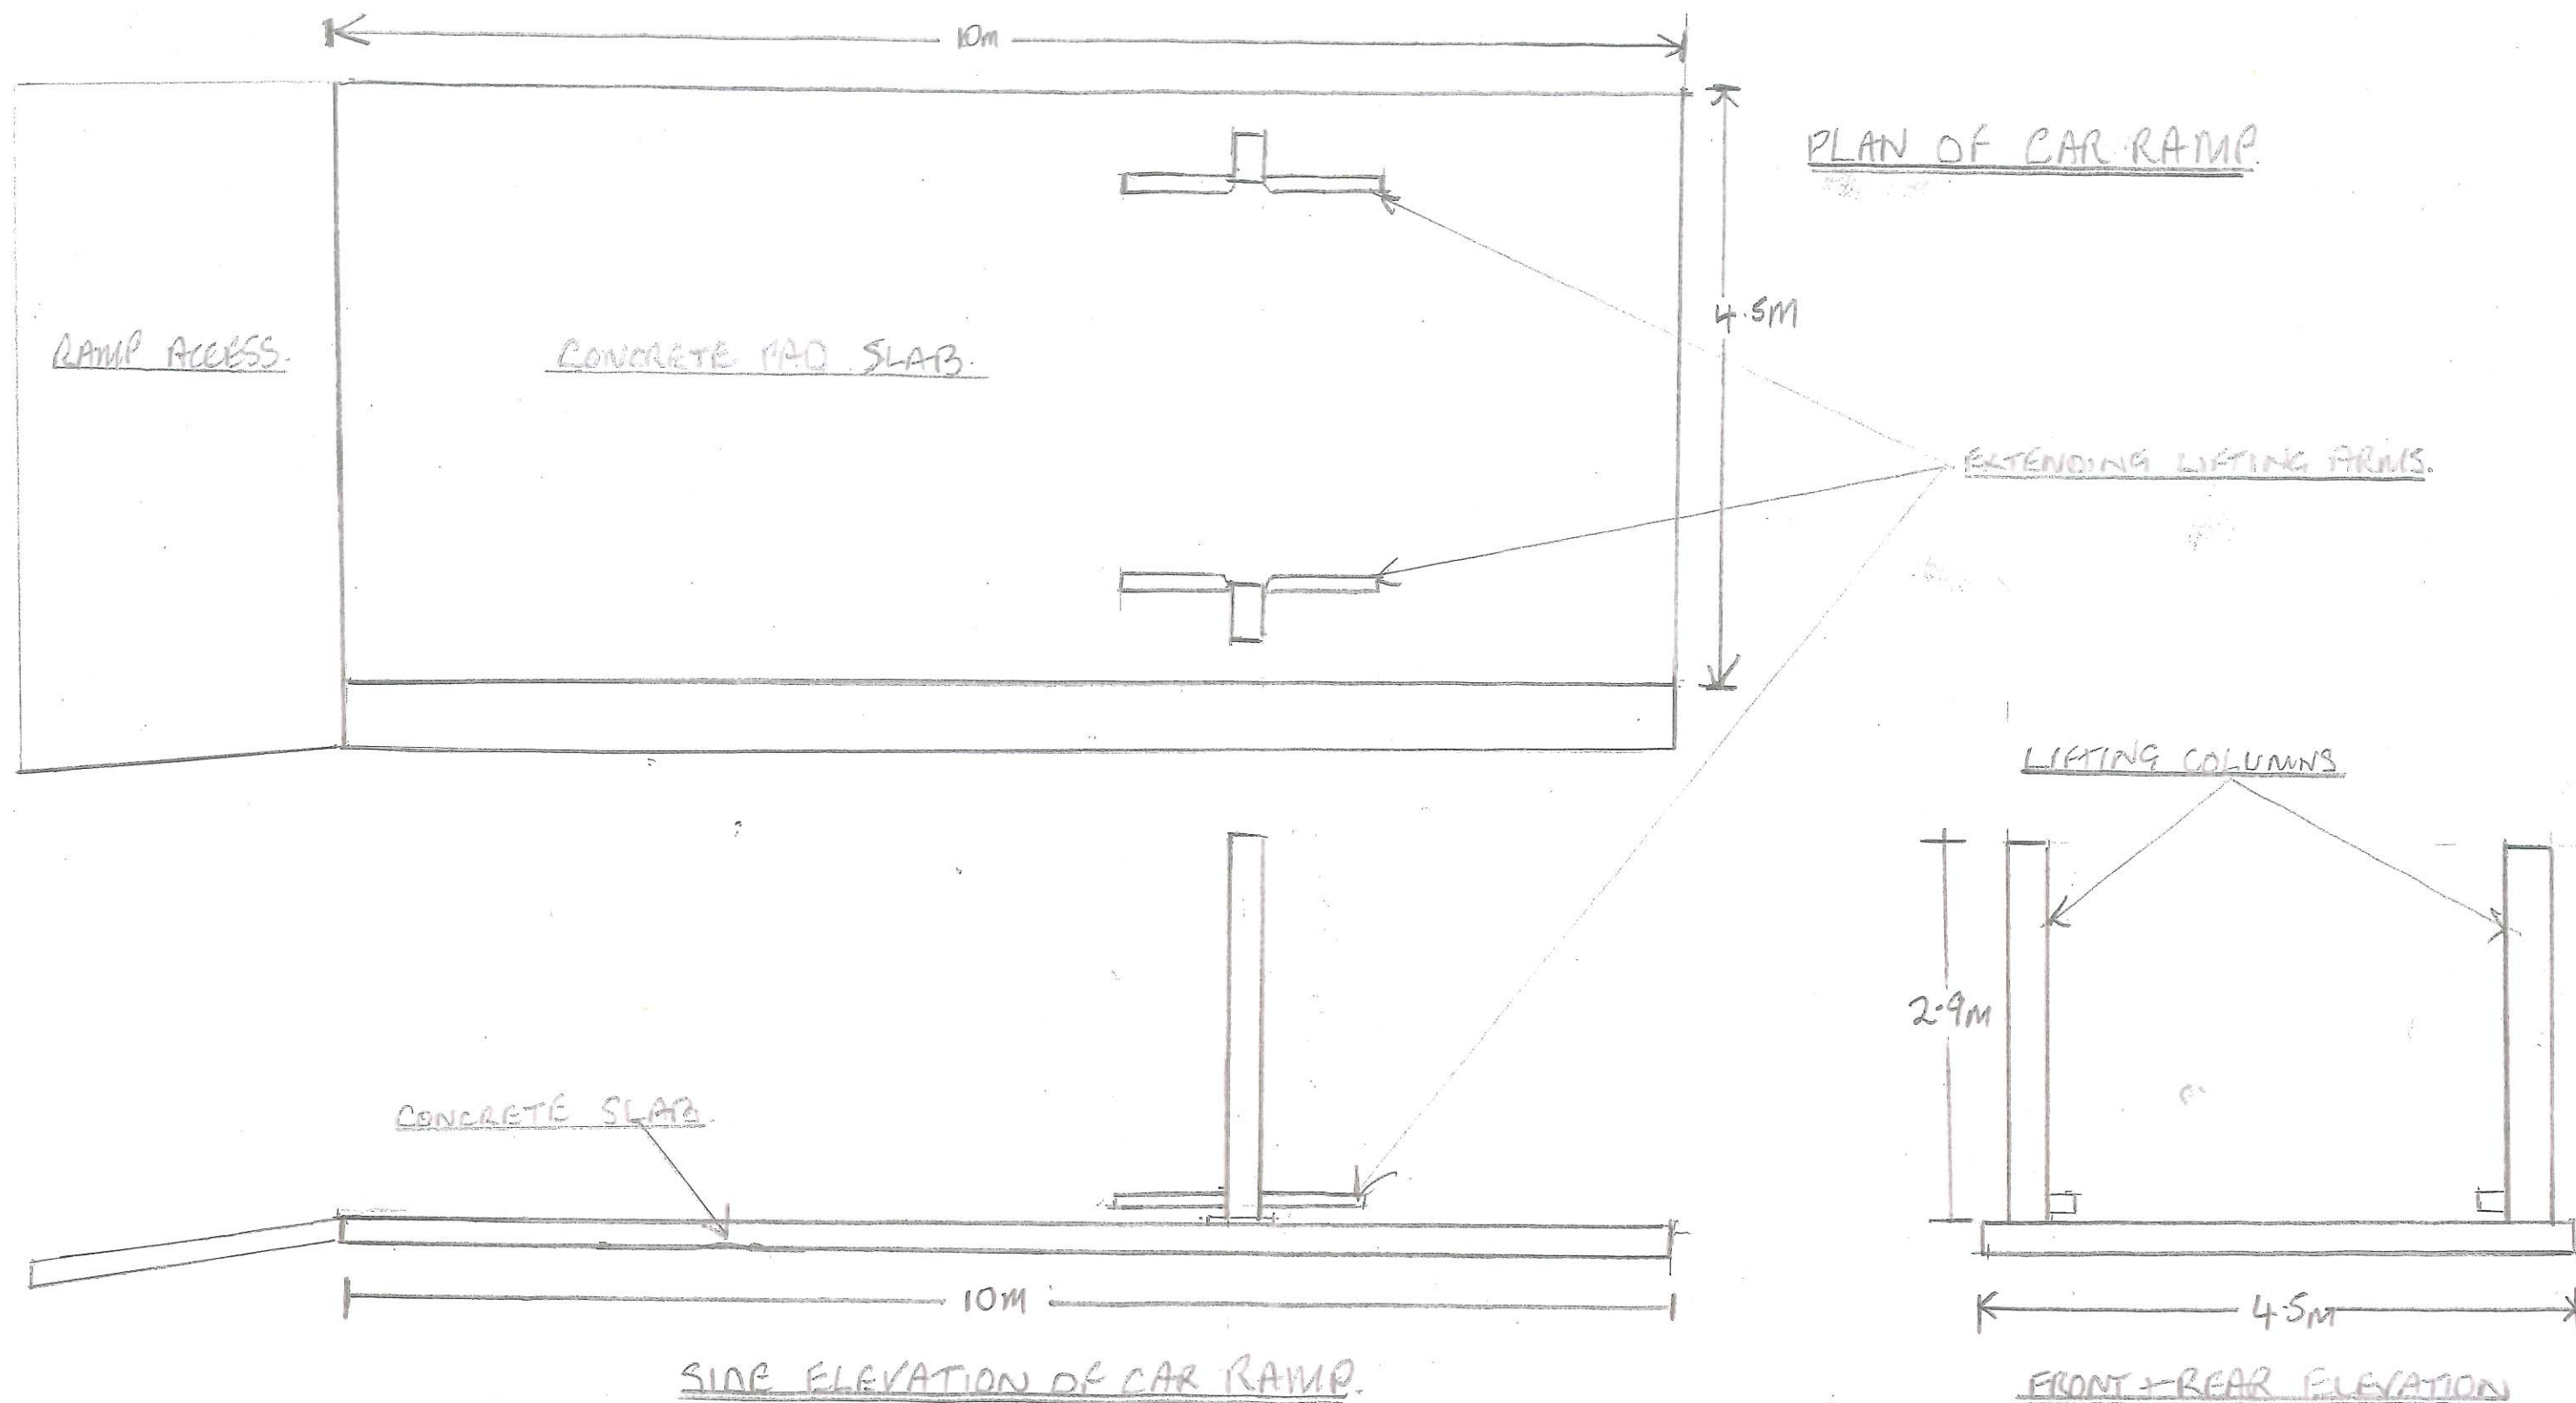

PLANS OF:- ELEVATION, FRONT + REAR ELEVATION AND PLAN OF VEHICLE RAMP.

COOMBE DOWN FARM BLANDFORD ROAD COOMBE BESSITT.