





PLAN VIEW - SITE LOCATION (1:1250 @ A1)




PLAN VIEW - BLOCK (1:250 @ A1)

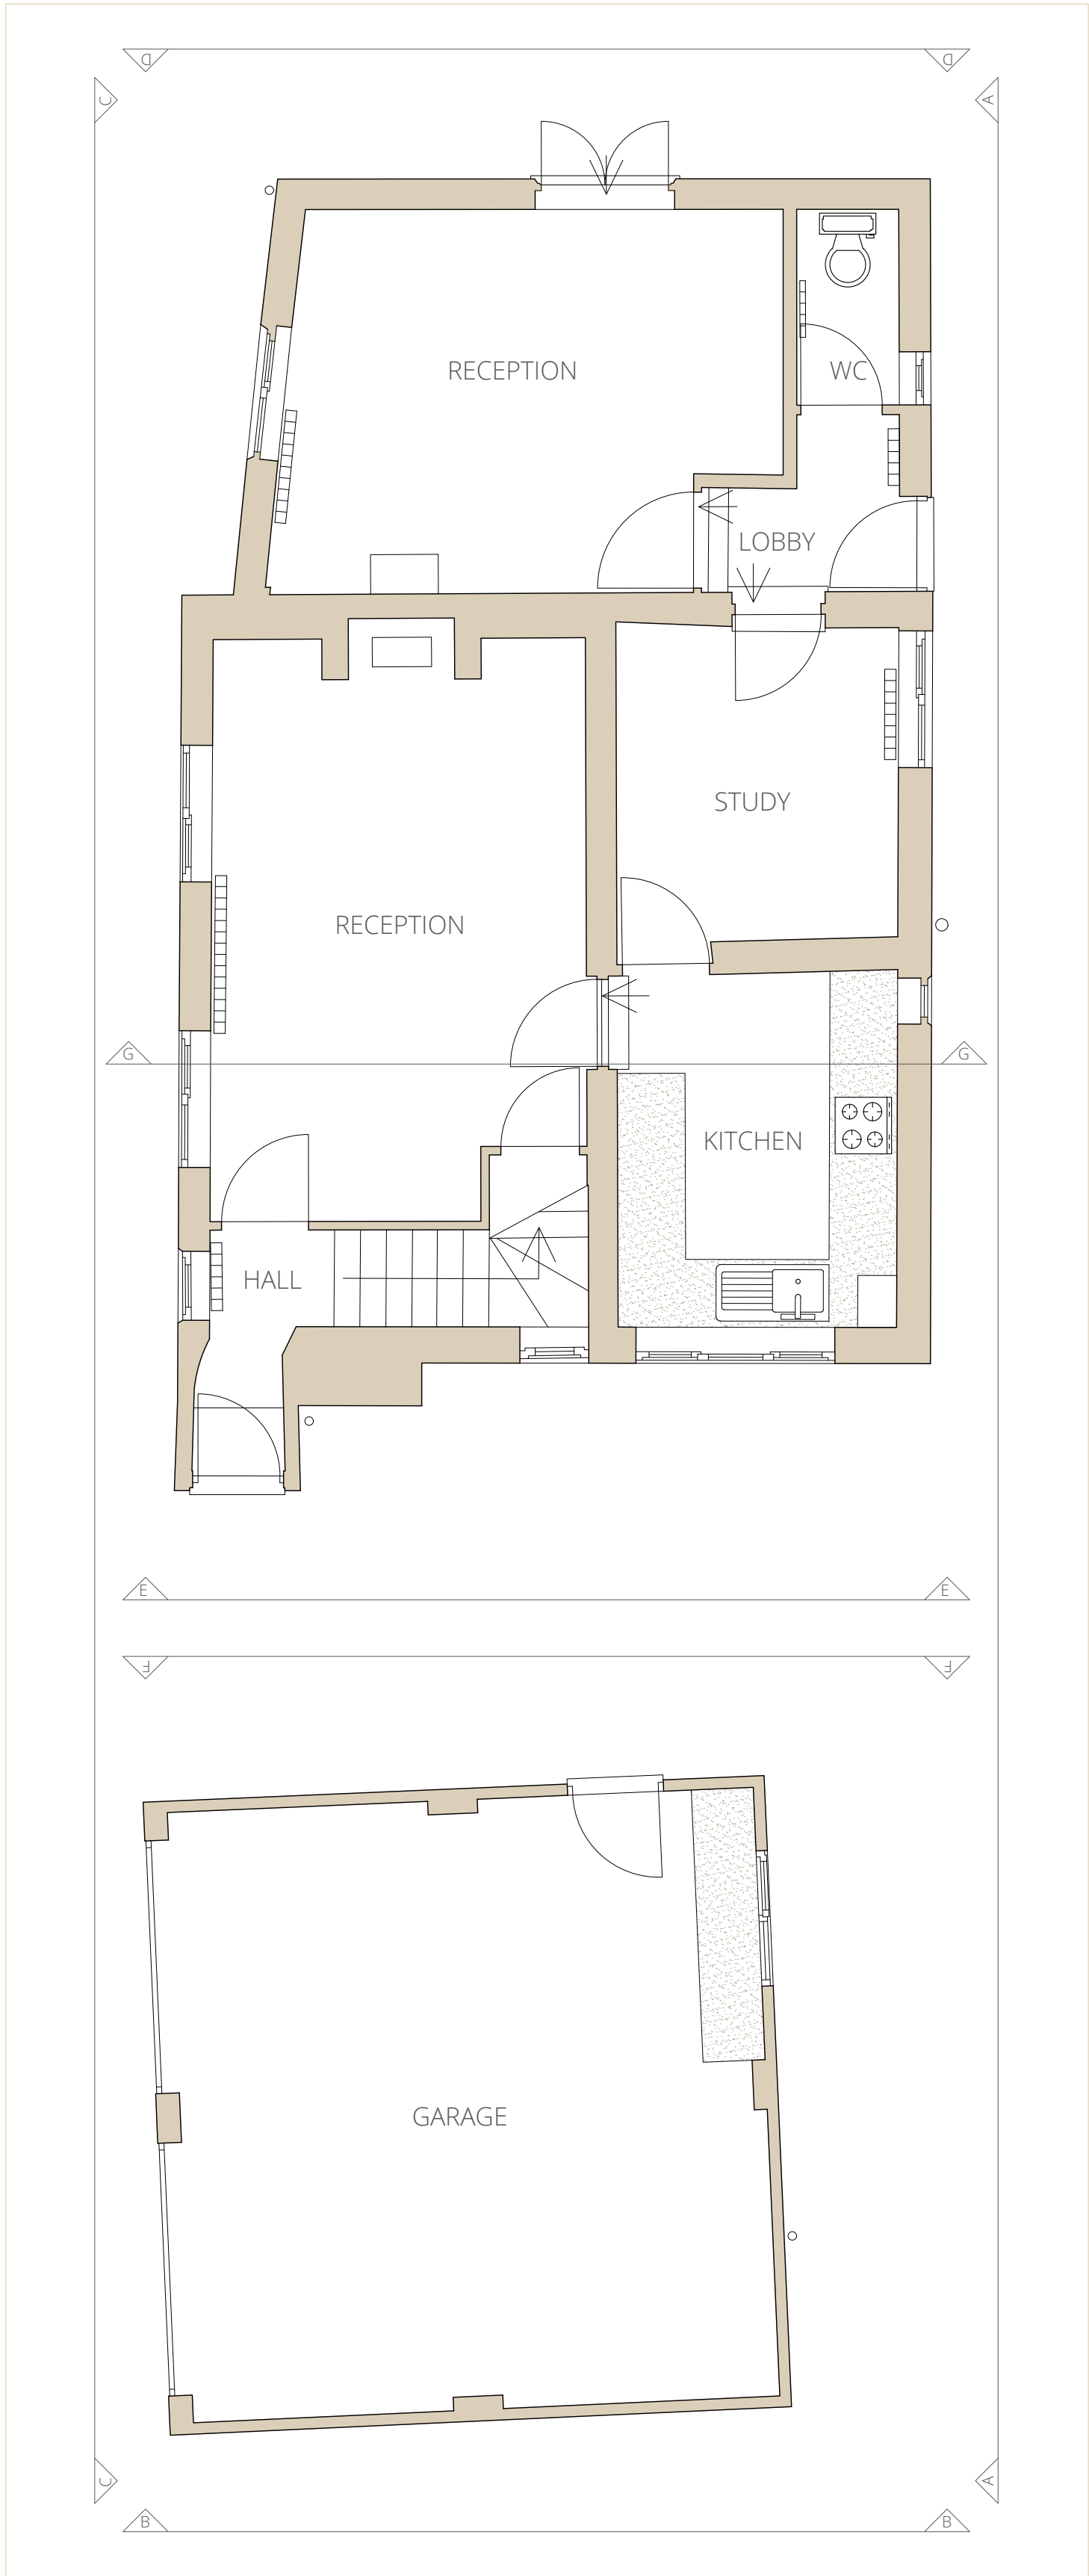

PLAN VIEW - GROUND FLOOR

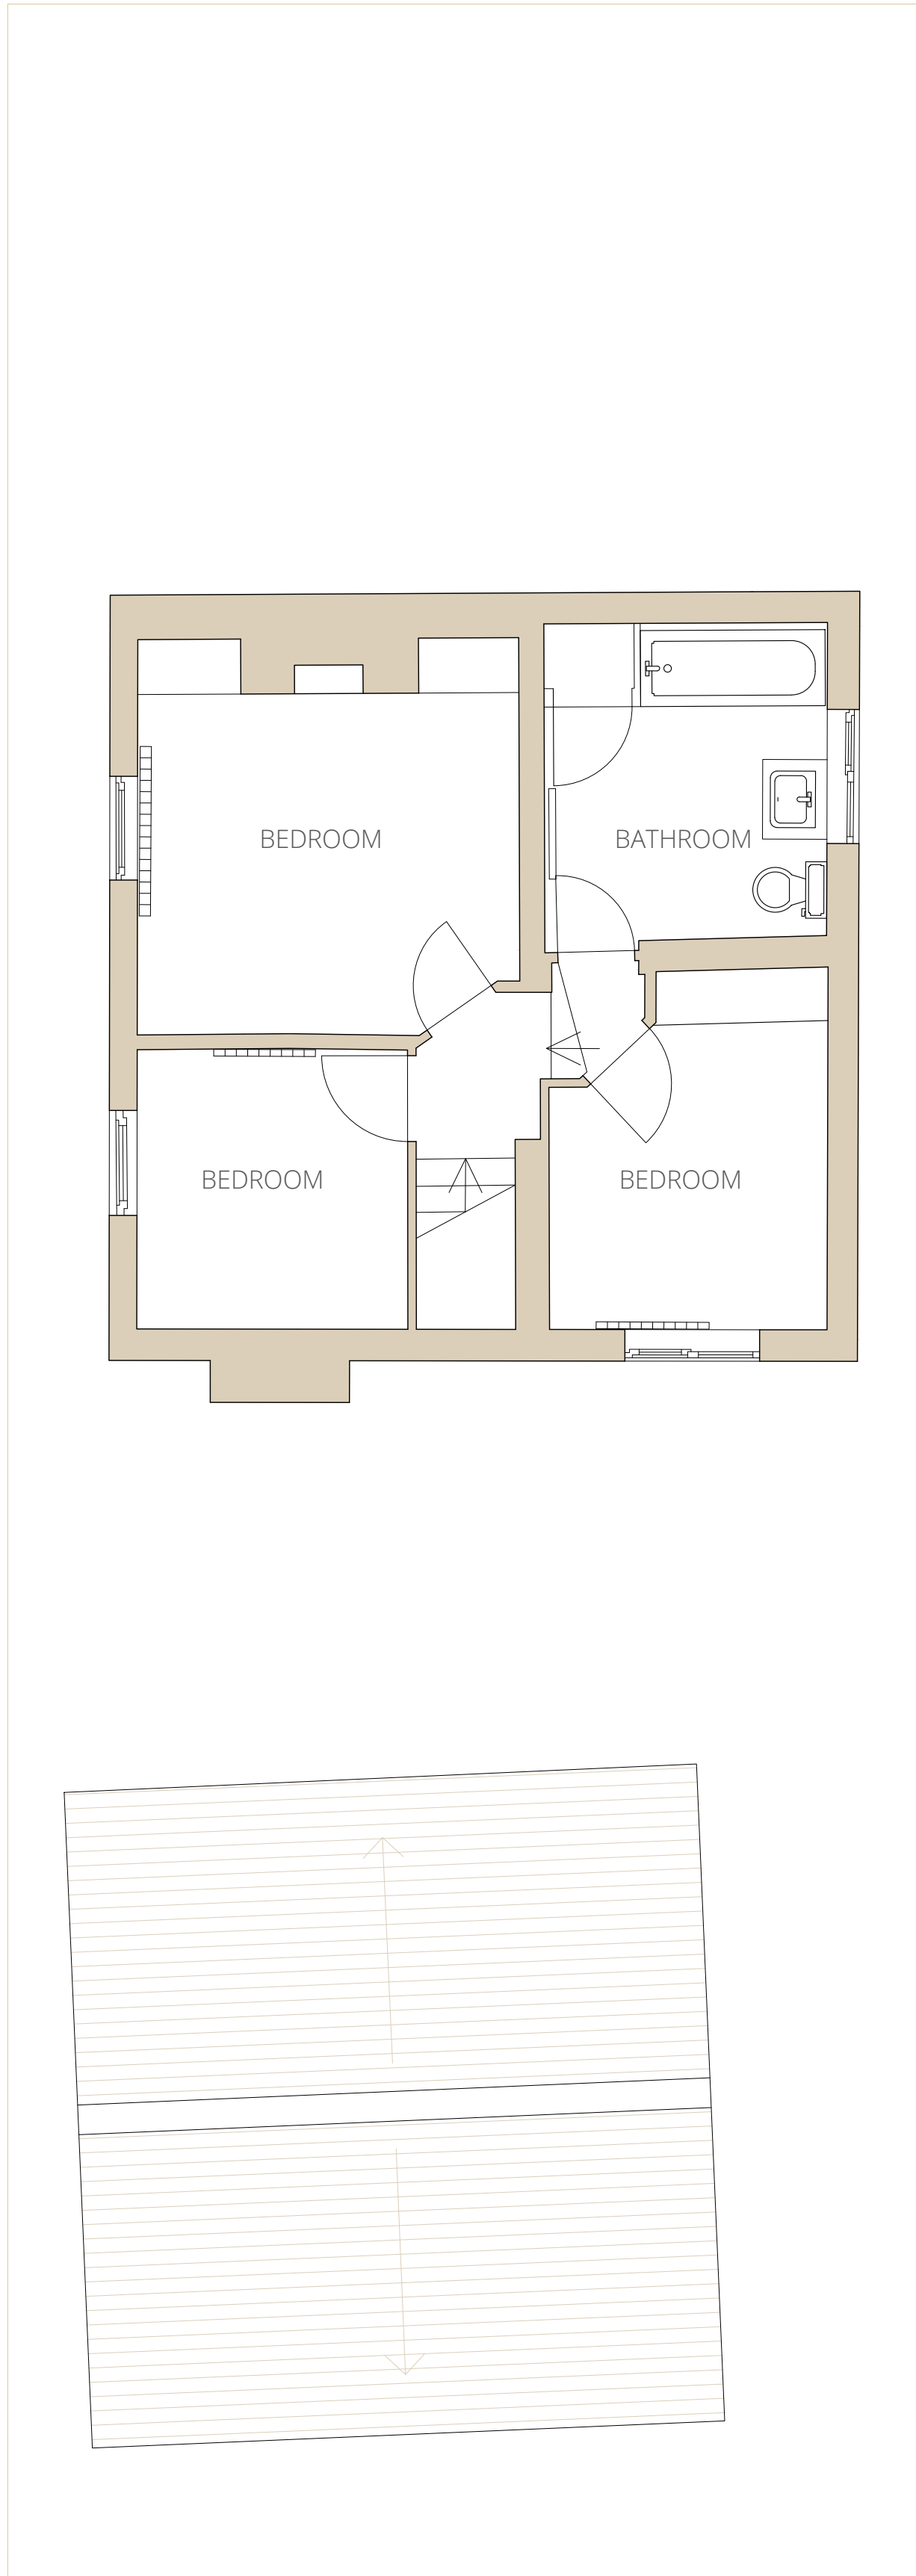

PLAN VIEW - FIRST FLOOR

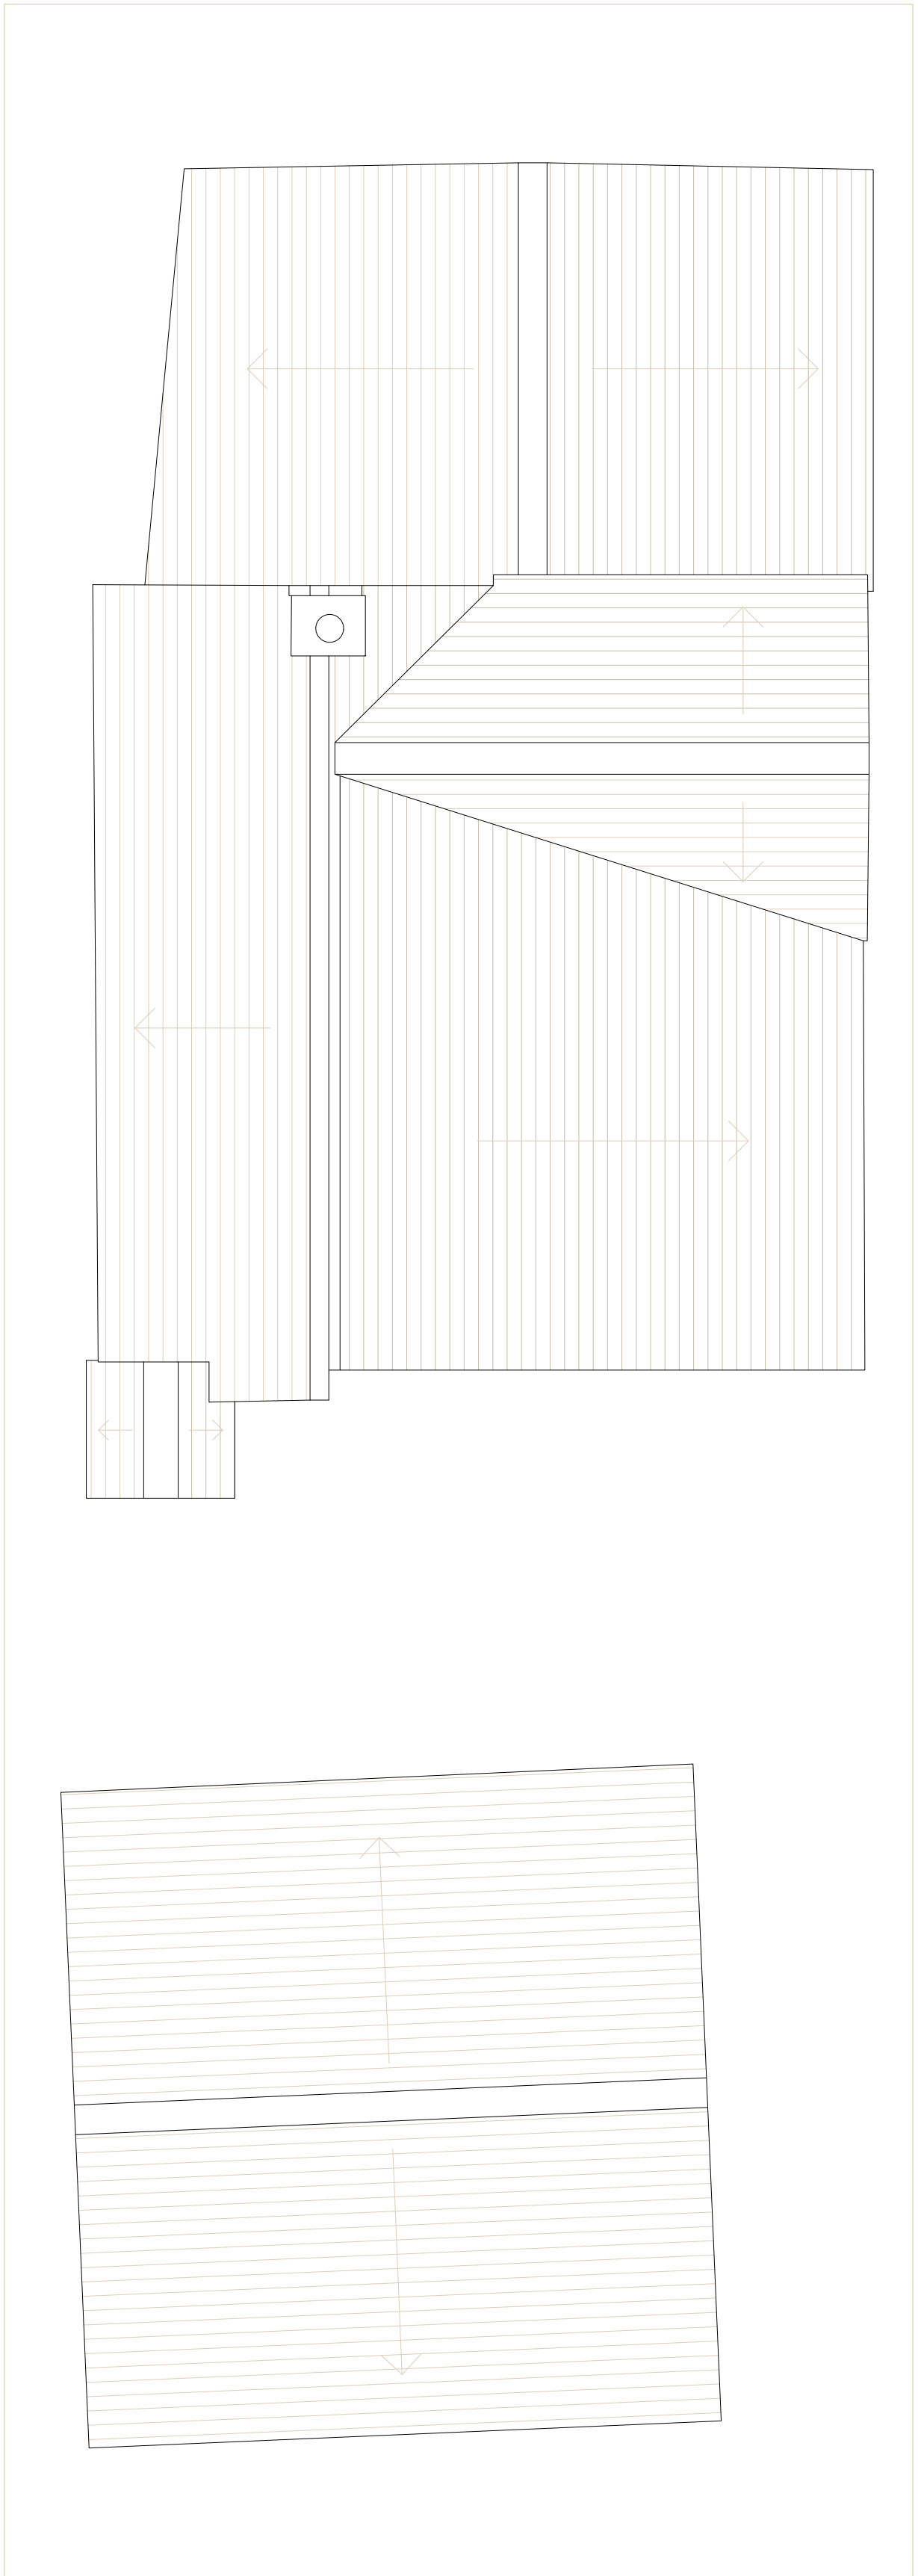

PLAN VIEW - ROOF

