


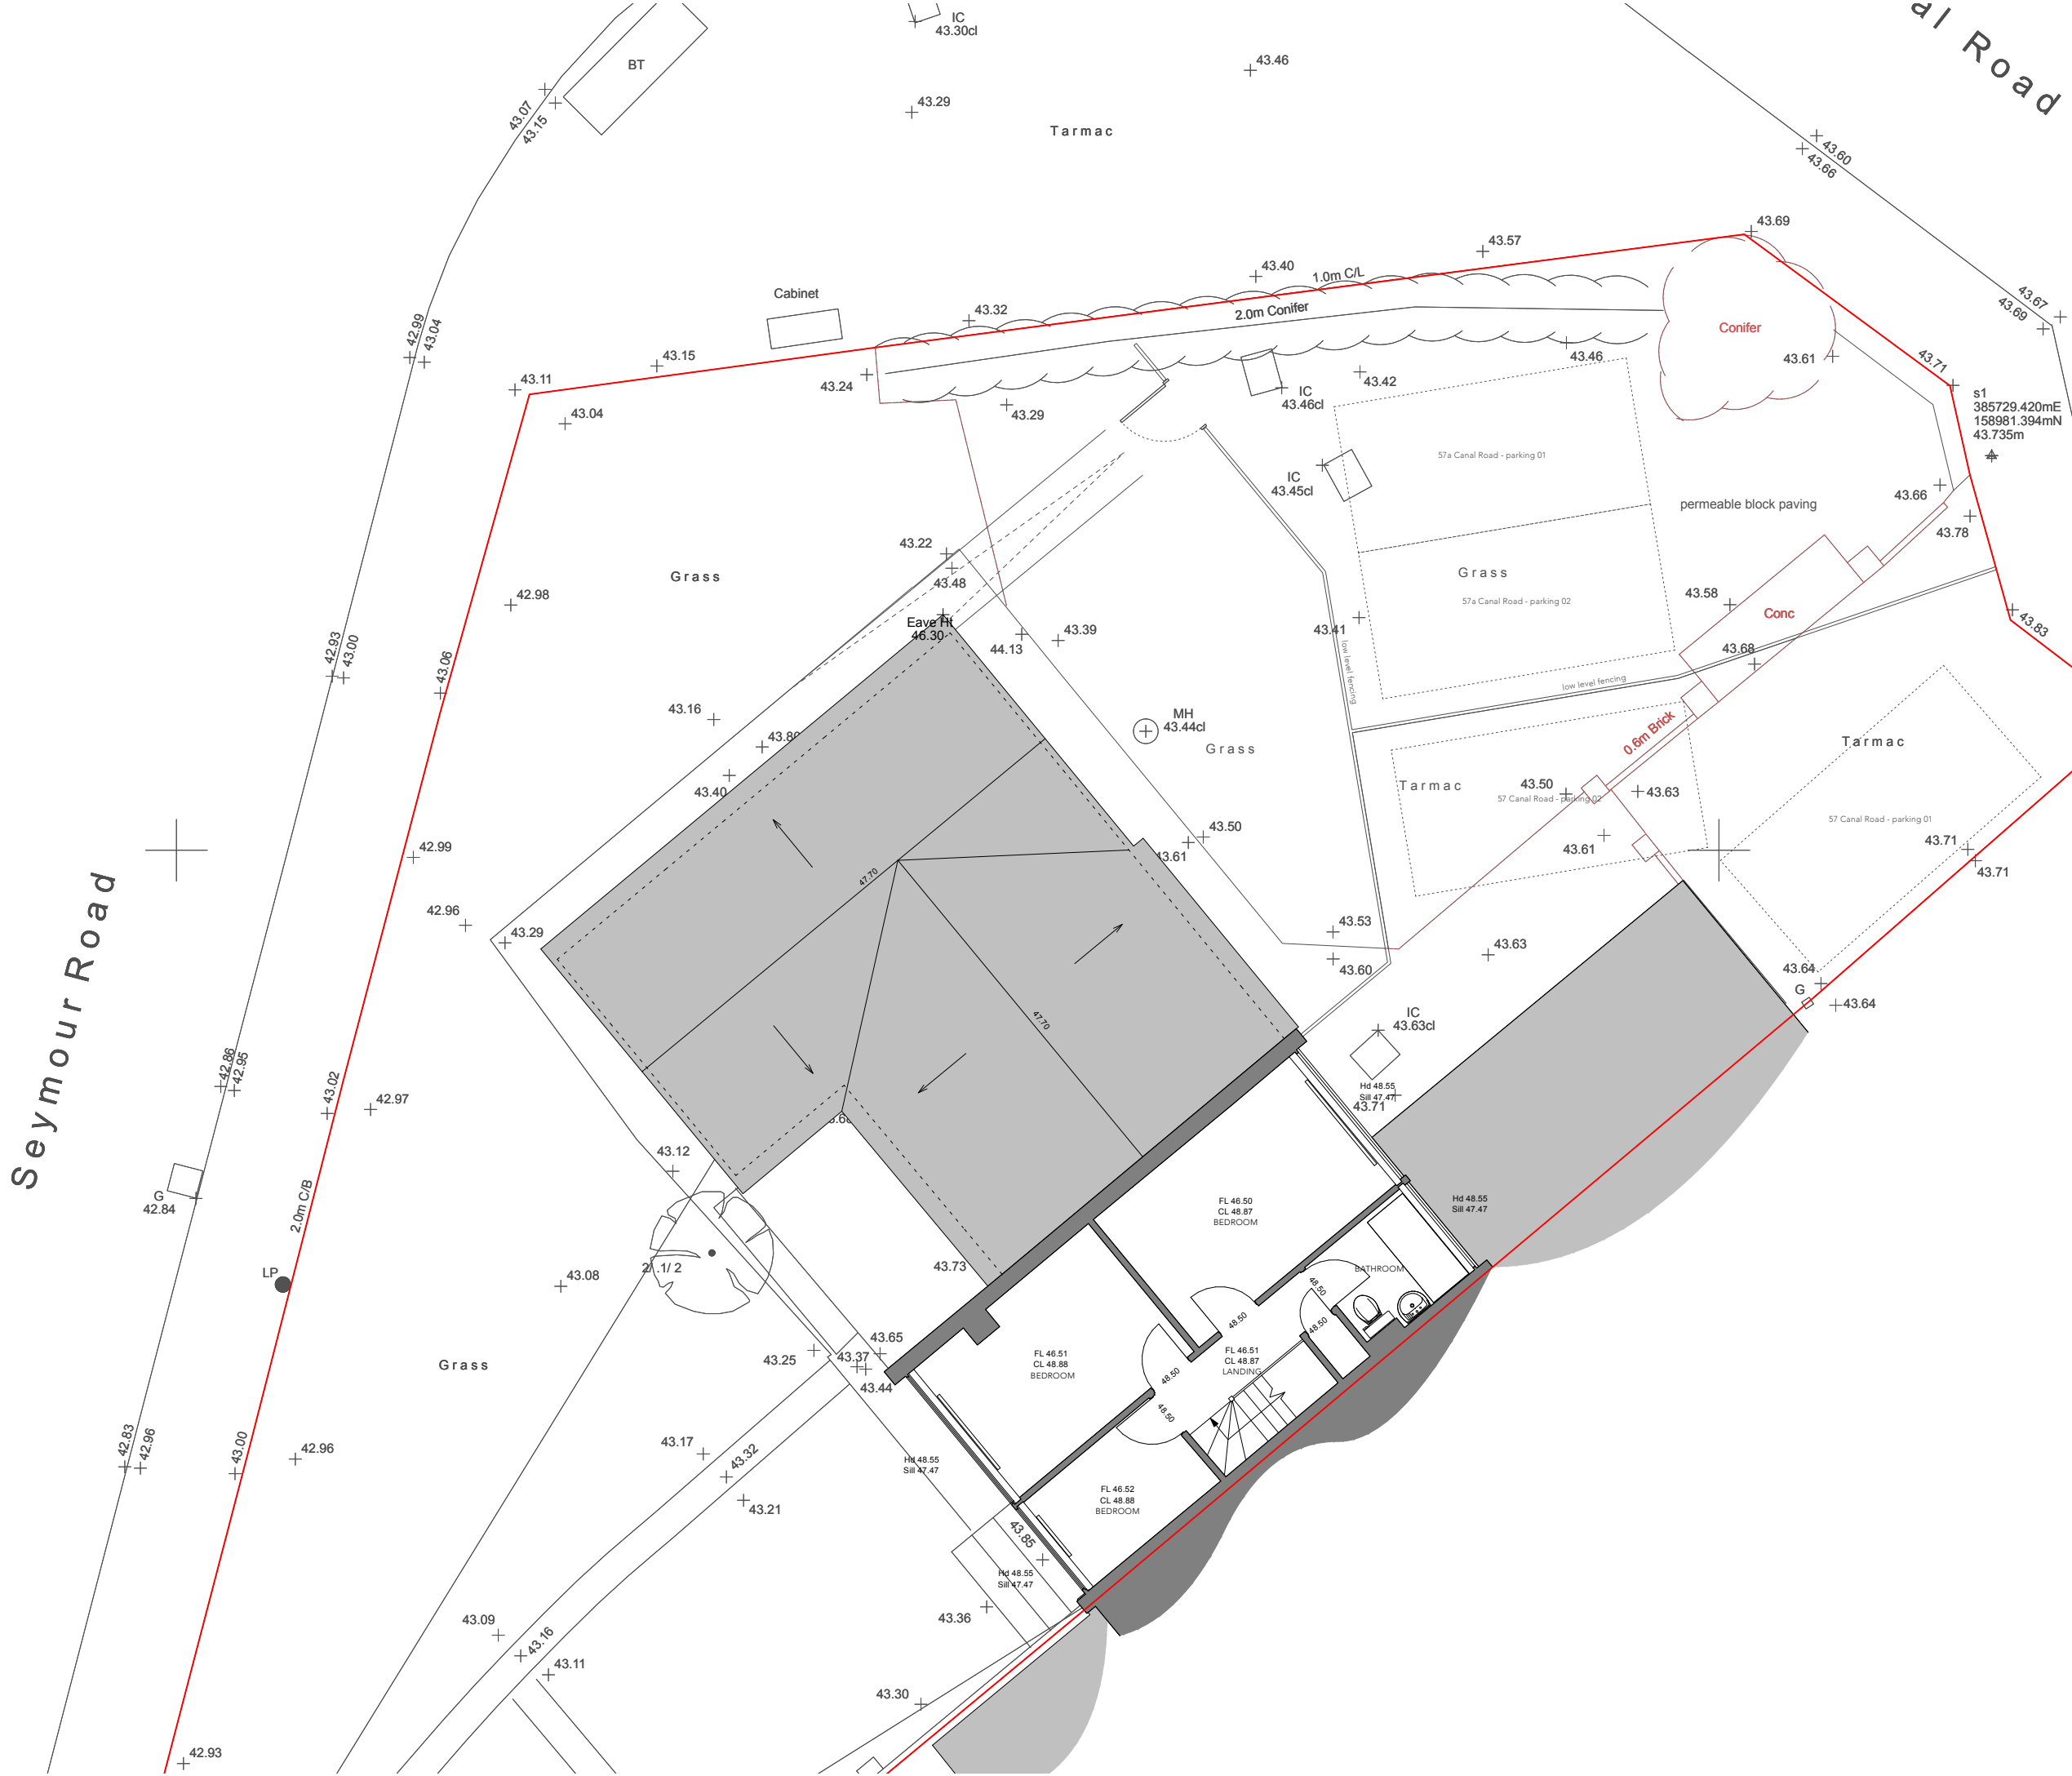

788 FEC Development

Planning

CLIENT
FEC Developments

ADDRESS
57 Canal Road
Trowbridge
BA14 8QU

A	IM	16/01/2026	room names added
REV.	BY	DATE	NOTES
0			
1			
2			
3			
4			
5			

EX first floor plan				
PROJECT	STAGE	DRAWING	REV	DRAWN
788 - 3	- 03		A	IM
SCALE	SIZE	CREATION		
1:100	@ A3 L	DEC 2025		

ARTEL ³¹

architects that build

artel31.co.uk · 01249 445656 · 5 Union Road SN15 1HW

THIS DRAWING IS COPYRIGHT © OF ARTEL31 LIMITED
REPRODUCTION IS ONLY TO TAKE PLACE WITH PRIOR WRITTEN AUTHORITY
ALL DIMENSIONS TO BE CONFIRMED ON SITE BEFORE ANY WORK COMMENCES
ANY DISCREPANCIES FOUND IN DRAWINGS OR OTHER DOCUMENTATION MUST
BE BROUGHT TO THE ATTENTION OF THE ARCHITECT BEFORE PROCEEDING