


Planning

CLIENT
FEC Developments
ADDRESS
57 Canal Road
Trowbridge
BA14 8QU

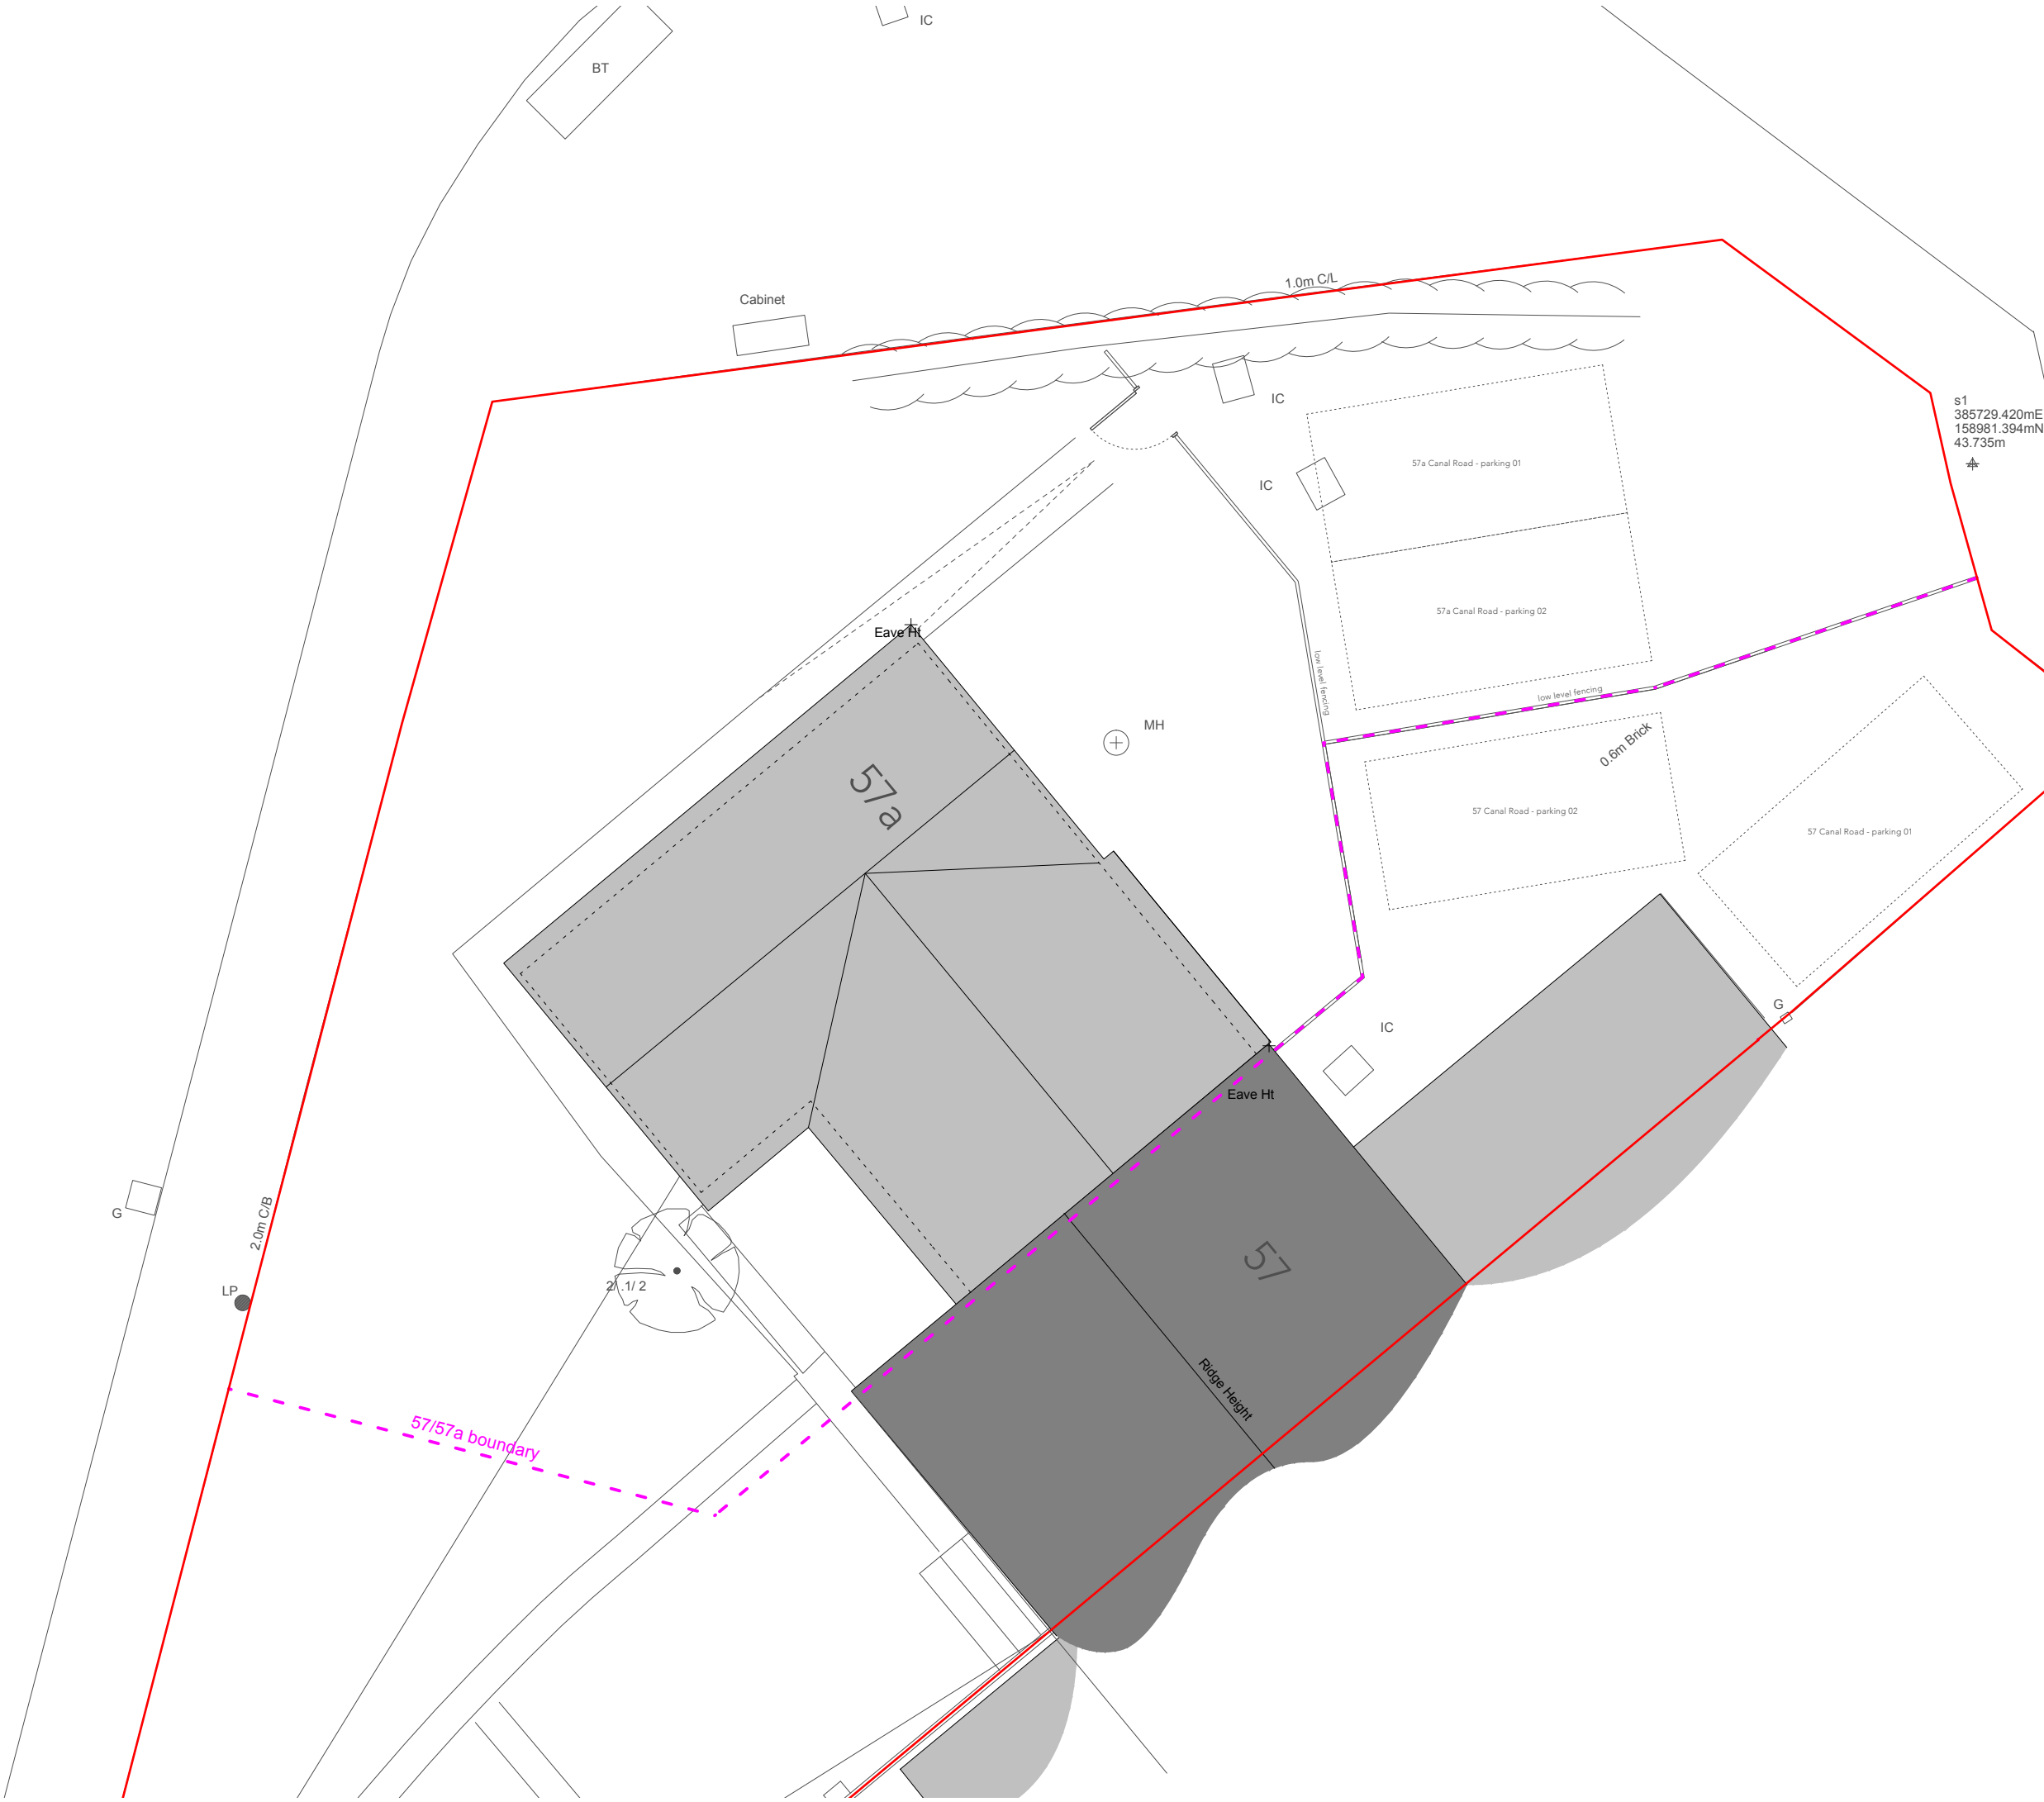

A IM 16/01/2026 boundary lines & indication of proposed units updated

REV. BY DATE NOTES



PR roof plan

PROJECT	STAGE	DRAWING	REV	DRAWN
788	3	14	A	IM
SCALE	SIZE	CREATION		
1:100	@ A3 L	DEC 2025		