




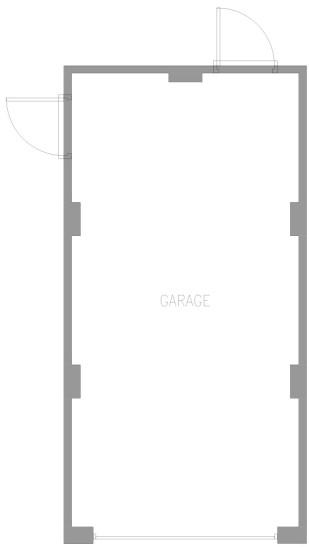


Floor Plan
PERSONNEL DOOR LOCATIONS ARE
INDICATIVE ONLY. REFER TO PLANNING
LAYOUT FOR EXACT LOCATION

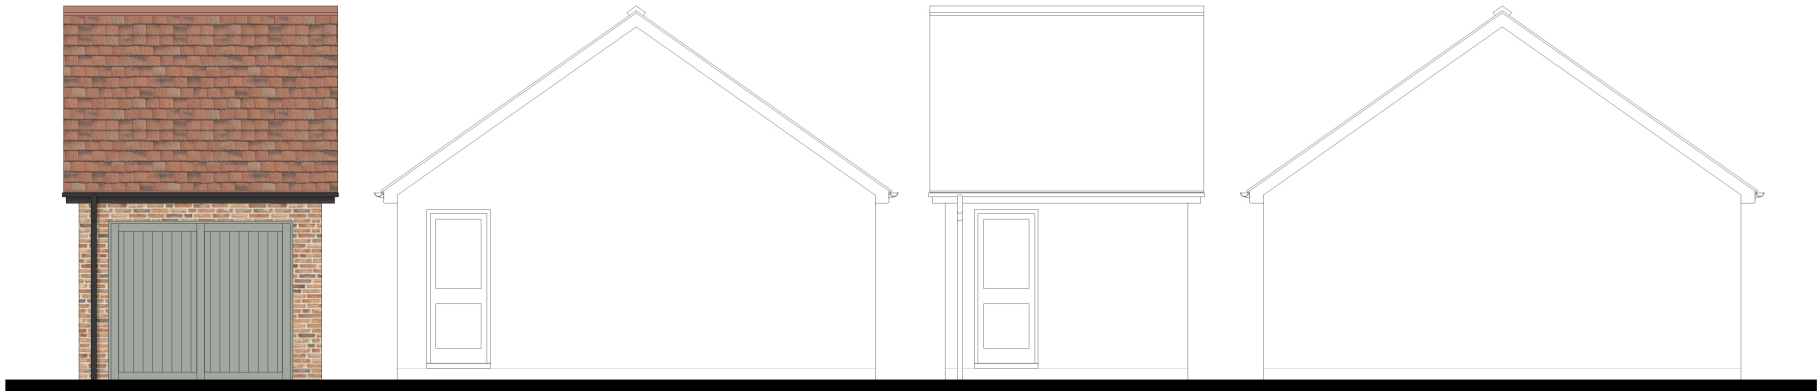


Front Elevation Side Elevation Rear Elevation Side Elevation

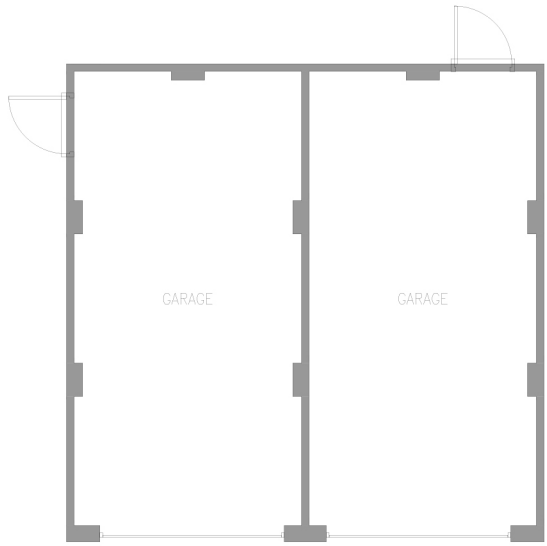

Floor Plan
PERSONNEL DOOR LOCATIONS ARE
INDICATIVE ONLY. REFER TO PLANNING
LAYOUT FOR EXACT LOCATION

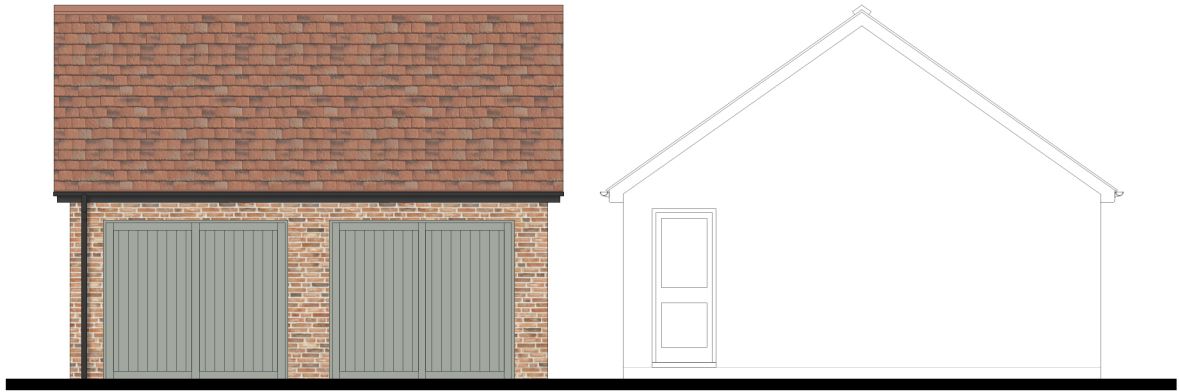

Front Elevation Side Elevation

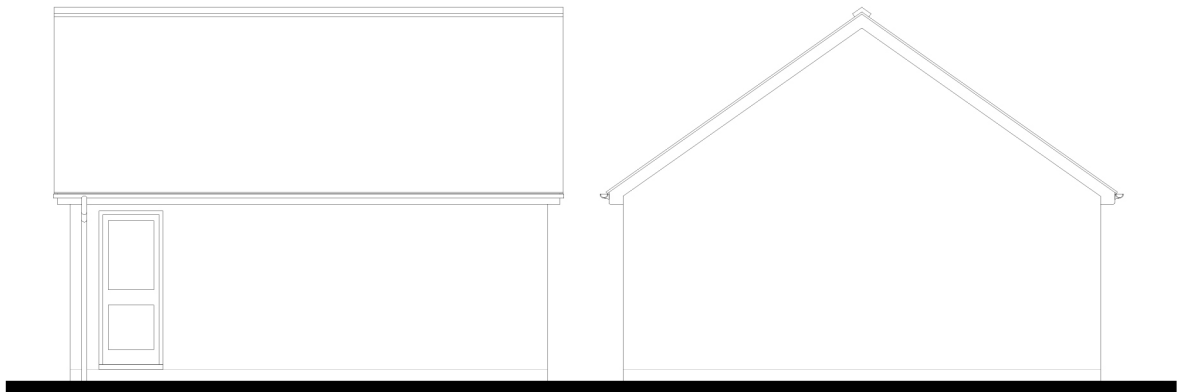

Rear Elevation Side Elevation



DO NOT SCALE FROM THIS DRAWING
All dimensions to be checked on site prior to manufacture of prefabricated items. Any discrepancy or query to be reported and clarified before associated work proceeds. All construction to be in accordance with relevant Trade and Professional Standards and Guidelines, Statutory requirements and product manufacturers' specifications. Read in conjunction with Finishing specification, Workmanship specification, all other associated drawings issued and details which may be issued from time to time.

Rev	Description	Date	Initial	Checked
				

Stones Farm,
Cricklade
Garage Plans and Elevations