



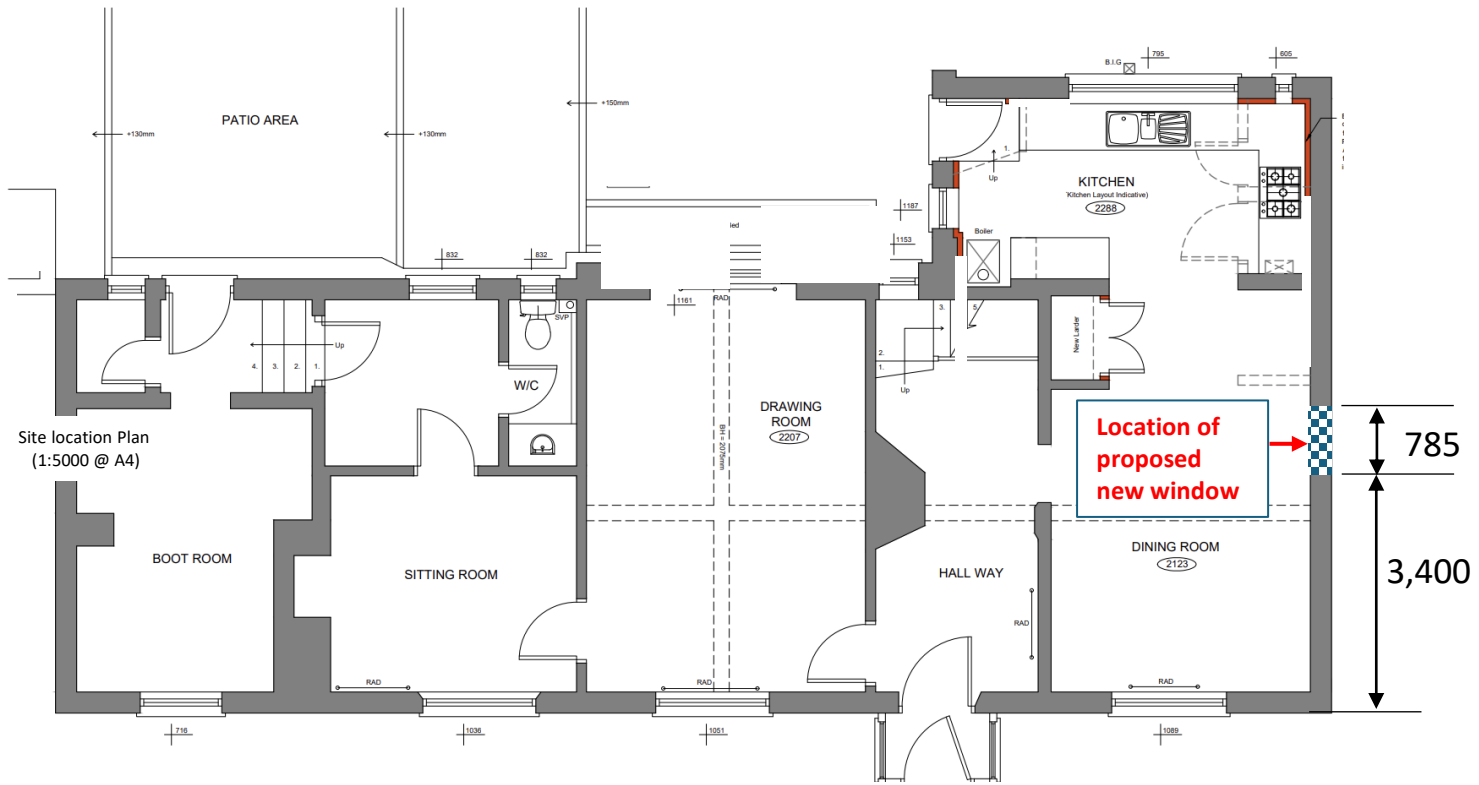

Existing Ground Floor Plan  
(1:100 @ A4)

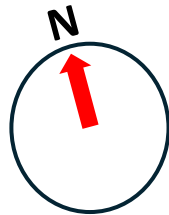

**Batts Farm,  
Install a new window in an old  
bricked-up door opening**

**Drawing 1: Layout**