





1:50 @ A3

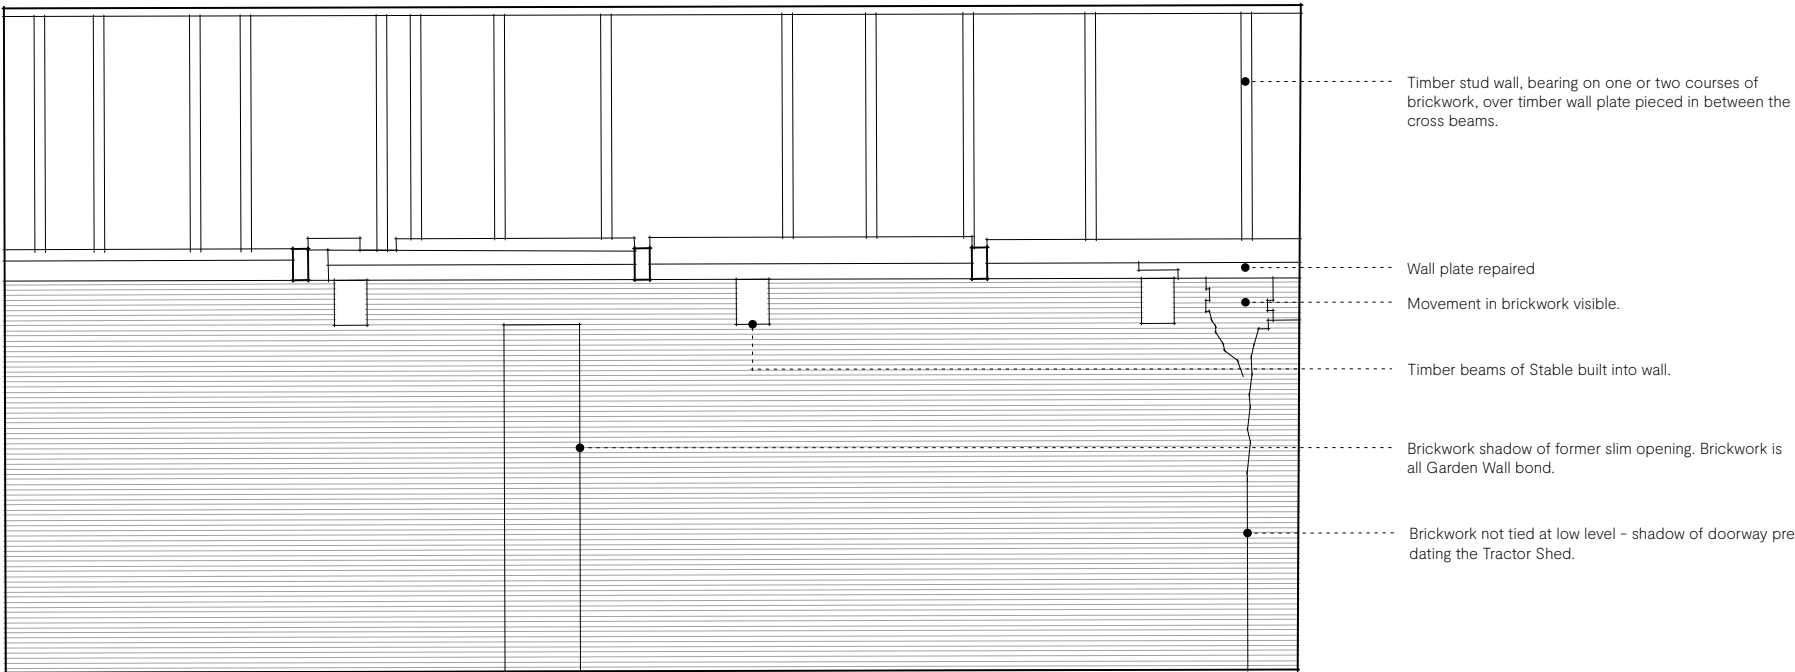

Tractor Shed, Internal Elevation 5

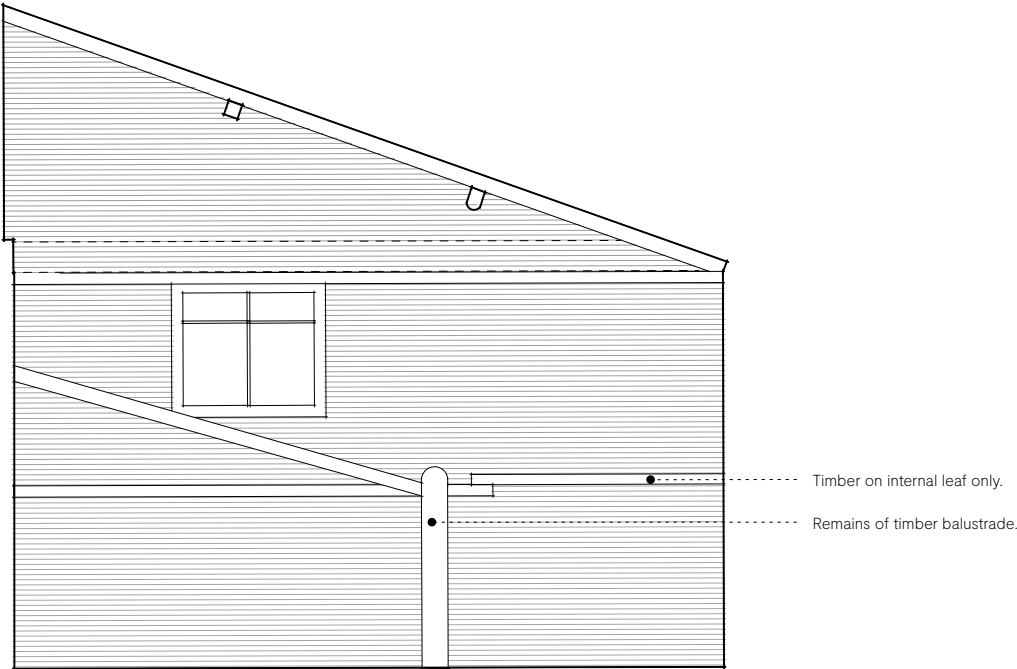

Tractor Shed, Internal Elevation 6

Heritage & Conservation Notes

- No historic fabric to be removed or altered unless otherwise stated. If in doubt, please contact Chalk Architects Ltd or the Local Authority Conservation Officer.
- All repairs to be in timber, using material of the same species, grain direction, dryness and quality.
- All existing ironmongery to be retained unless otherwise stated.

PLANNING & LISTED BUILDING CONSENT Notes

- All Drawings to be read in conjunction with supporting Design & Heritage Statement
- Do not scale from this drawing use figured dimensions only. All dimensions are to be checked on site.
- Contractor to report any discrepancies, drawing errors and omissions to Chalk Architects immediately
- All structural elements to Structural Engineer's details and specifications
- All work subject to Listed Building Consents & Planning Approval including conditions issued by Local Planning Authority
- All work to comply with guidance within relevant UK Building Regulations Approved Documents
- All work subject to the Party Wall Act etc 1996.

Revision: Date: Reason:

LBC & PLANNING

Stable 1 & Tractor Shed
Manor Farmhouse [SN10 5UE] **22-03.02-E53**

Internal Elevations 5&6

Scale: 1:50 Paper size: A3 Date: 30/08/2024 Drawn by: JM Checked by: AM



Chalk.