


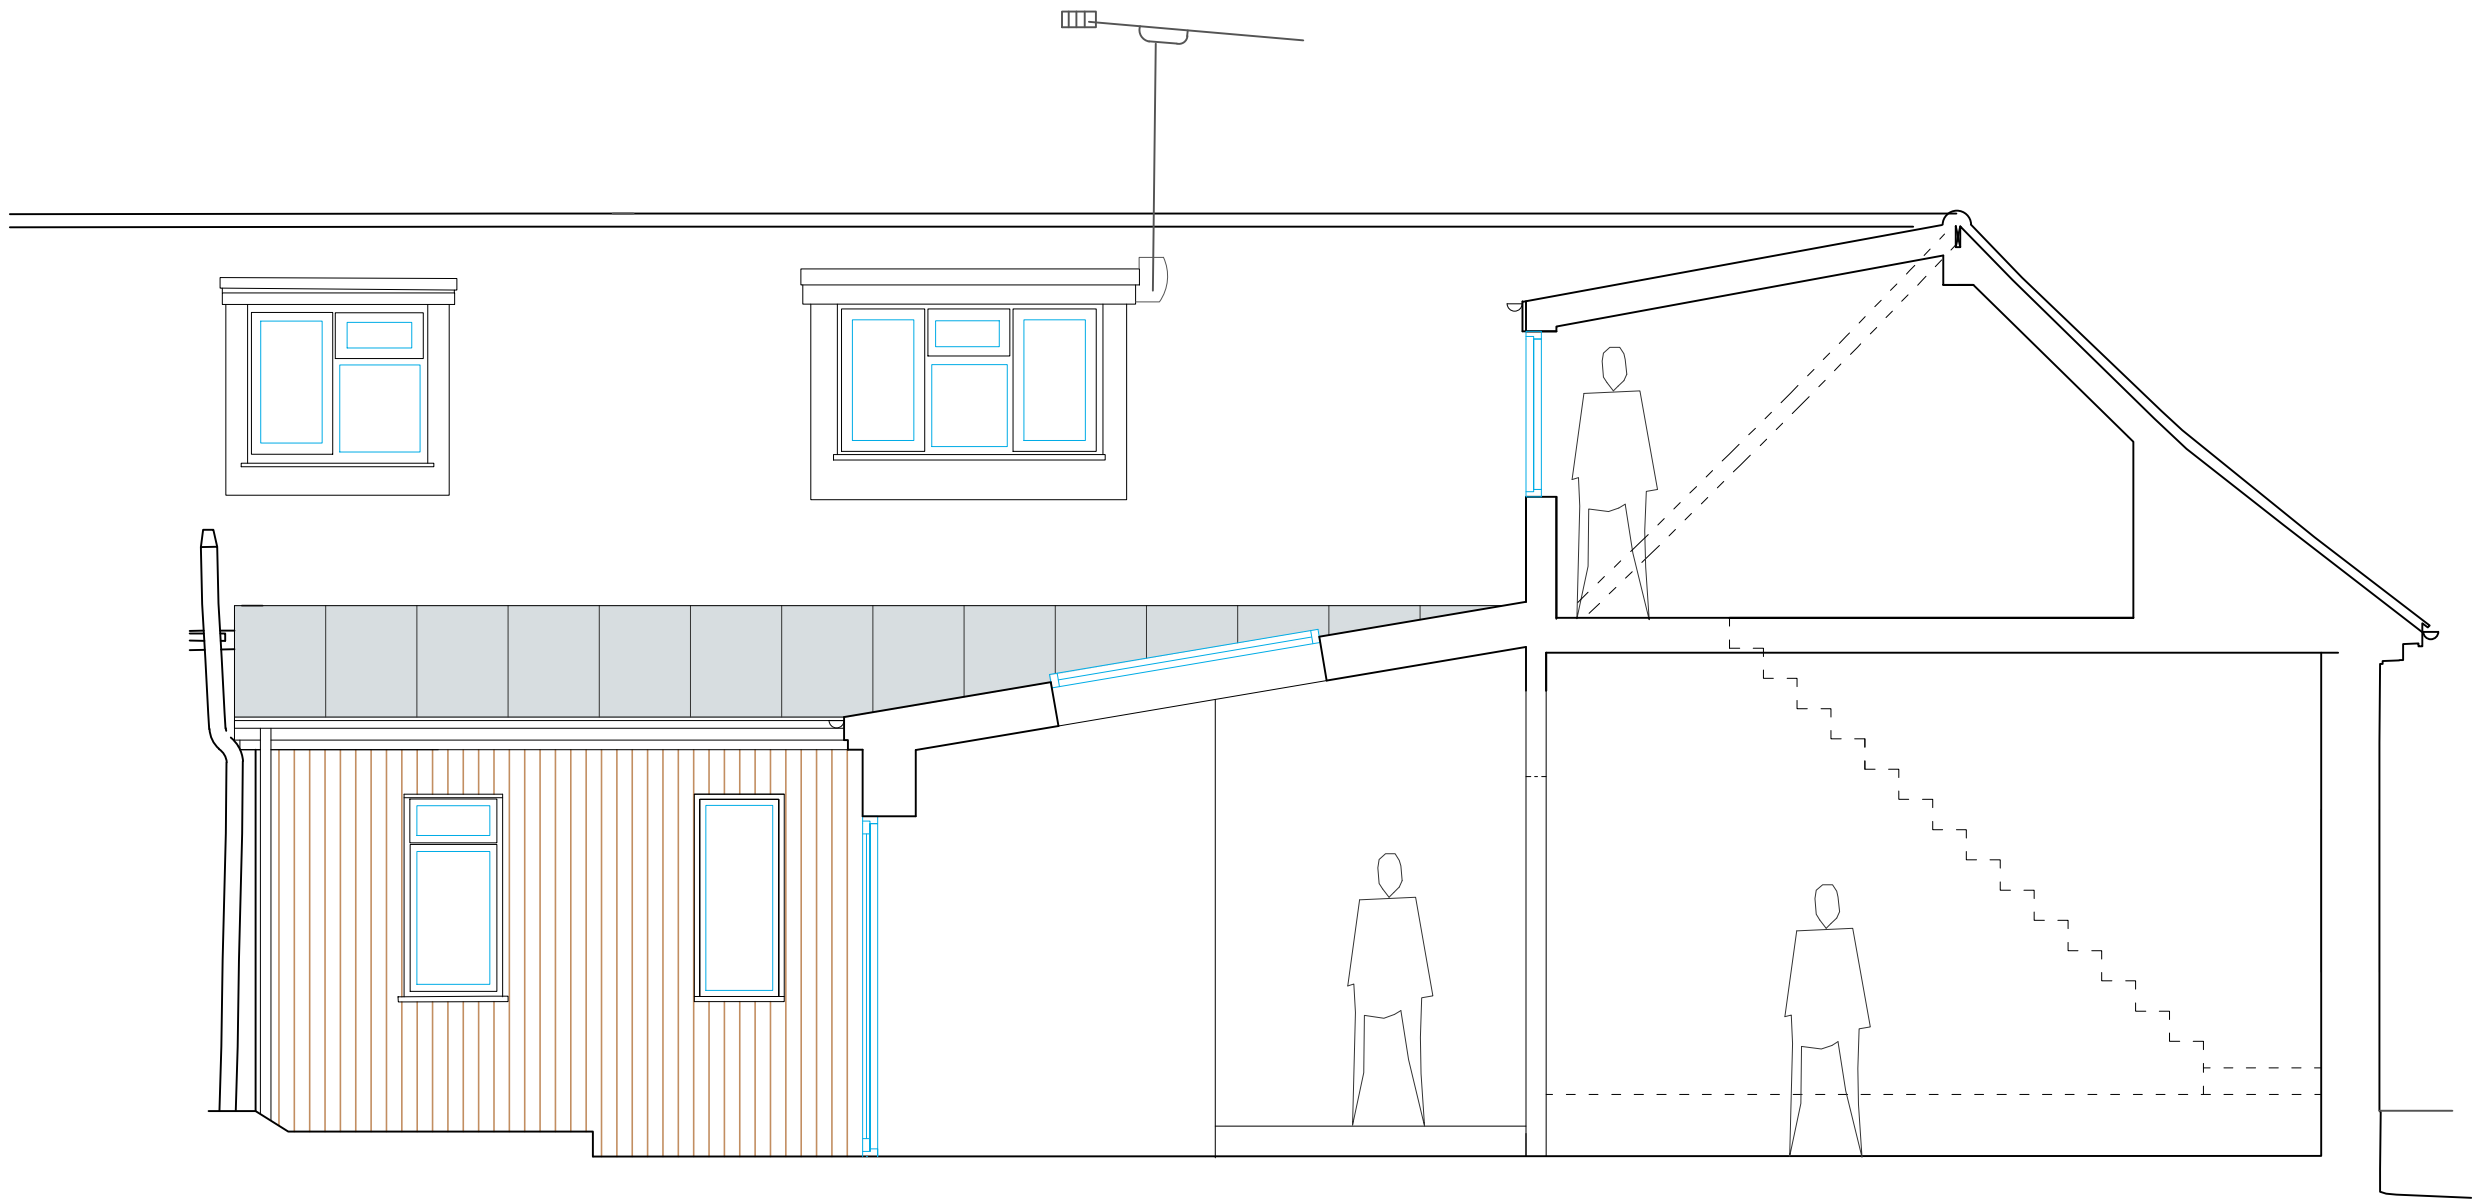

Client - Ms L Coplestone		Contractors must check all dimensions on site. Only figured dimensions are to be worked from. Discrepancies must be reported to the Architect before proceeding. THIS DRAWING IS COPYRIGHT. ©		
Project - Proposed Dormer at 7 The Square Ramsbury, Wiltshire, SN8 2PE	Date -	By -	Scale -	REV -
	03.12.2025	NK	1:50 @A3	---
Drawing - Proposed W Sectional Elevation	Job No -	CHKD -	Drawing No -	
	2408	CL	PL2-301	
		The Studio 105 Southbroom Road Devizes Wiltshire SN10 1LY tel: 01380 722 204 mob:07733 885 770 www.dra-architects.co.uk		
				