


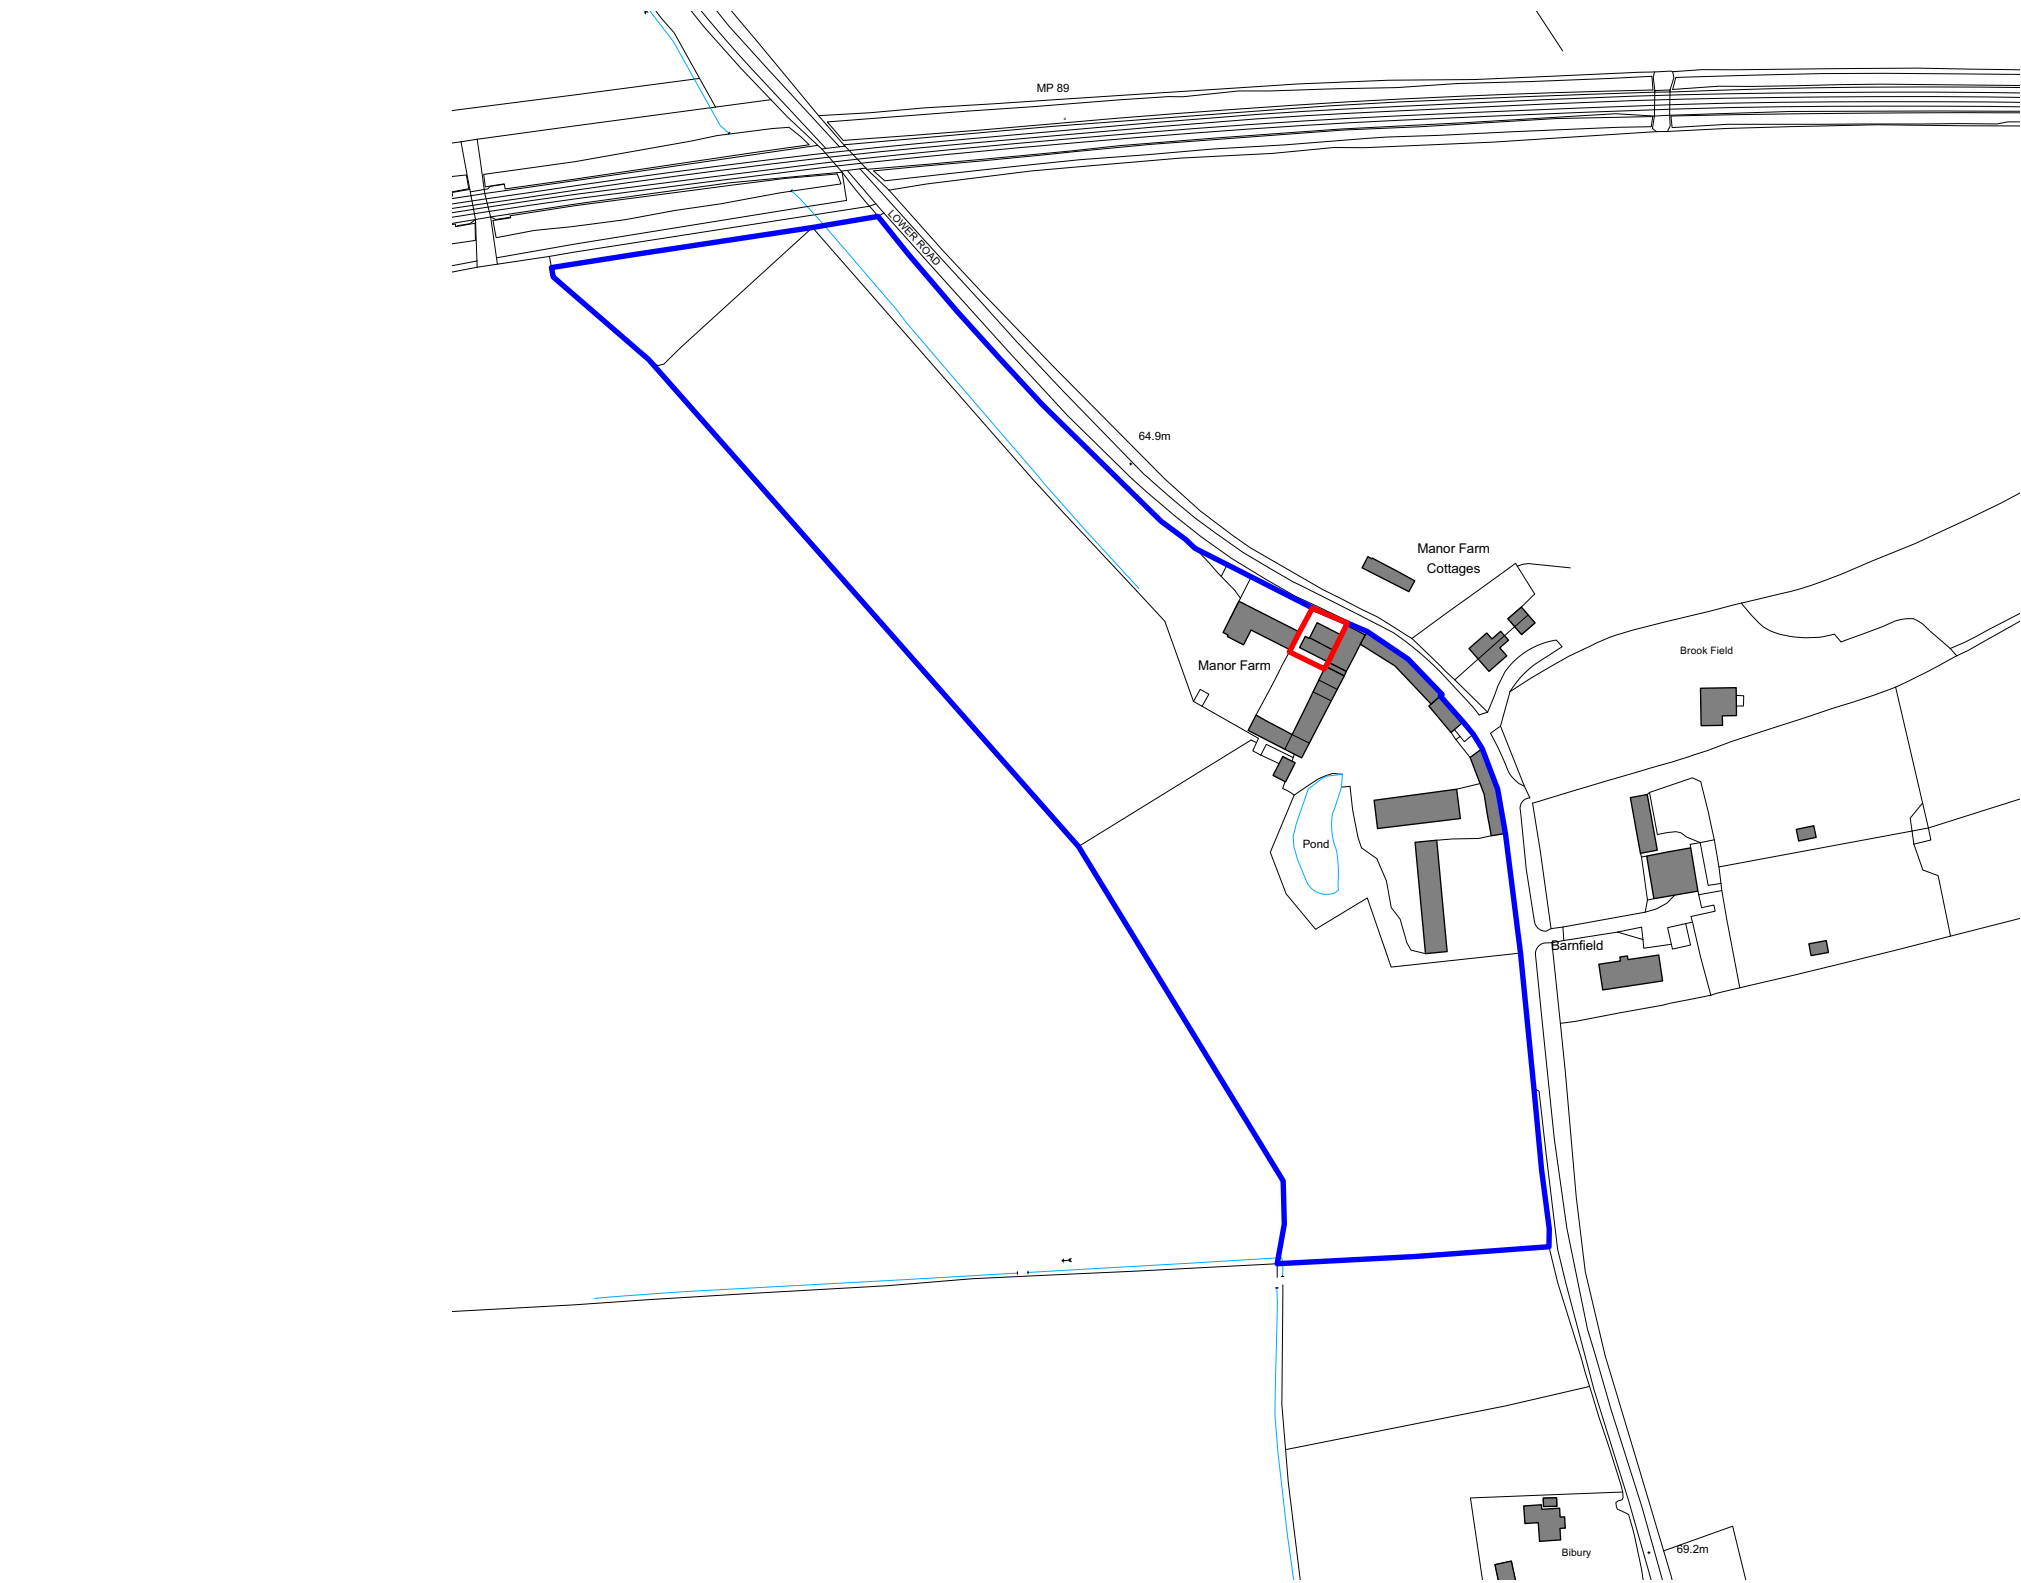

PLANNING & LISTED BUILDING CONSENT Notes

- A. All Drawings to be read in conjunction with supporting Design & Heritage Statement
- B. Do not scale from this drawing use figured dimensions only. All dimensions are to be checked on site.
- C. Contractor to report any discrepancies, drawing errors and omissions to Chalk Architects immediately
- D. All structural elements to Structural Engineer's details and specifications
- E. All work subject to Listed Building Consents & Planning Approval including conditions issued by Local Planning Authority
- F. All work to comply with guidance within relevant UK Building Regulations Approved Documents
- G. All work subject to the Party Wall Act etc 1996.

Easting (X)	396270
Northing (Y)	154915
Latitude	51.293351
Longitude	-2.0548792
Grid reference	ST 96270 54915
What3words	///followers.expensive.enhanced

Site Boundary

Ownership

Revision:	Date:	Reason:
-----------	-------	---------

LBC & PLANNING

Stable 1 & Tractor Shed
Manor Farmhouse [SN10 5UE]

22-03.02-L01

Location Plan

Scale:	Paper size:	Date:	Drawn by:	Checked by:
1:2500	A3	30/08/2024	JM	AM

