



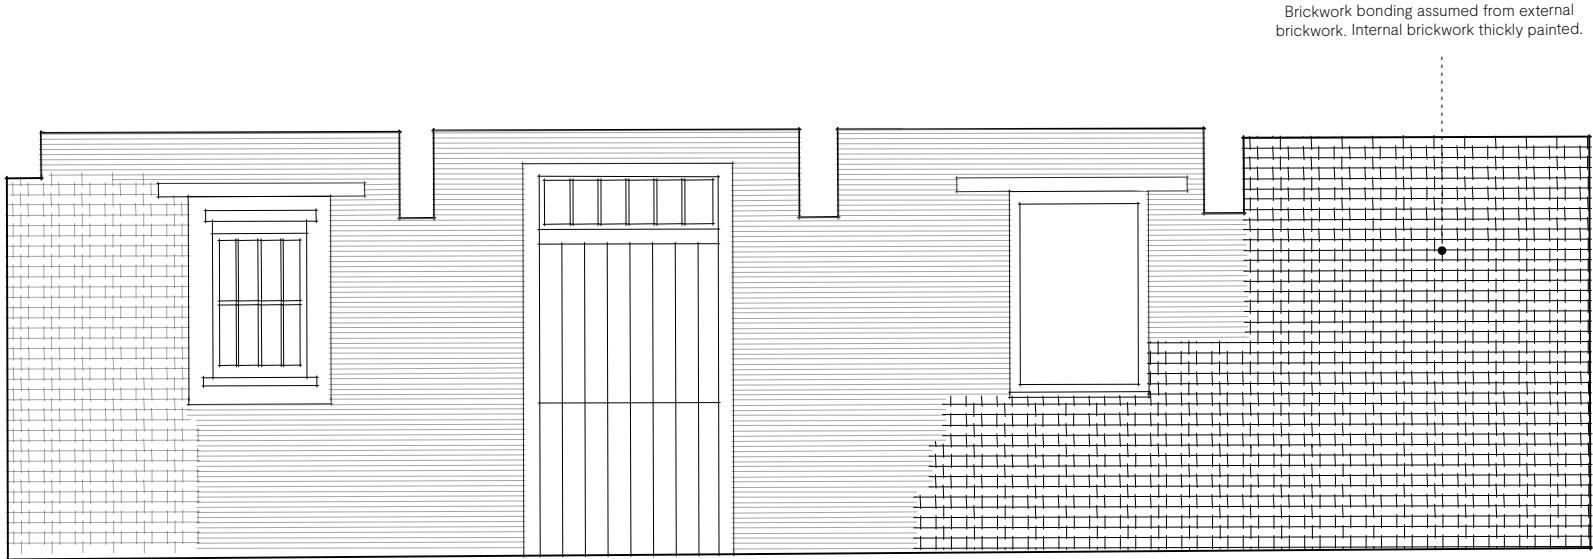

Stables, Internal Elevation 1

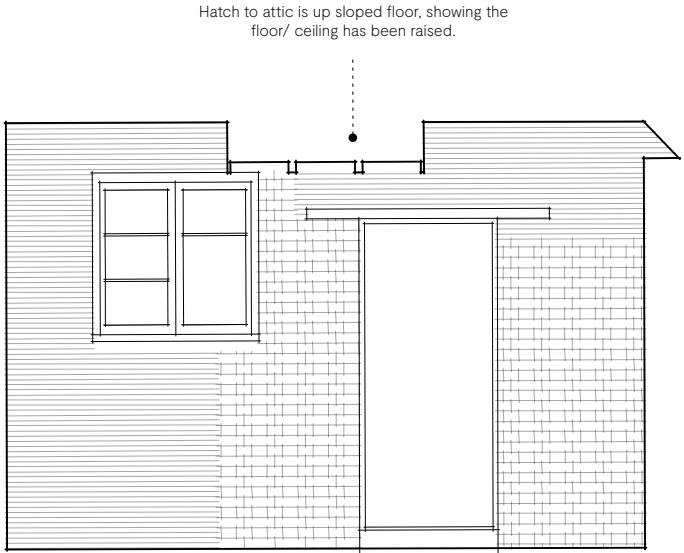

Stables, Internal Elevation 2

Heritage & Conservation Notes

- No historic fabric to be removed or altered unless otherwise stated. If in doubt, please contact Chalk Architects Ltd or the Local Authority Conservation Officer.
- All repairs to be in timber, using material of the same species, grain direction, dryness and quality.
- All existing ironmongery to be retained unless otherwise stated.

PLANNING & LISTED BUILDING CONSENT Notes

- All Drawings to be read in conjunction with supporting Design & Heritage Statement
- Do not scale from this drawing use figured dimensions only. All dimensions are to be checked on site.
- Contractor to report any discrepancies, drawing errors and omissions to Chalk Architects immediately
- All structural elements to Structural Engineer's details and specifications
- All work subject to Listed Building Consents & Planning Approval including conditions issued by Local Planning Authority
- All work to comply with guidance within relevant UK Building Regulations Approved Documents
- All work subject to the Party Wall Act etc 1996.

Revision: Date: Reason:

LBC & PLANNING

Stable 1 & Tractor Shed
Manor Farmhouse [SN10 5UE]

22-03.02-E51

Internal Elevations 1&2

Scale:	Paper size:	Date:	Drawn by:	Checked by:
1:50	A3	30/08/2024	JM	AM



Chalk.