



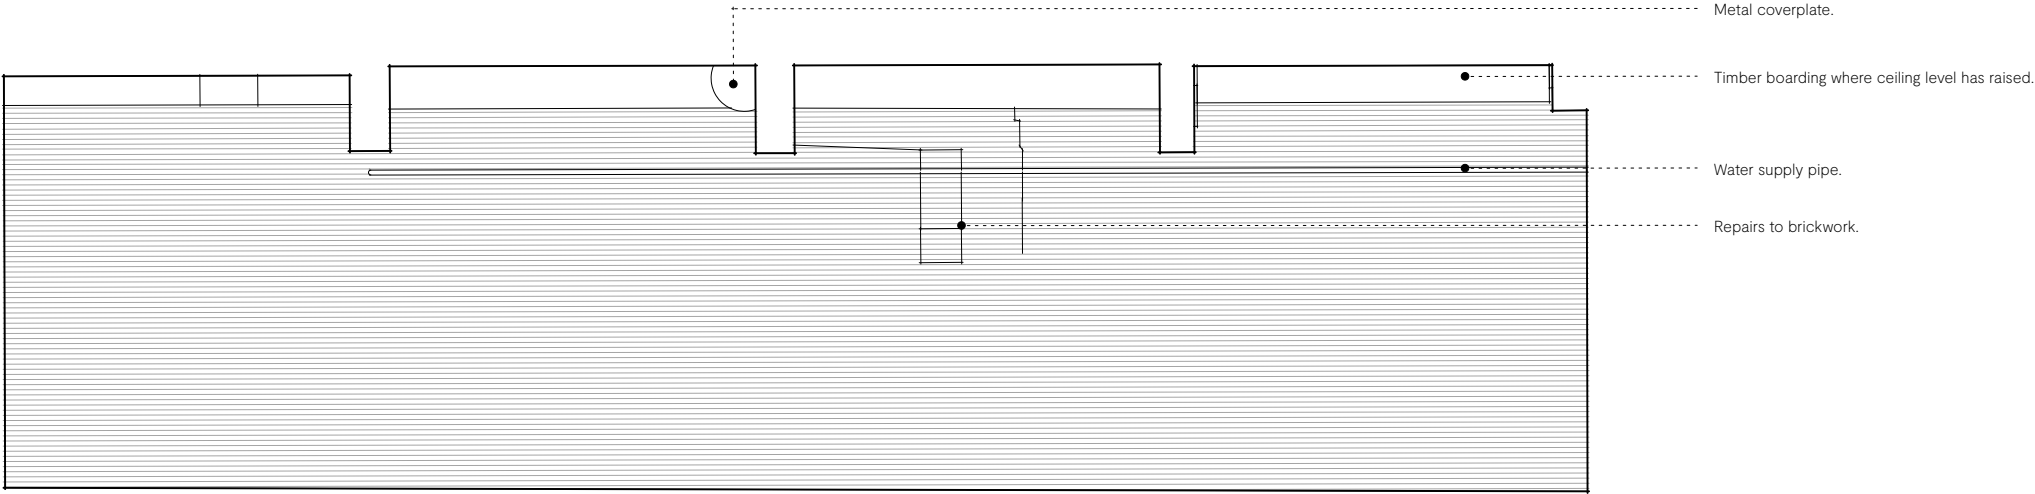

Stables, Internal Elevation 3

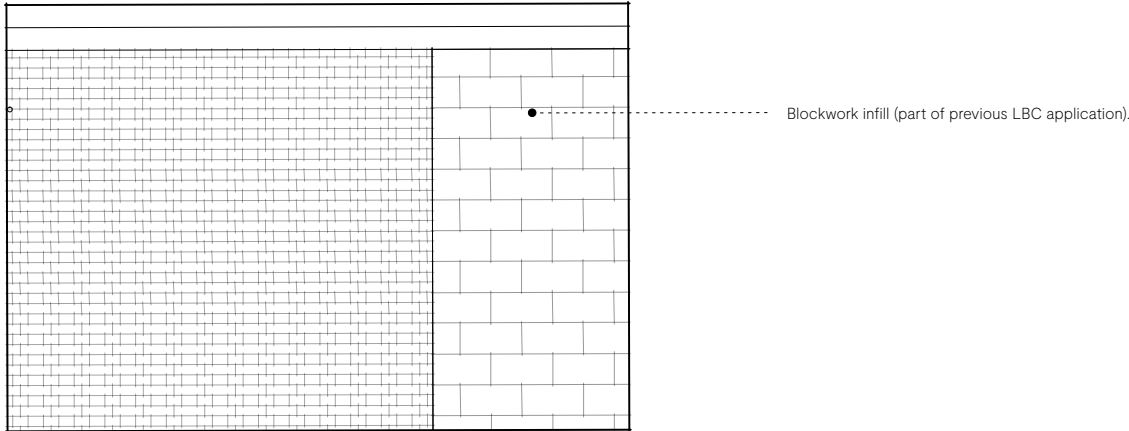

Stables, Internal Elevation 4

Heritage & Conservation Notes

1.

No historic fabric to be removed or altered unless otherwise stated. If in doubt, please contact Chalk Architects Ltd or the Local Authority Conservation Officer.
2.

All repairs to be in timber, using material of the same species, grain direction, dryness and quality.
3.

All existing ironmongery to be retained unless otherwise stated.

PLANNING & LISTED BUILDING CONSENT Notes

- A.

All Drawings to be read in conjunction with supporting Design & Heritage Statement
- B.

Do not scale from this drawing use figured dimensions only. All dimensions are to be checked on site.
- C.

Contractor to report any discrepancies, drawing errors and omissions to Chalk Architects immediately
- D.

All structural elements to Structural Engineer's details and specifications
- E.

All work subject to Listed Building Consents & Planning Approval including conditions issued by Local Planning Authority
- F.

All work to comply with guidance within relevant UK Building Regulations Approved Documents
- G.

All work subject to the Party Wall Act etc 1996.

Revision:Date:Reason:

LBC & PLANNING

Stable 1 & Tractor Shed
Manor Farmhouse [SN10 5UE]

22-03.02-E52

Internal Elevations 3&4

Scale:1:50Paper size:A3Date:30/08/2024Drawn by:JMChecked by:AM



Chalk.