


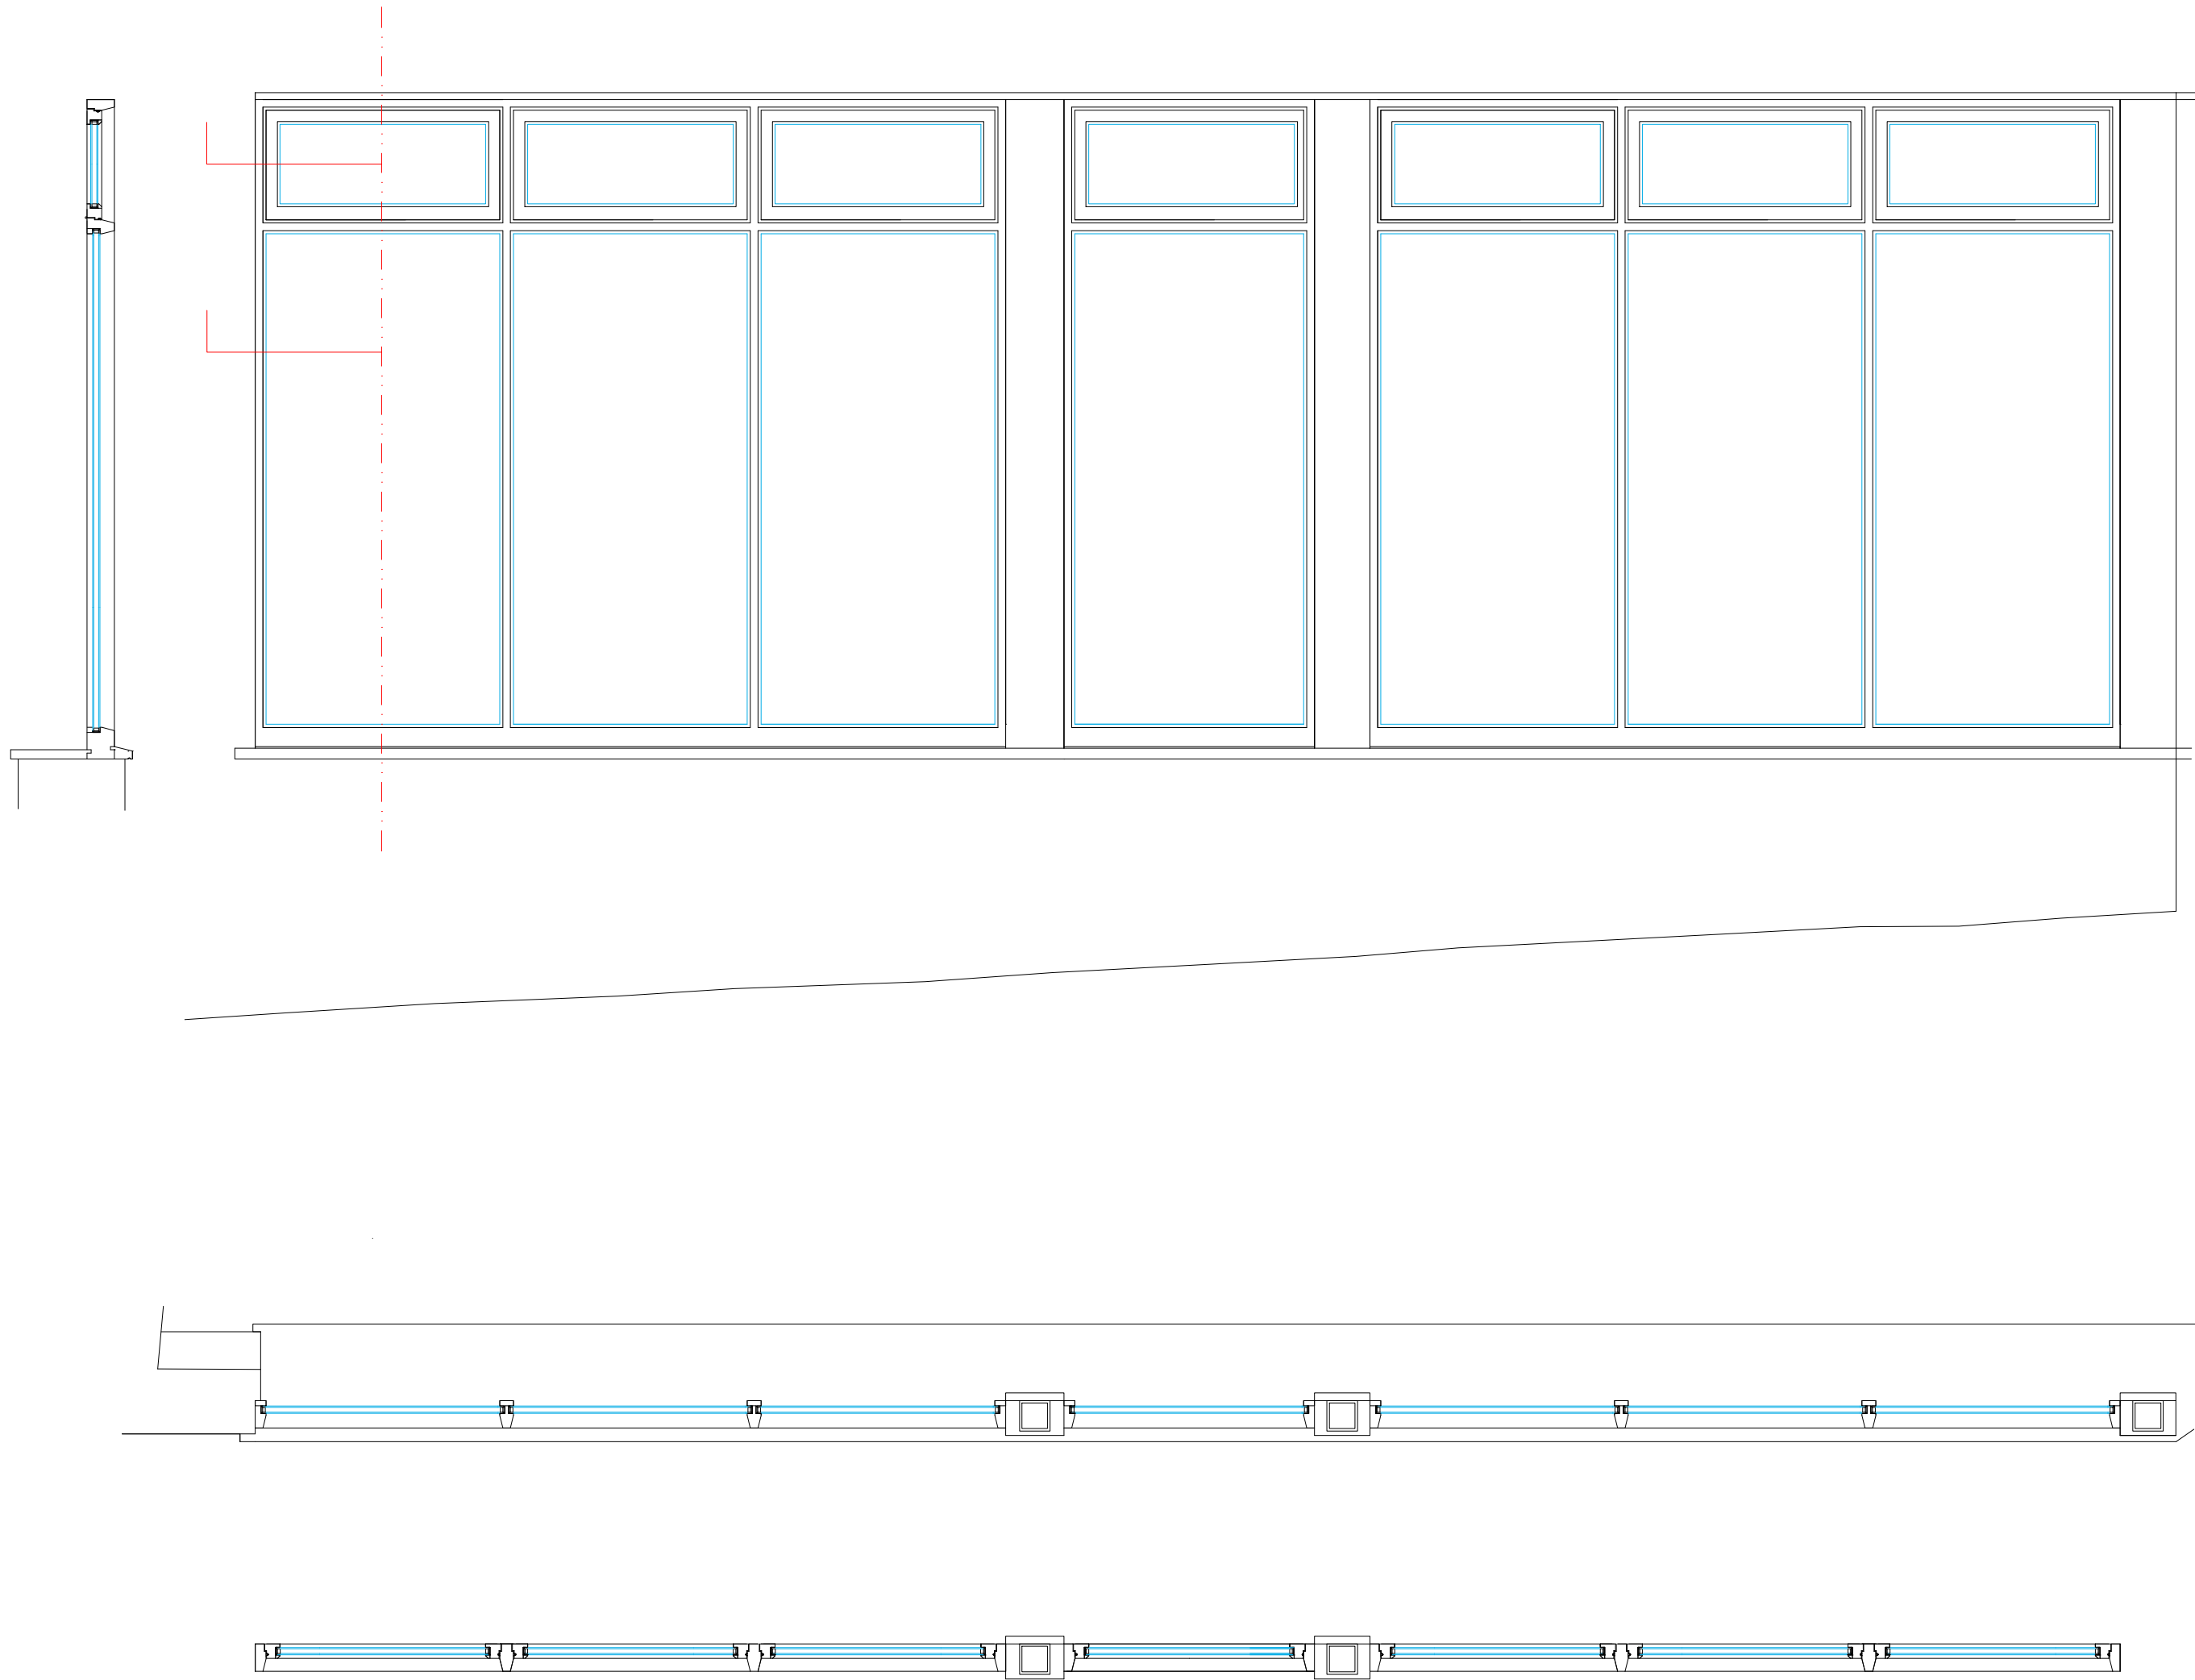


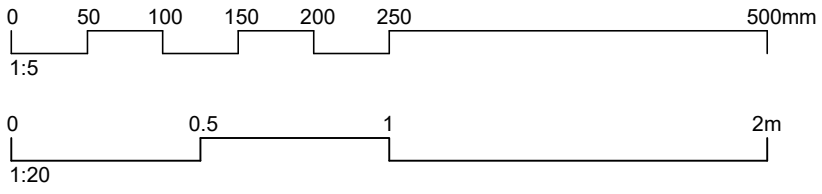


Replacement Shop Windows Details, 1:20

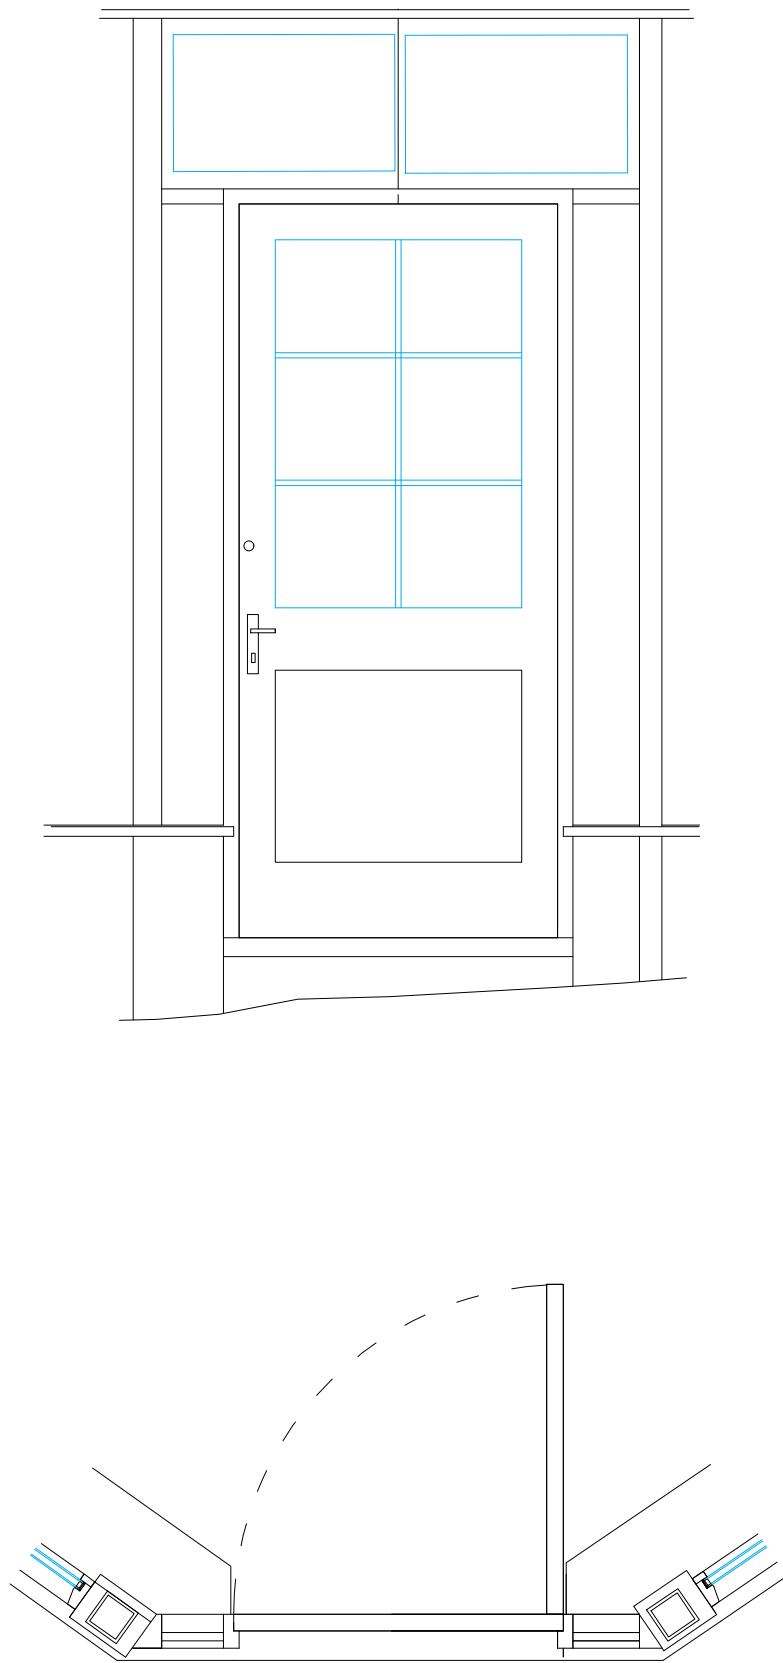

Existing Shop Windows, 1:20

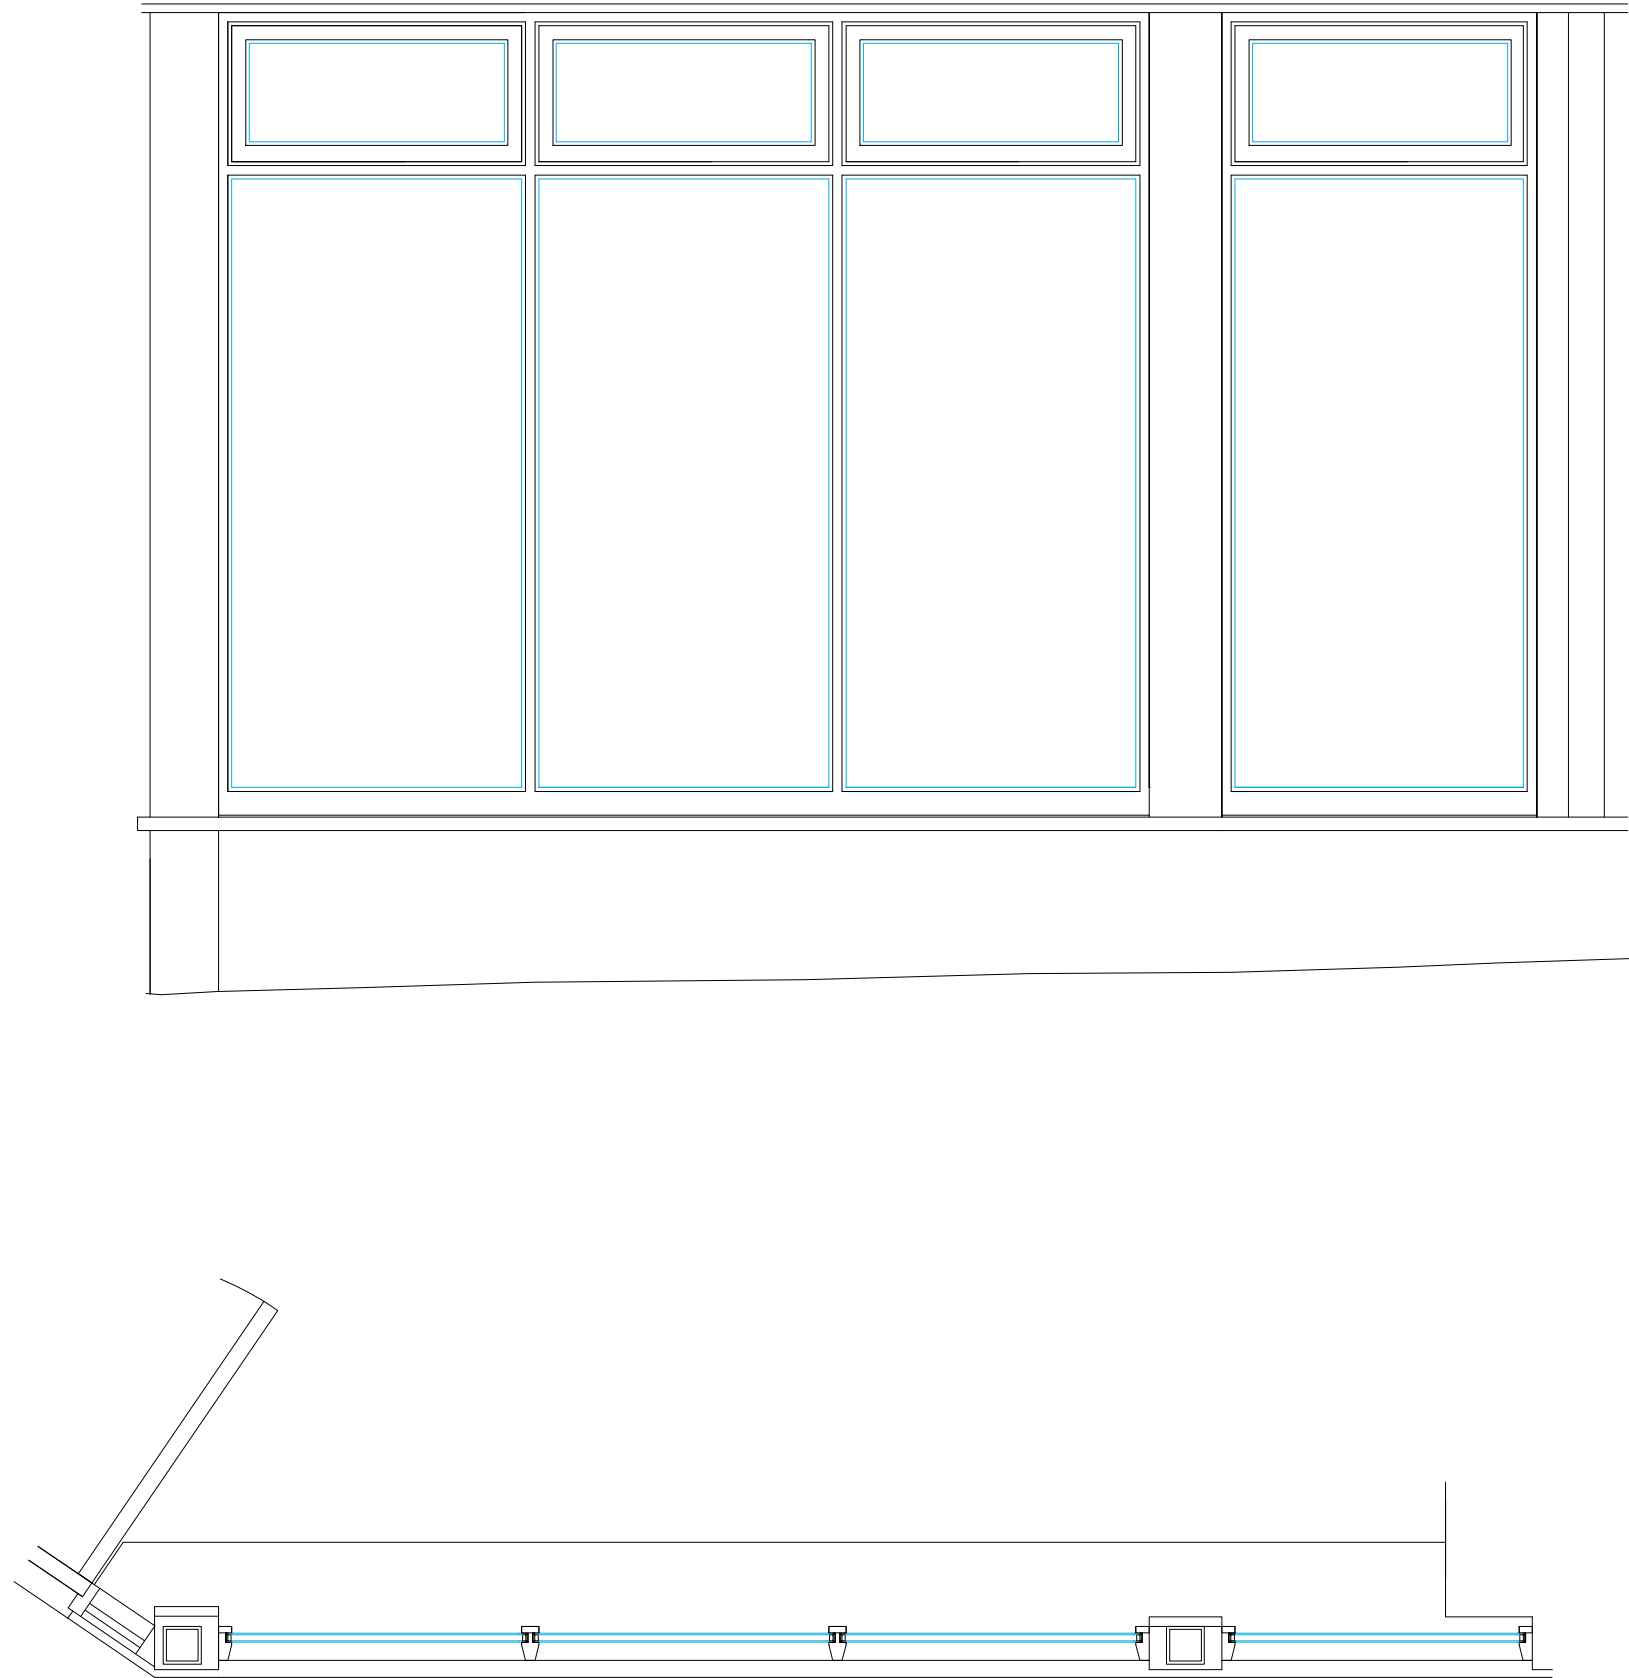


Replacement Shop Windows Details, 1:20

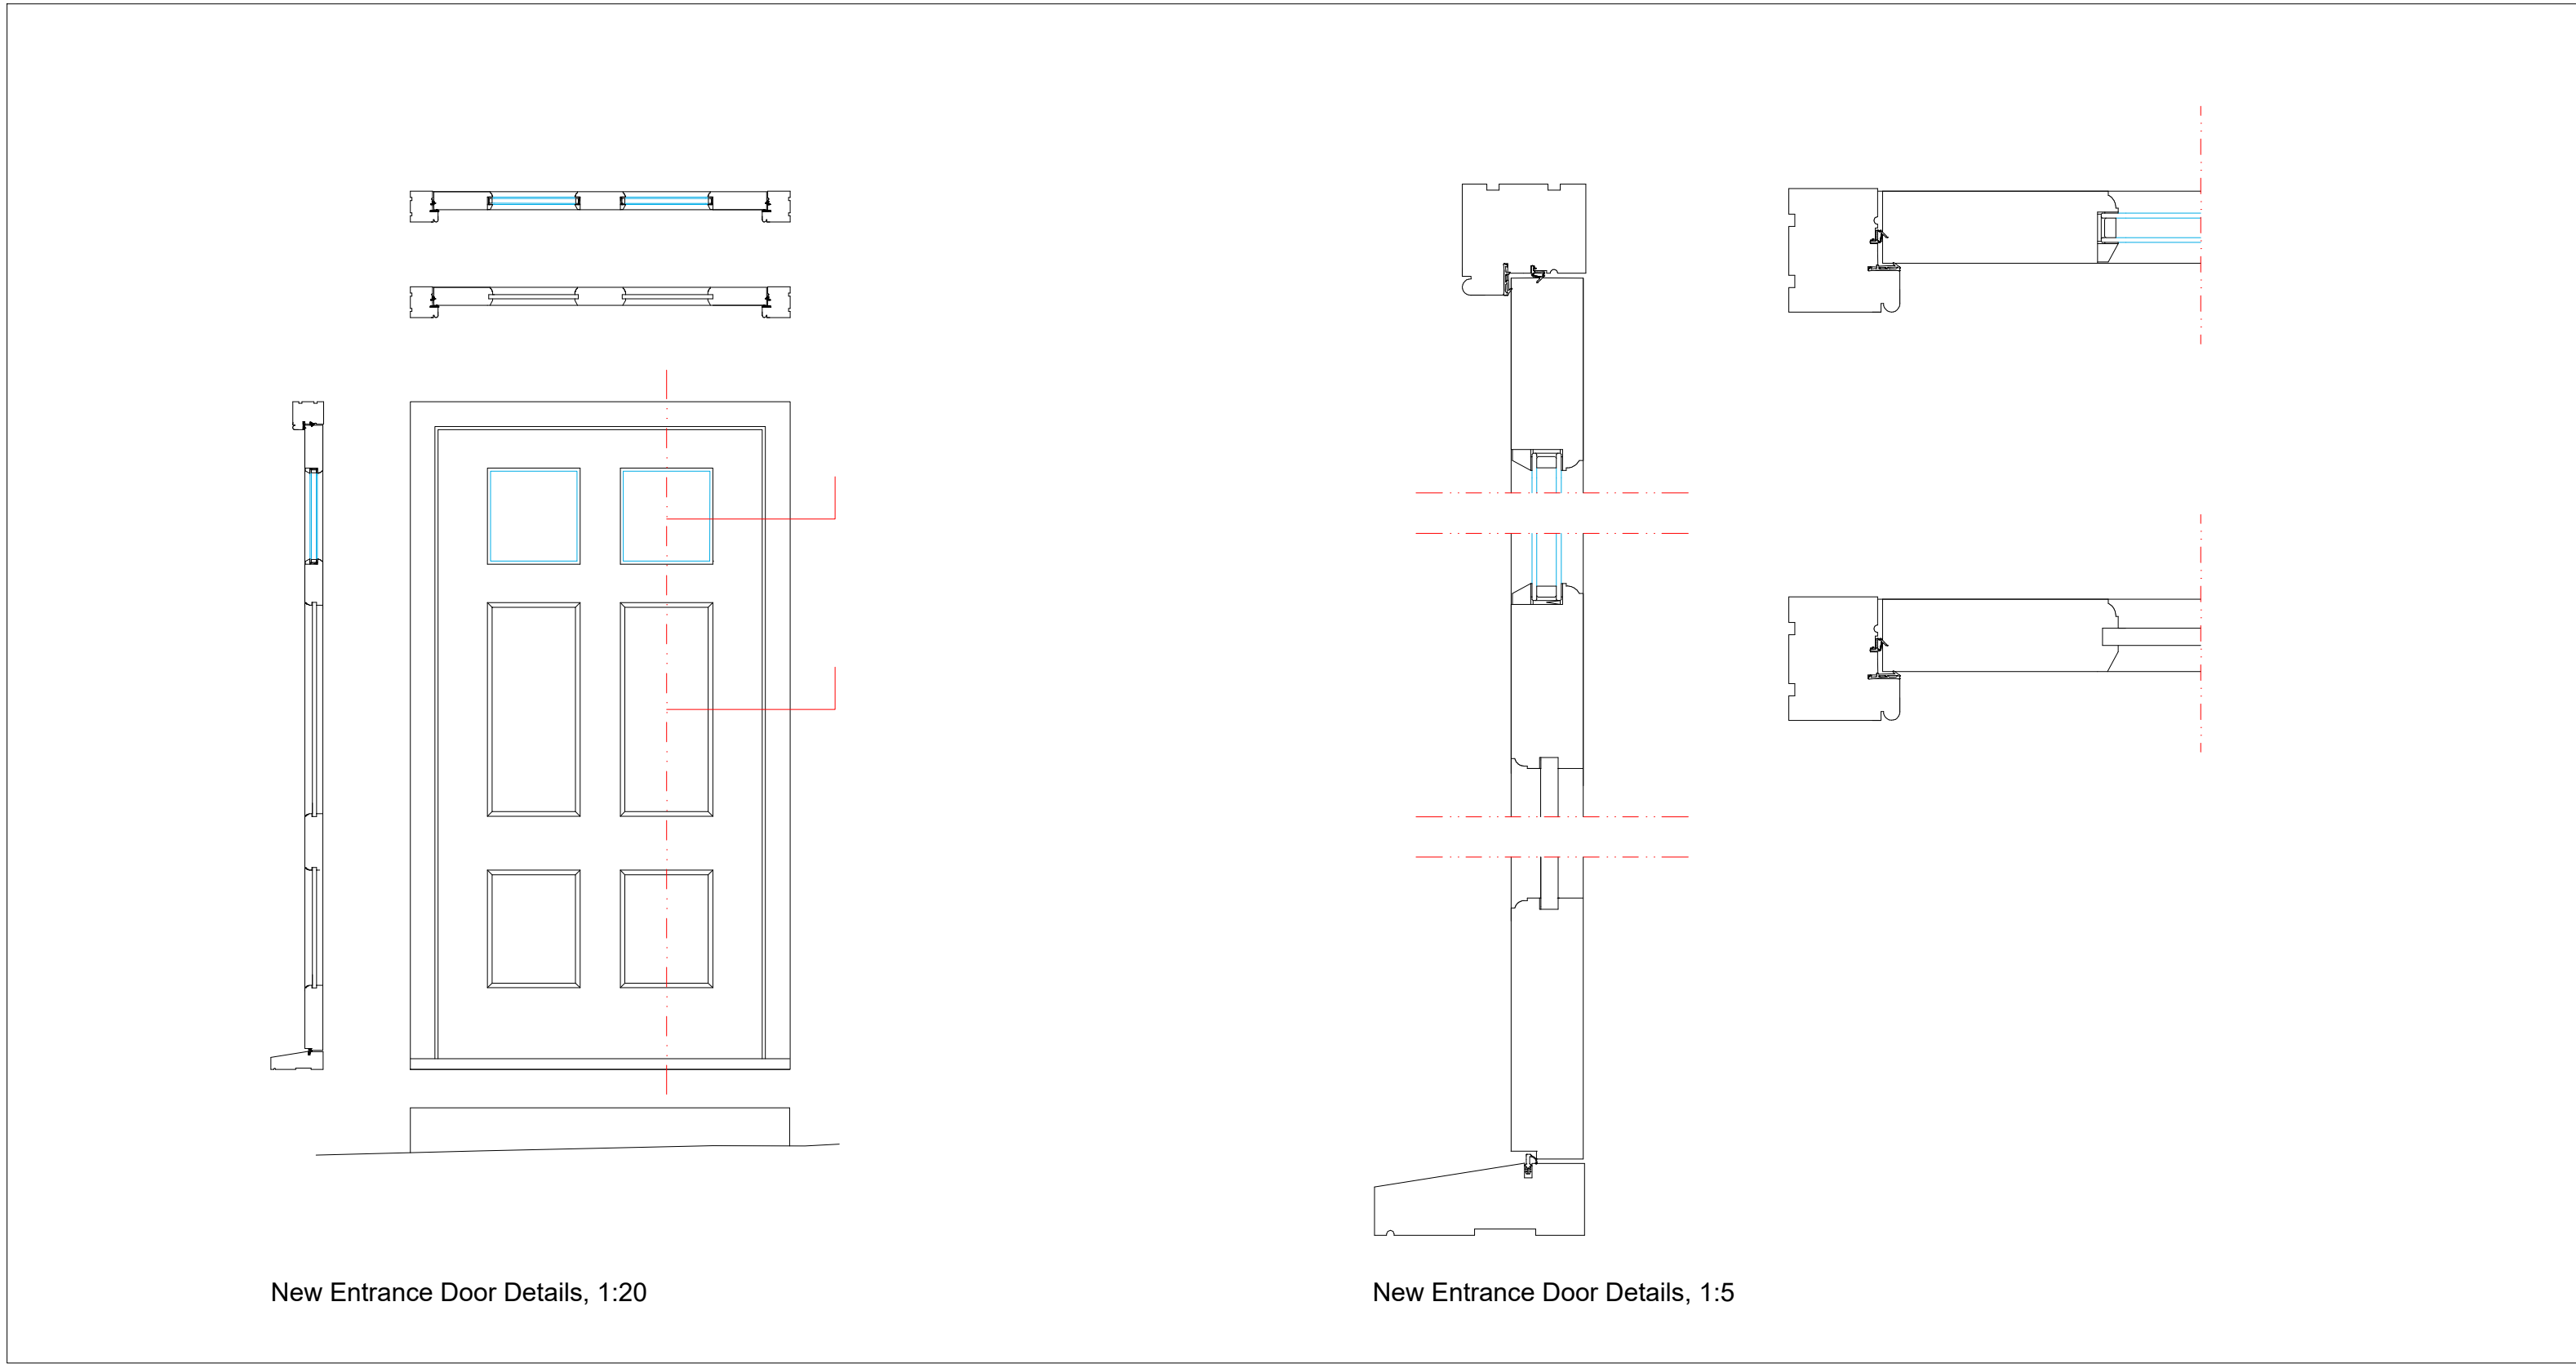

New Entrance Door Details, 1:20

New Entrance Door Details, 1:5

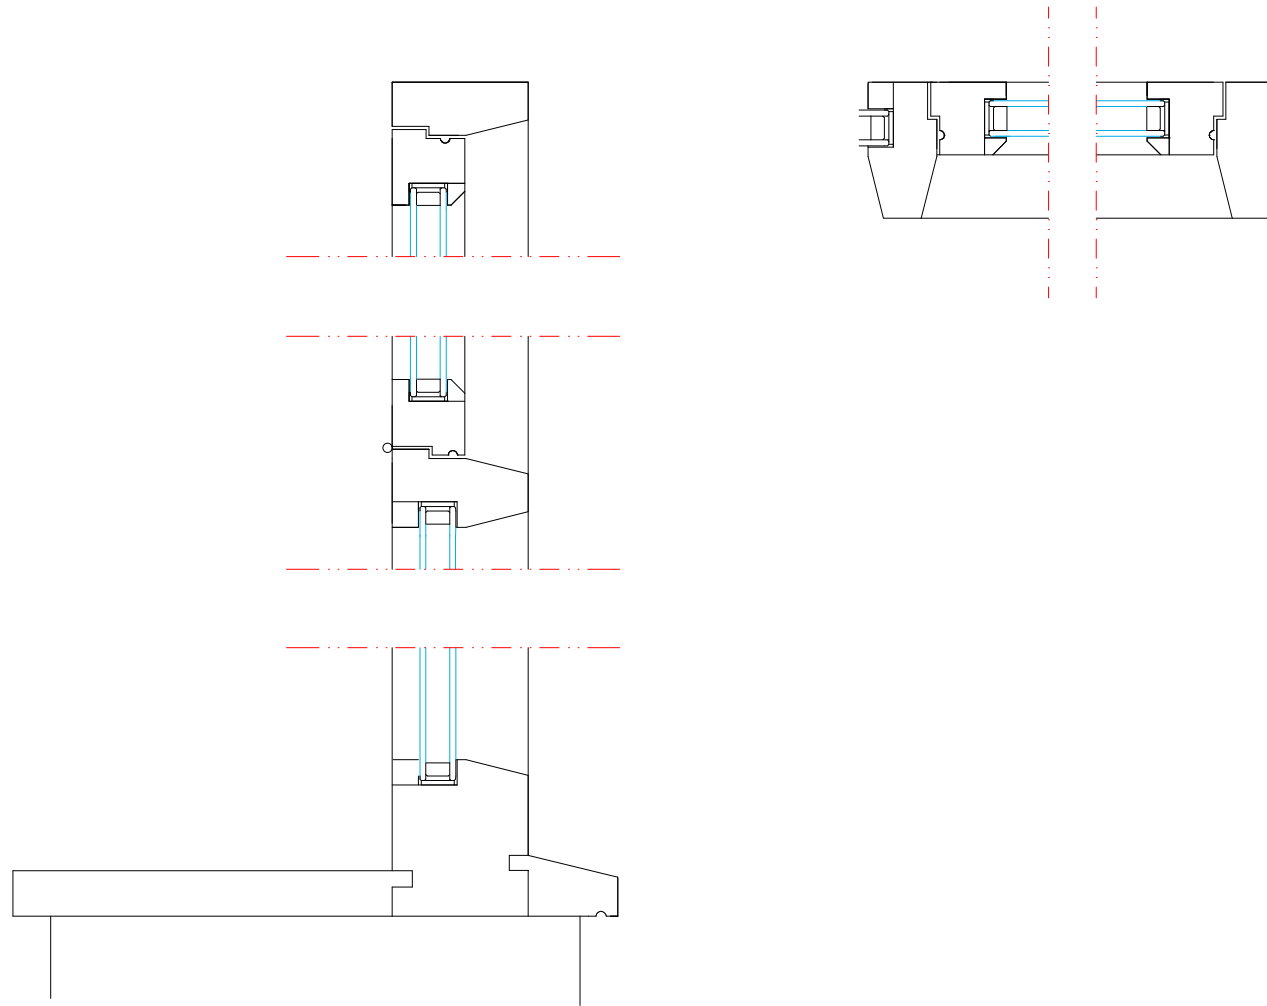

Replacement Shop Windows Details, 1:5