



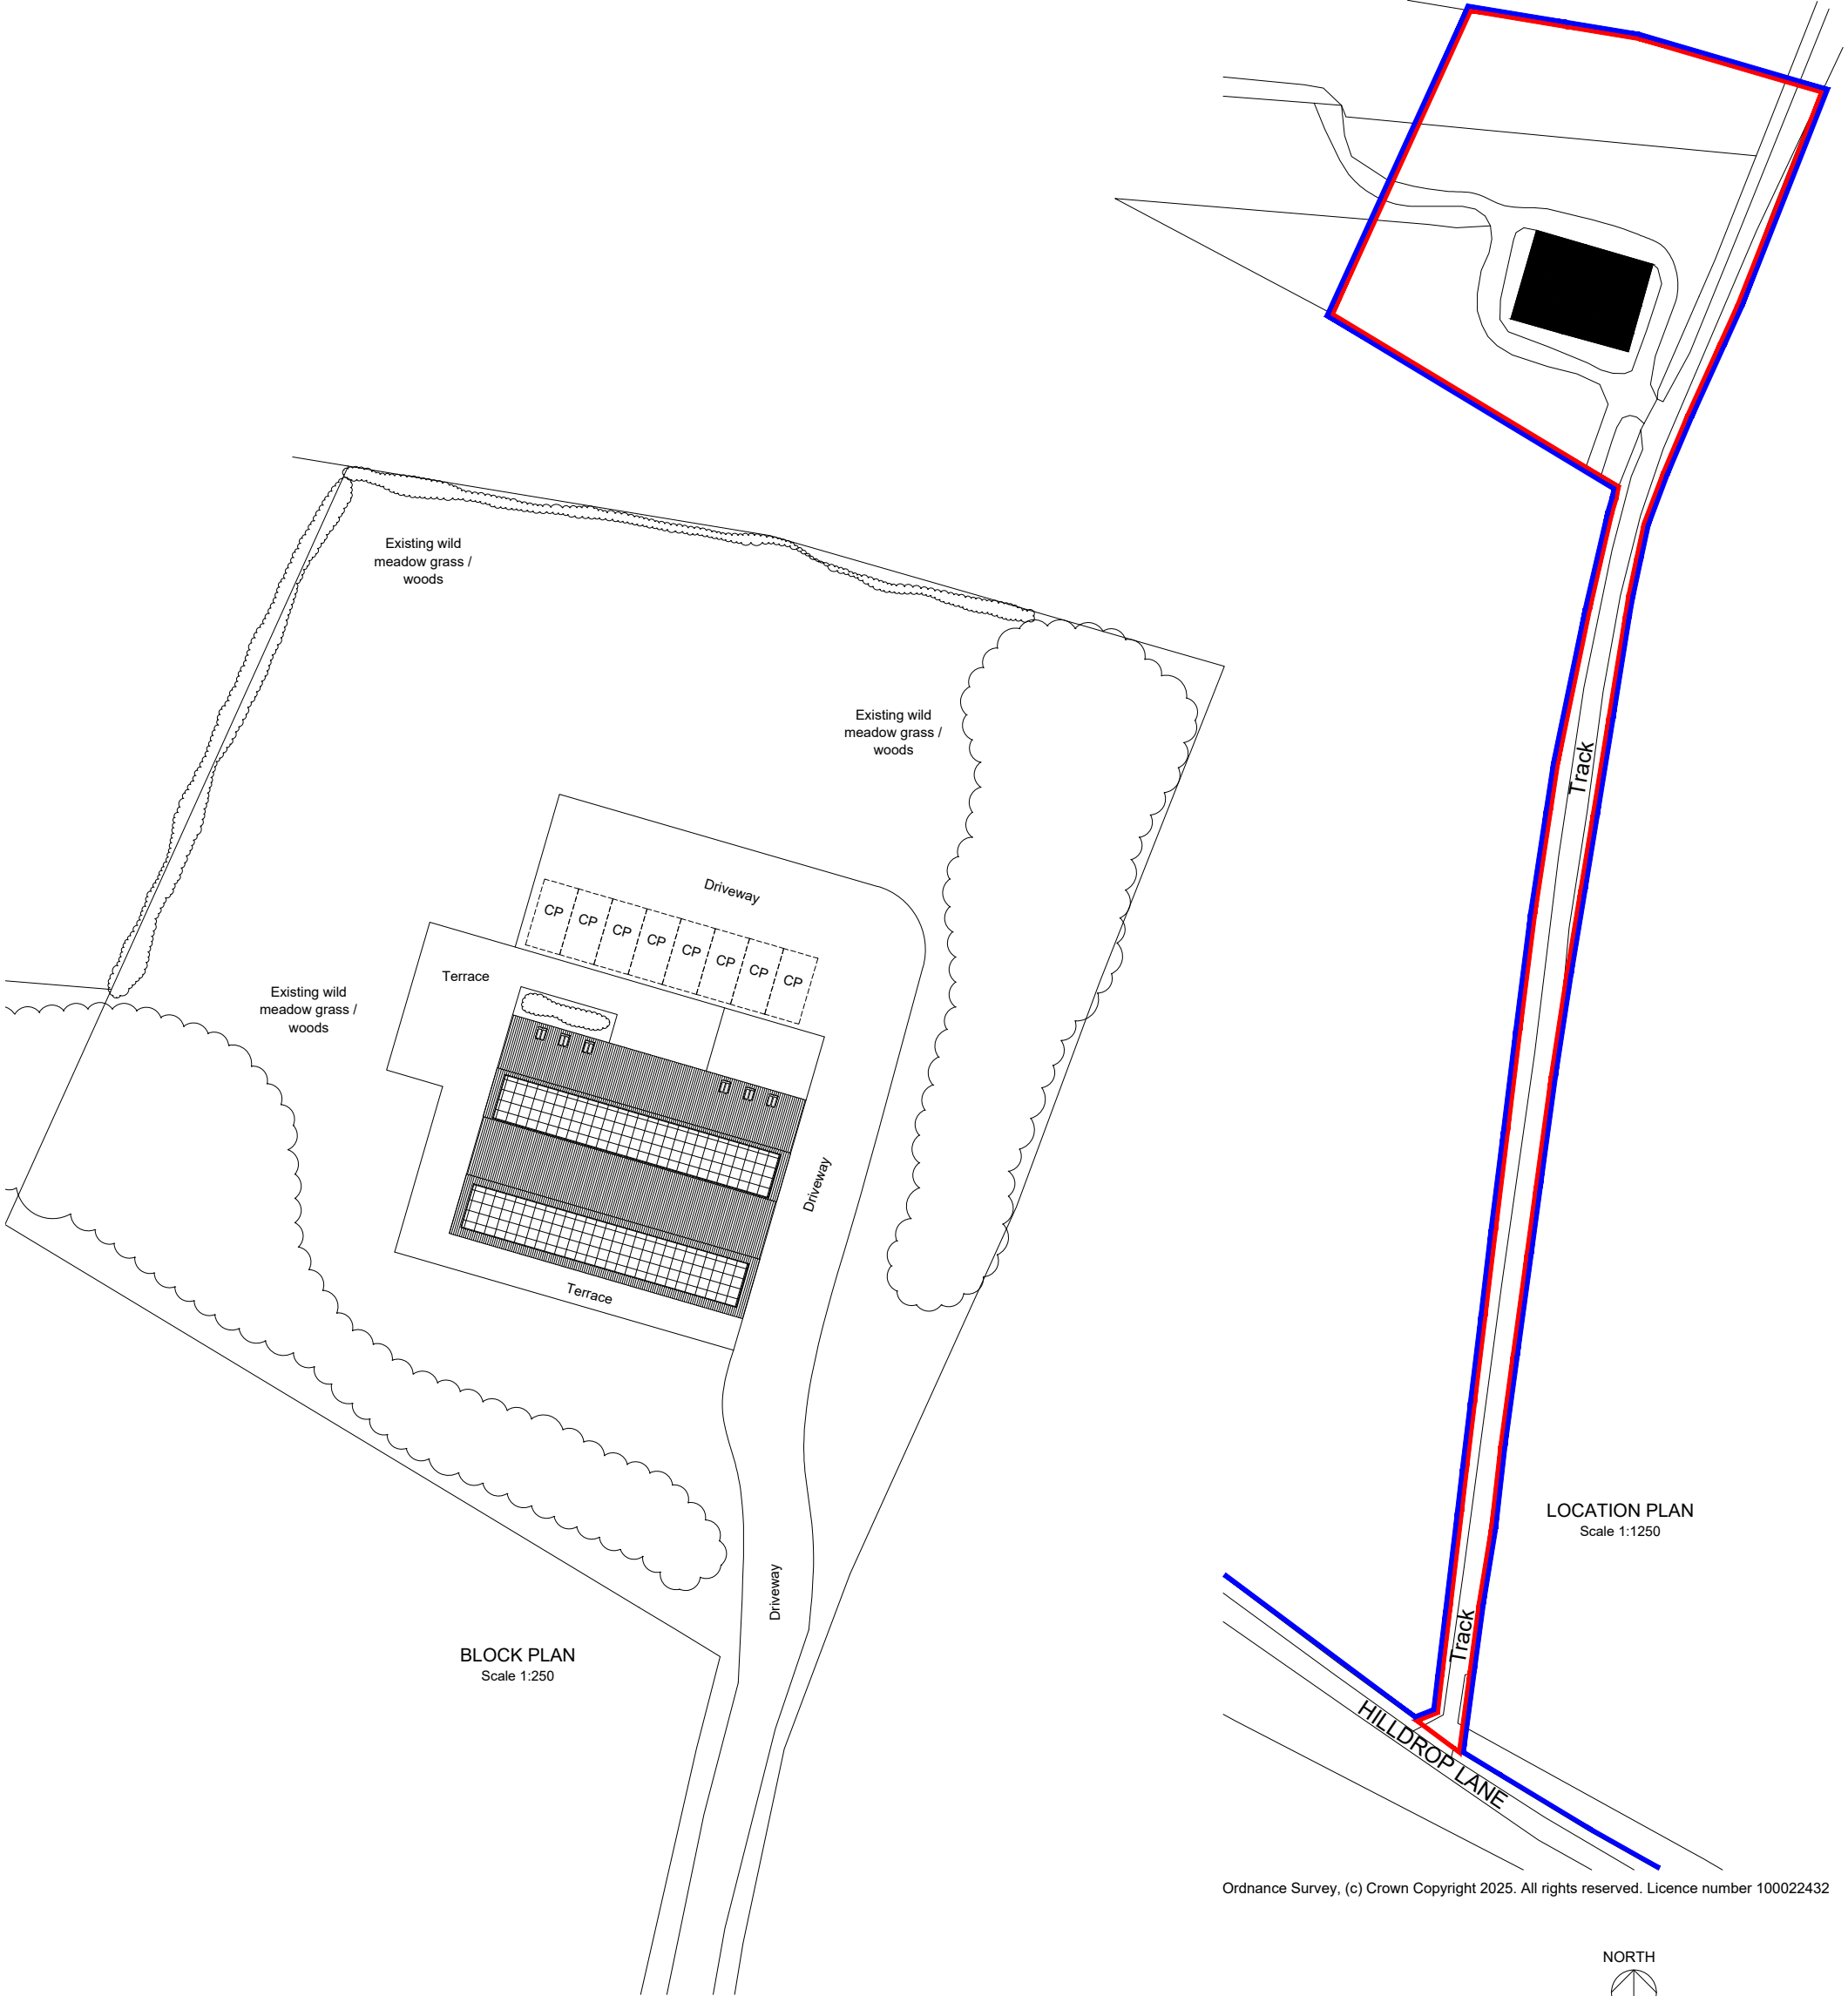

Ordnance Survey, (c) Crown Copyright 2025. All rights reserved. Licence number 100022432

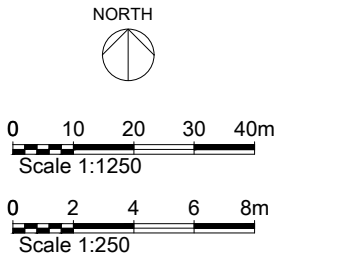

PLANNING NOTES	
ALL PLANS PRODUCED IN GOOD FAITH AND BASED ON INFORMATION READILY FOUND ON SITE. BUILDER TO CARRY OUT OWN SITE SURVEY AND AGREE ALL PROPOSED WORK WITH CLIENT. ALL DIMENSIONS/LEVELS TO BE DETERMINED ON SITE.	
SWC Design - Build 0781 887 3474 Steven@SWCDesign-Build.co.uk www.swcdesign-build.co.uk	
Proposed Development For: Chandlers Barn Hilddrop Farm SN8 2HG	
Date: 10-10-2025	
Sheet: Scaled as shown @ A3	
Revision A	Drawing No: LP-01