


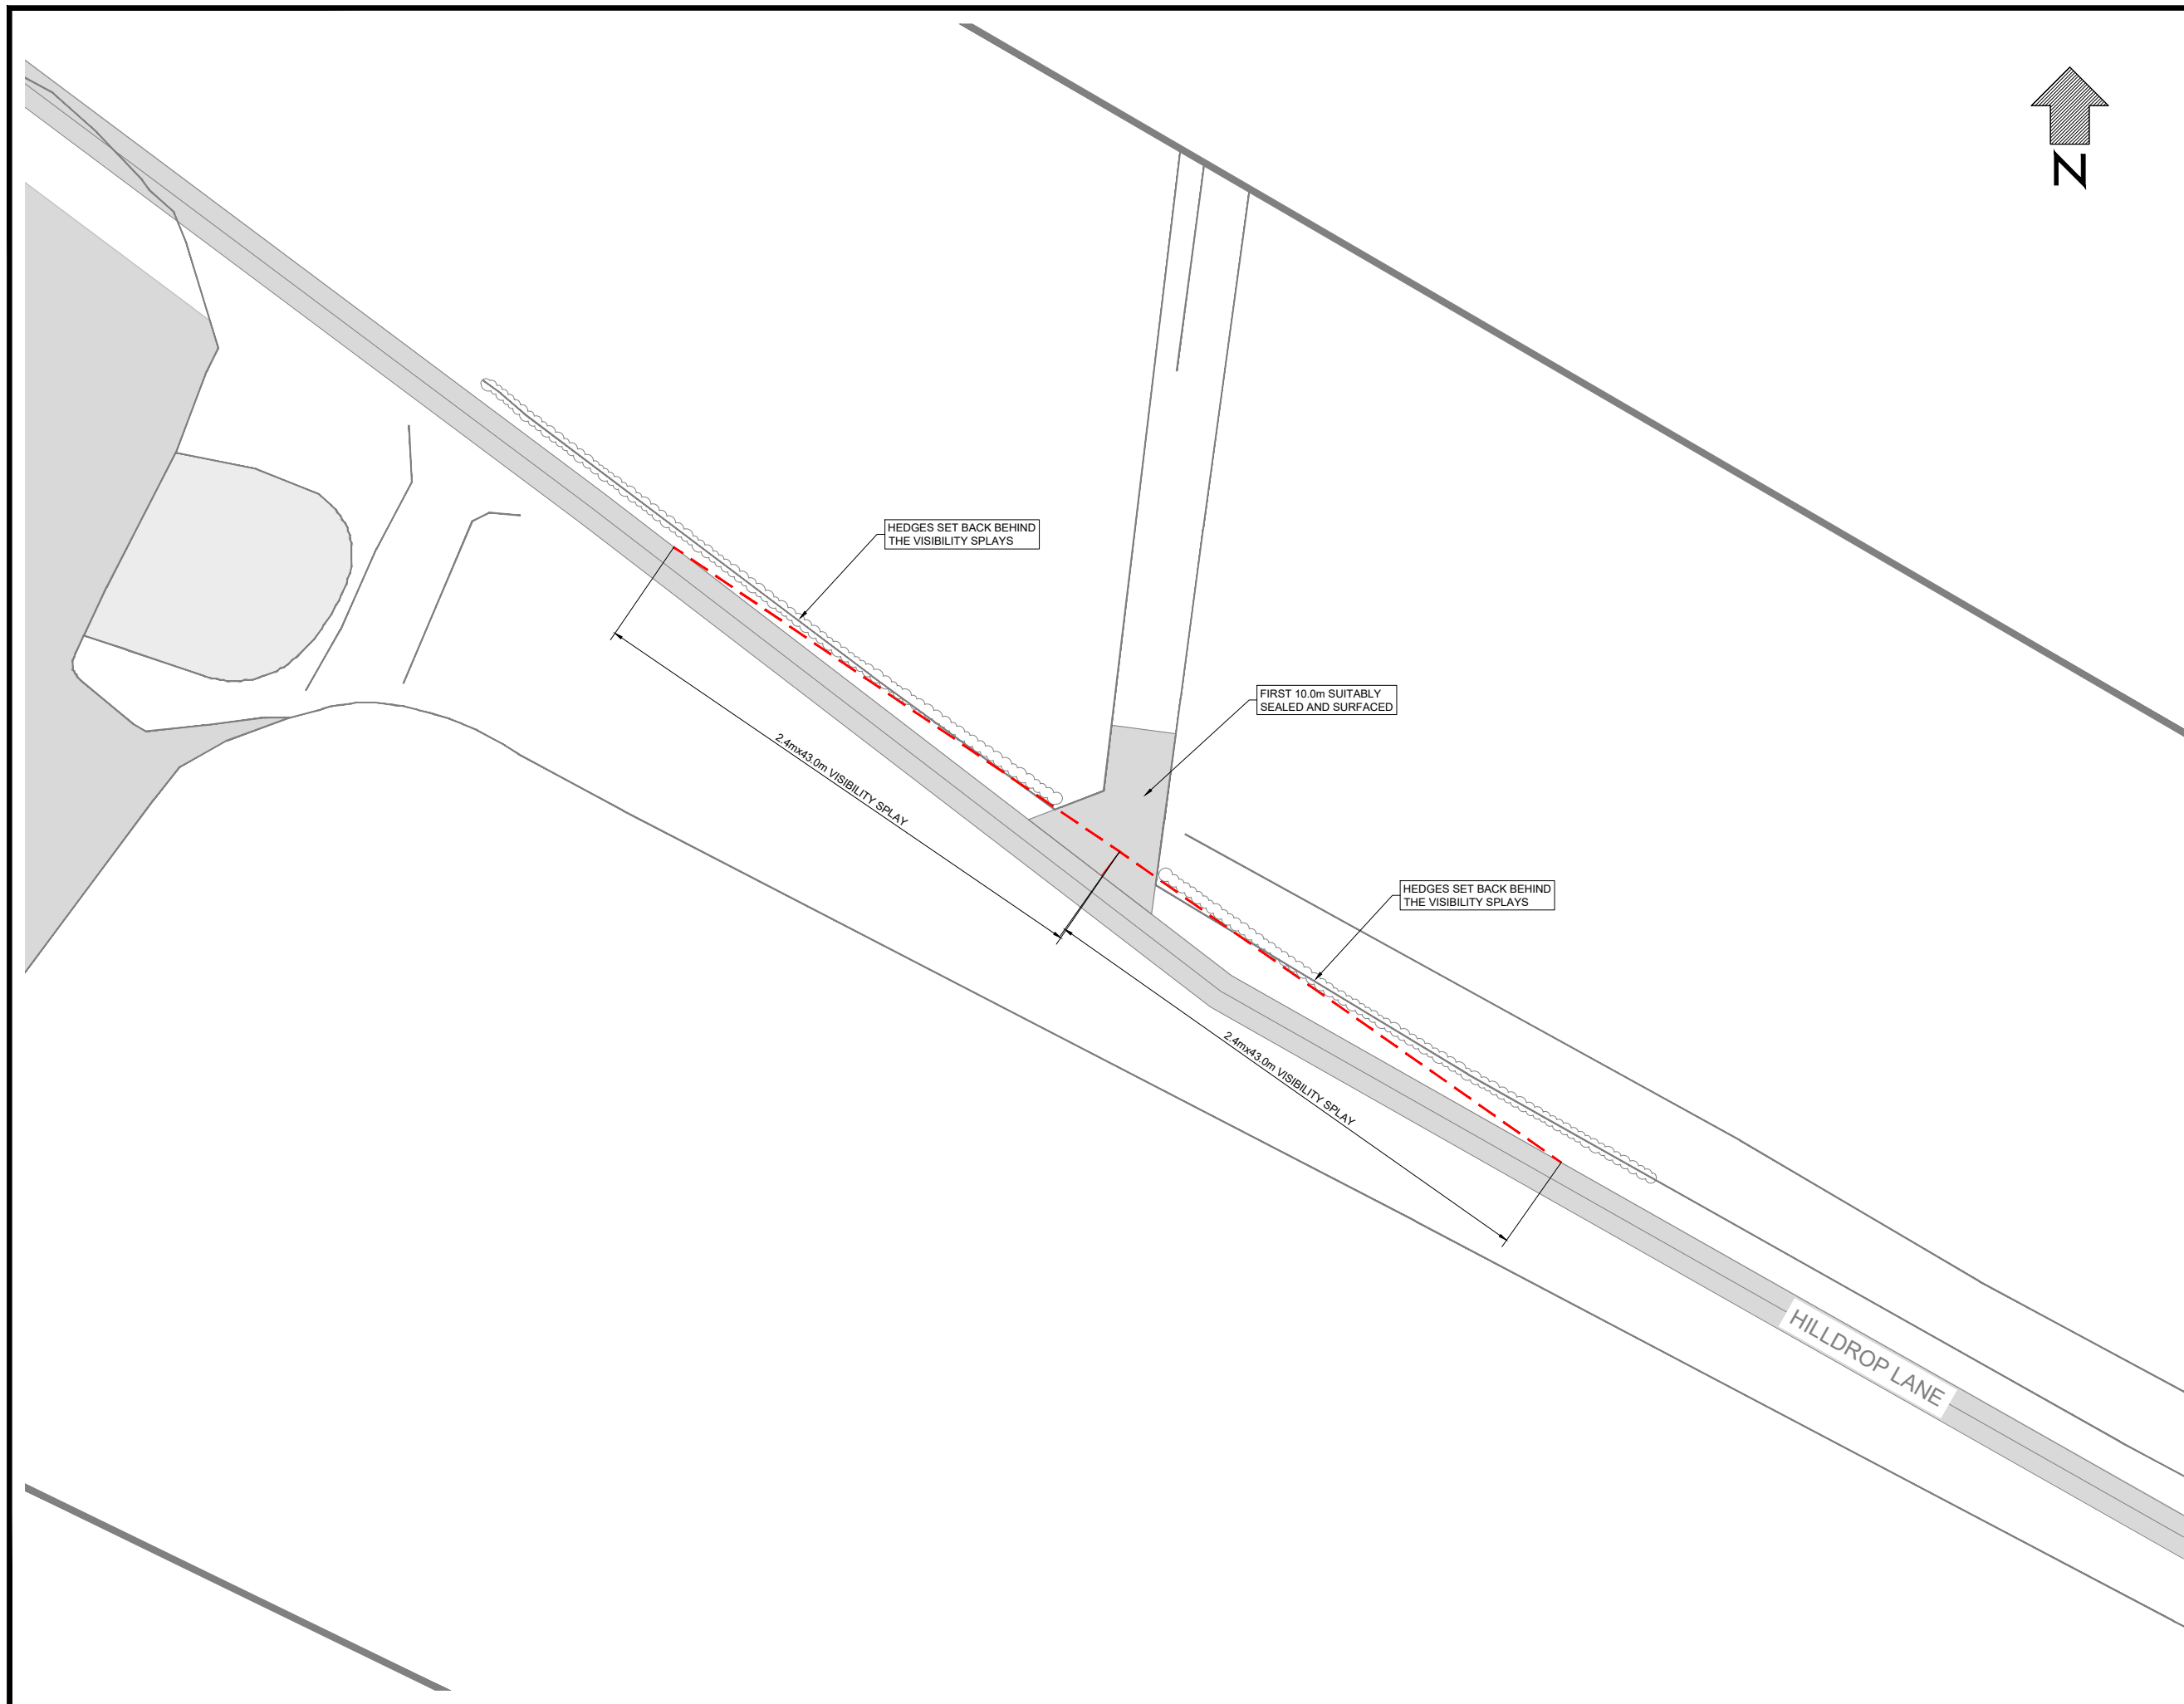

Client		
		
Project		
DEVELOPMENT AT CHANDLERS BARN, HILLDROP LANE		
Drawing Title		
ACCESS AND VISIBILITY		
Drawing Status		
FOR INFORMATION		
Date	Scale	Size
DEC 2025	1:250	A1
Drawing No.	Rev	
NJC-001	-	