

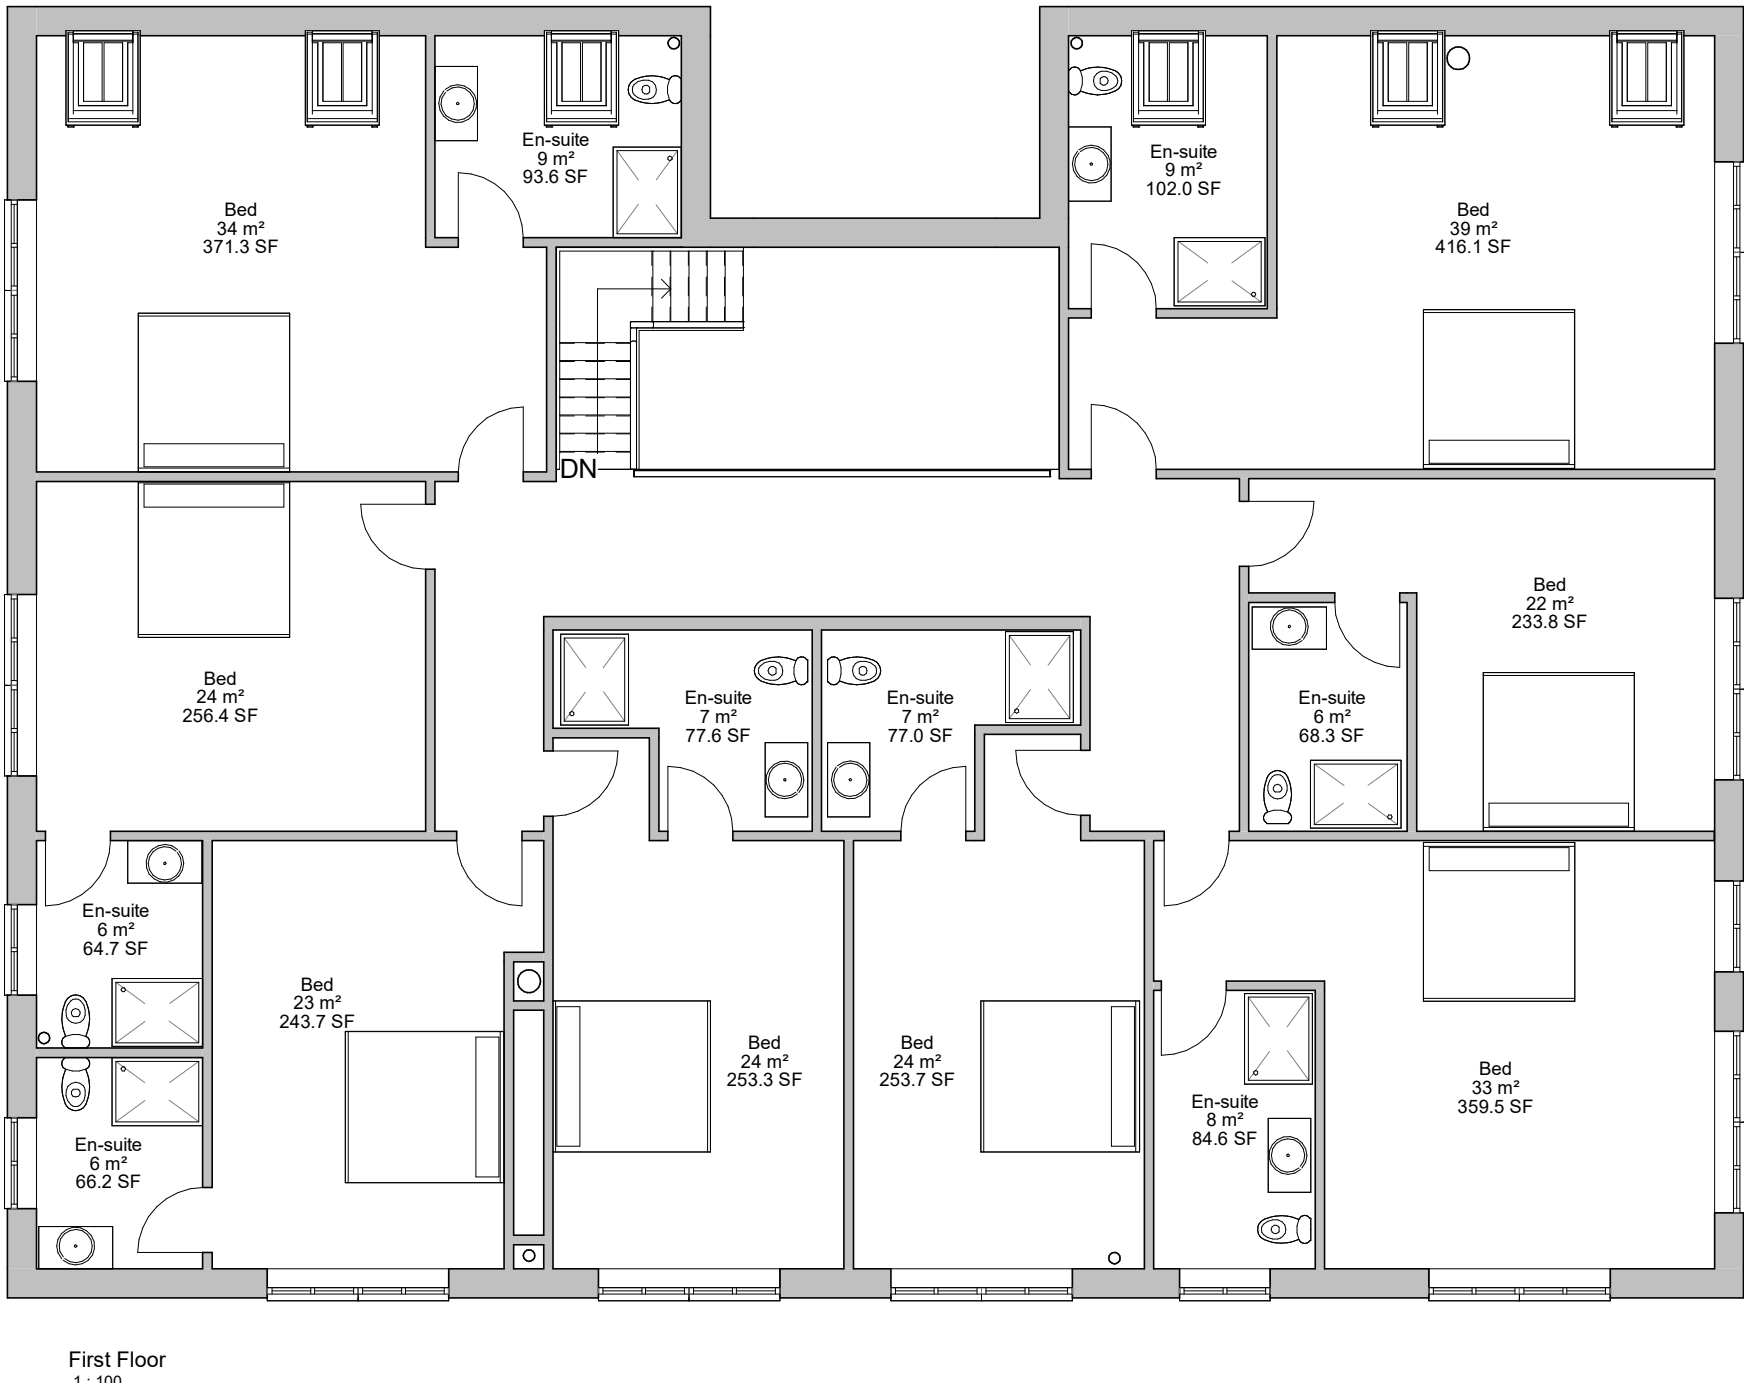


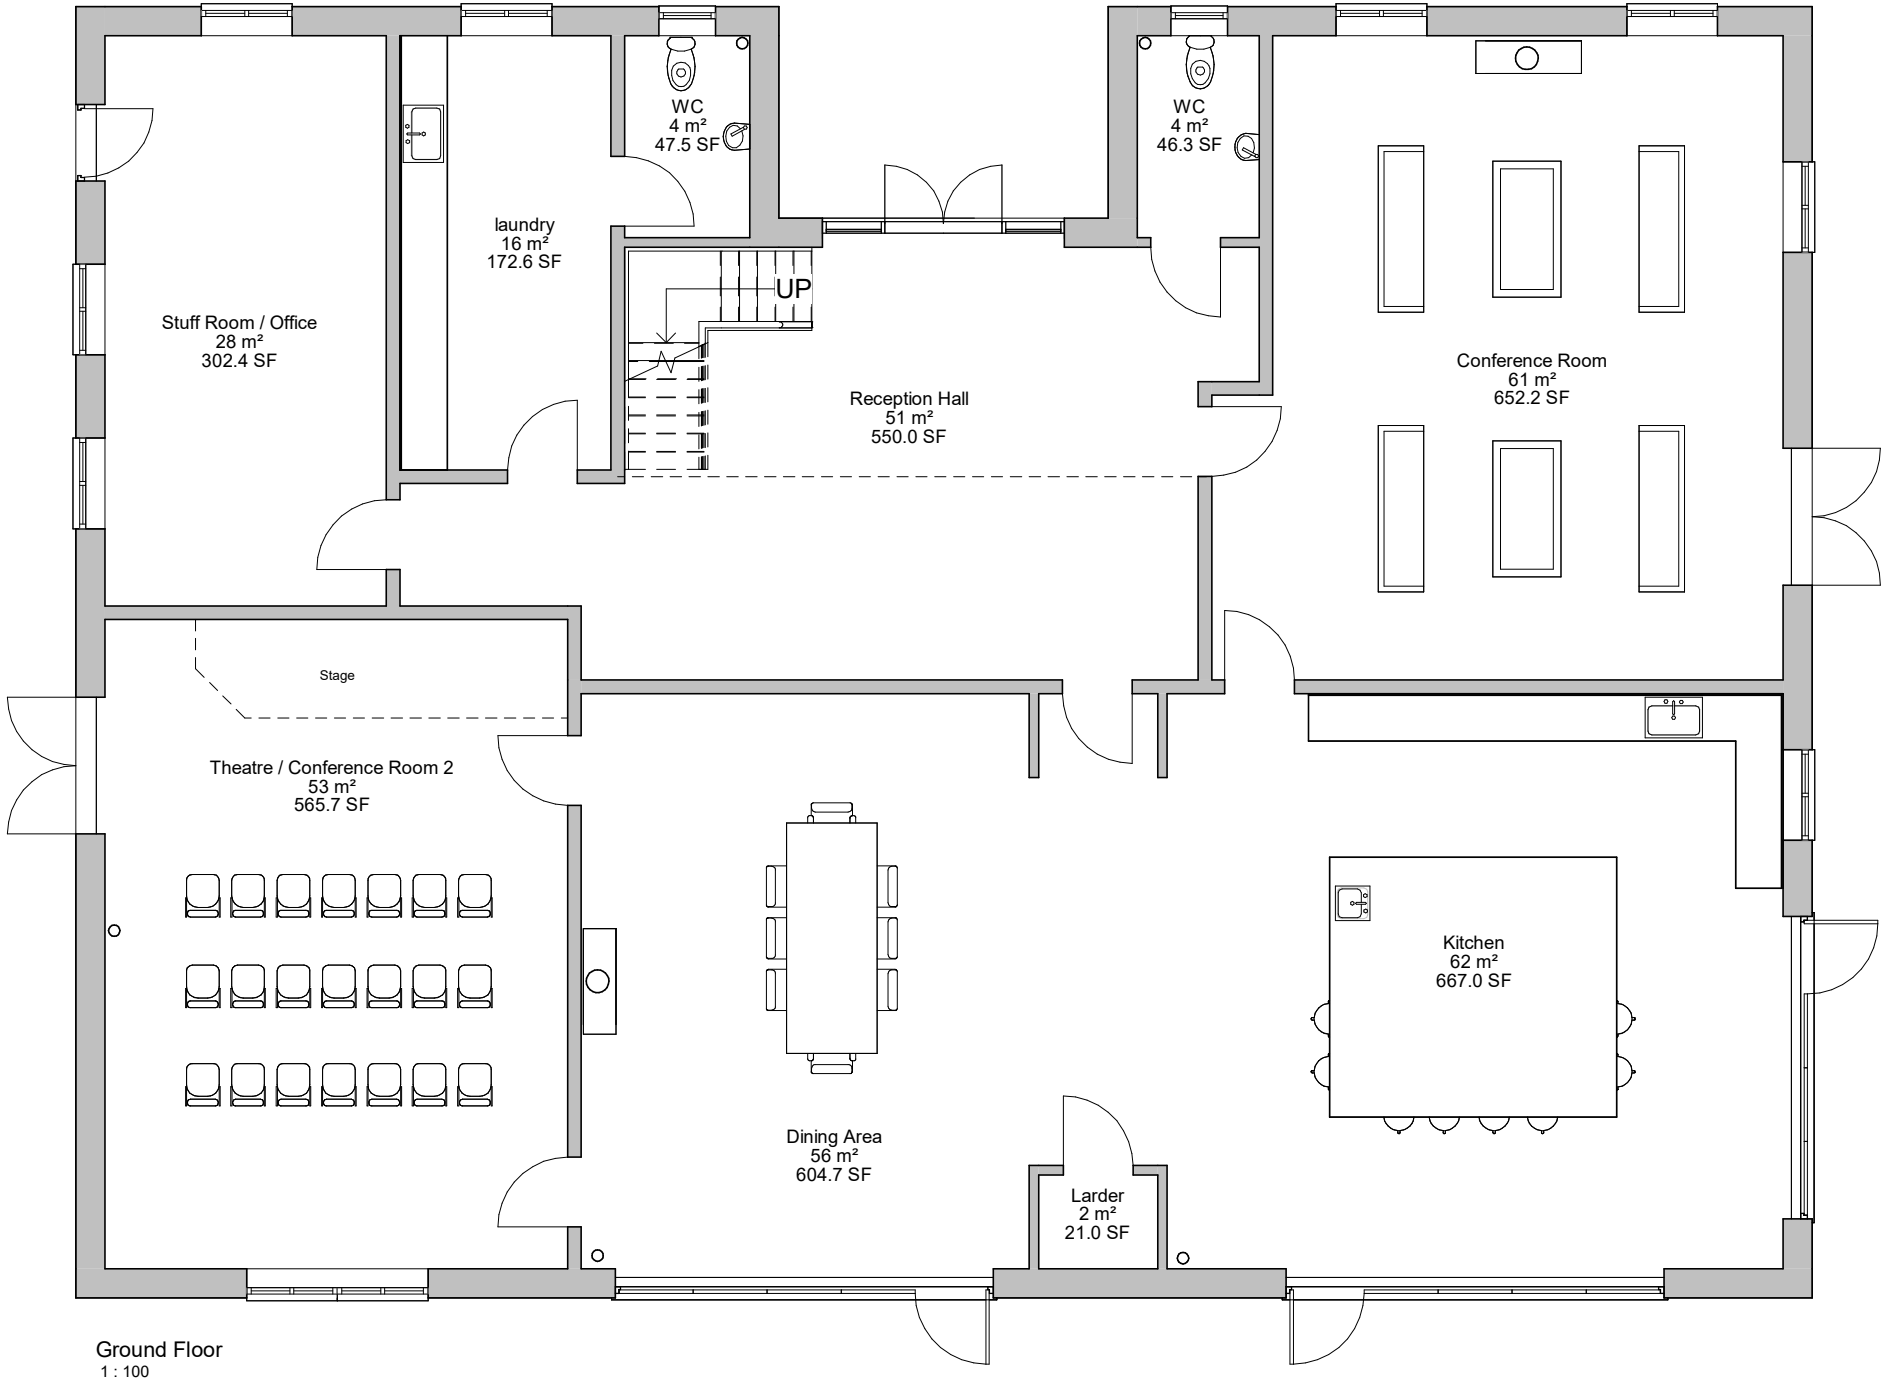

A2

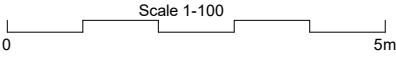

All plans produced in good faith and based on information readily available on site. Builder to carry out own survey and agree all proposed works with the client.
All dimensions and levels to be confirmed on site.

SWC
Design - Build

0781 887 3474
Steven@swcdesign-build.co.uk
www.swcdesign-build.co.uk

Proposed Development for:
Chandlers Barn
Hildrop Farm
SN6 2HG

10/10/2025	
SCALE (@A2)	1 : 100
REV A	BB-01