


68 SAND STREET REF. PL. 2023/06678.

Drg SW 4.

Refers to Reserved Matter No. 6 S.W. Management.

Drawing SW1. - Rear of Development

Scale 1:20

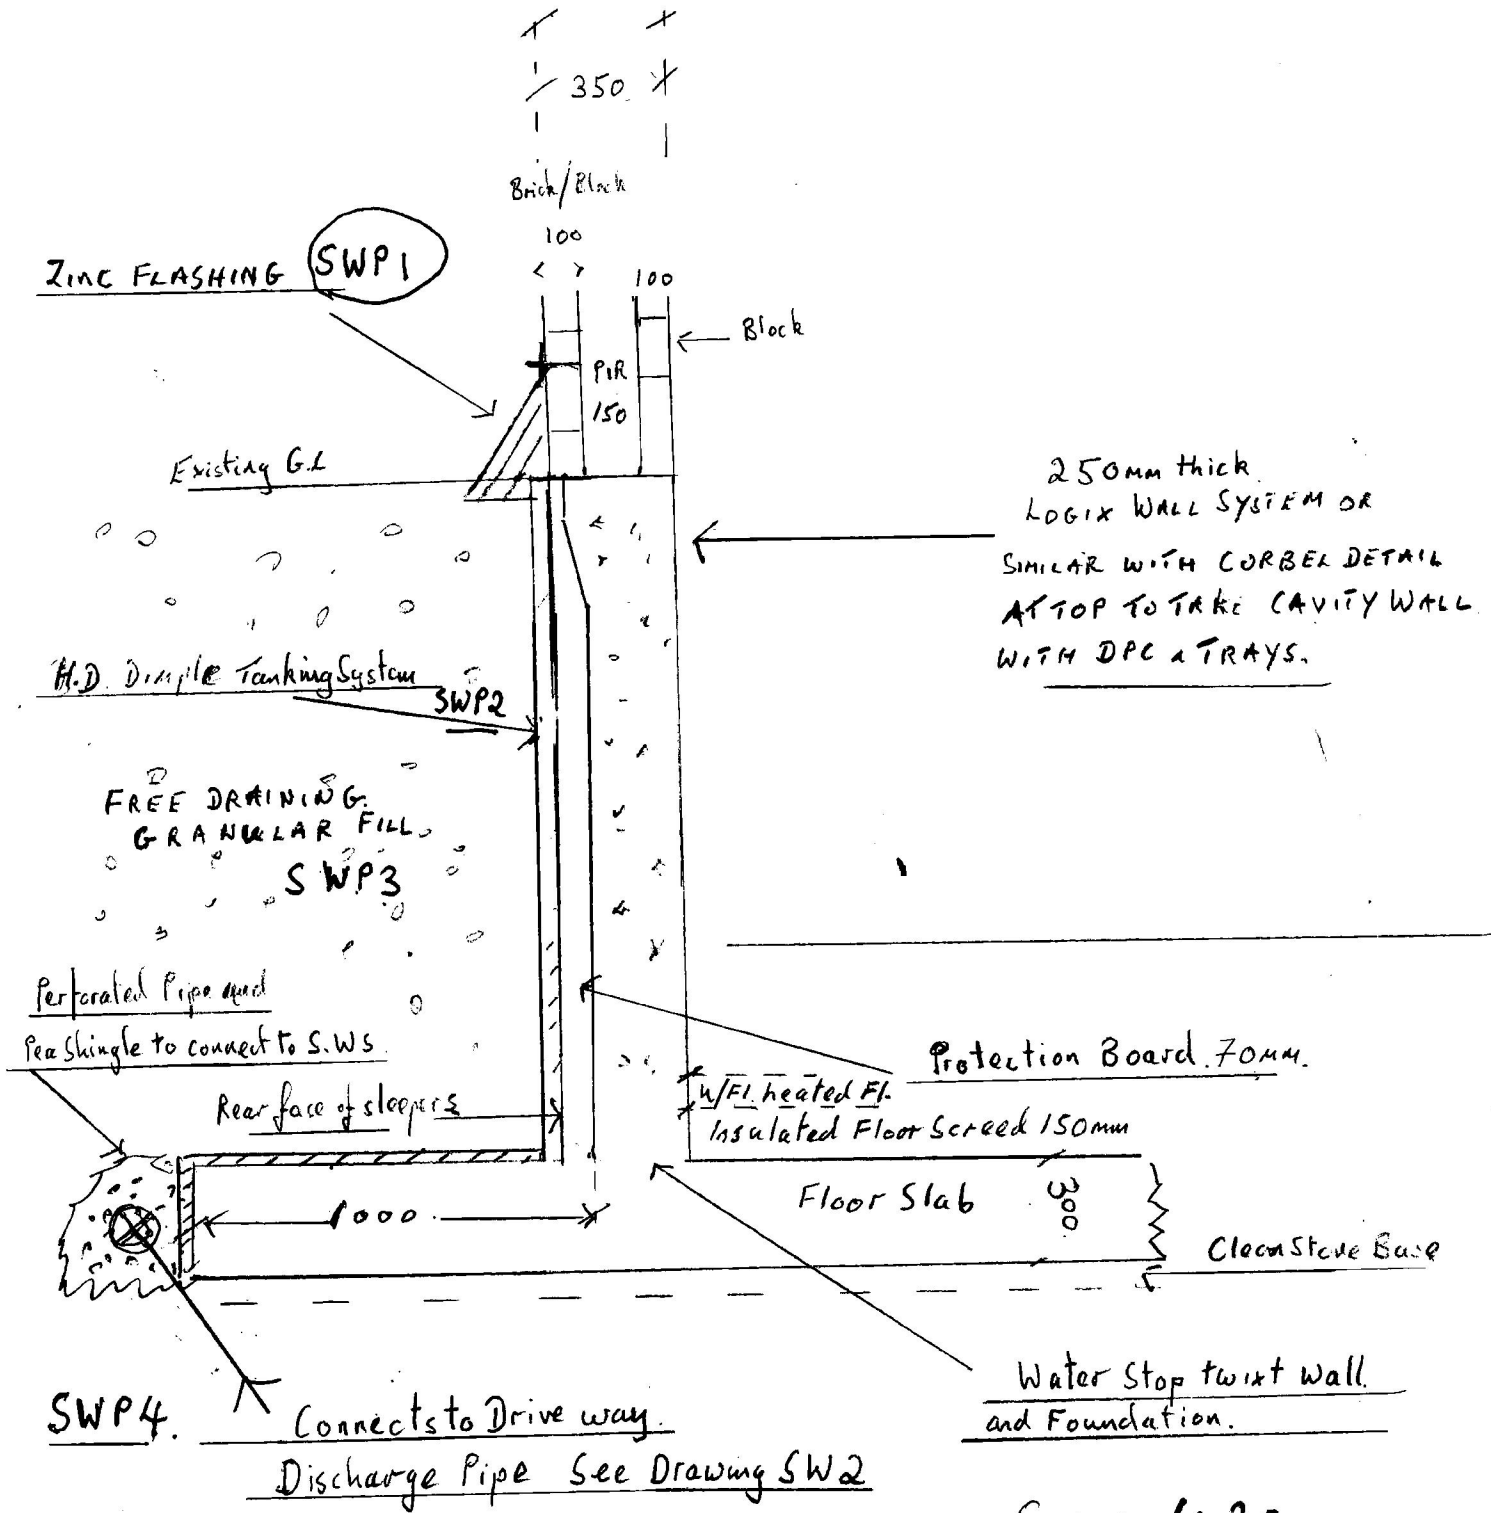

SCALE 1:20