


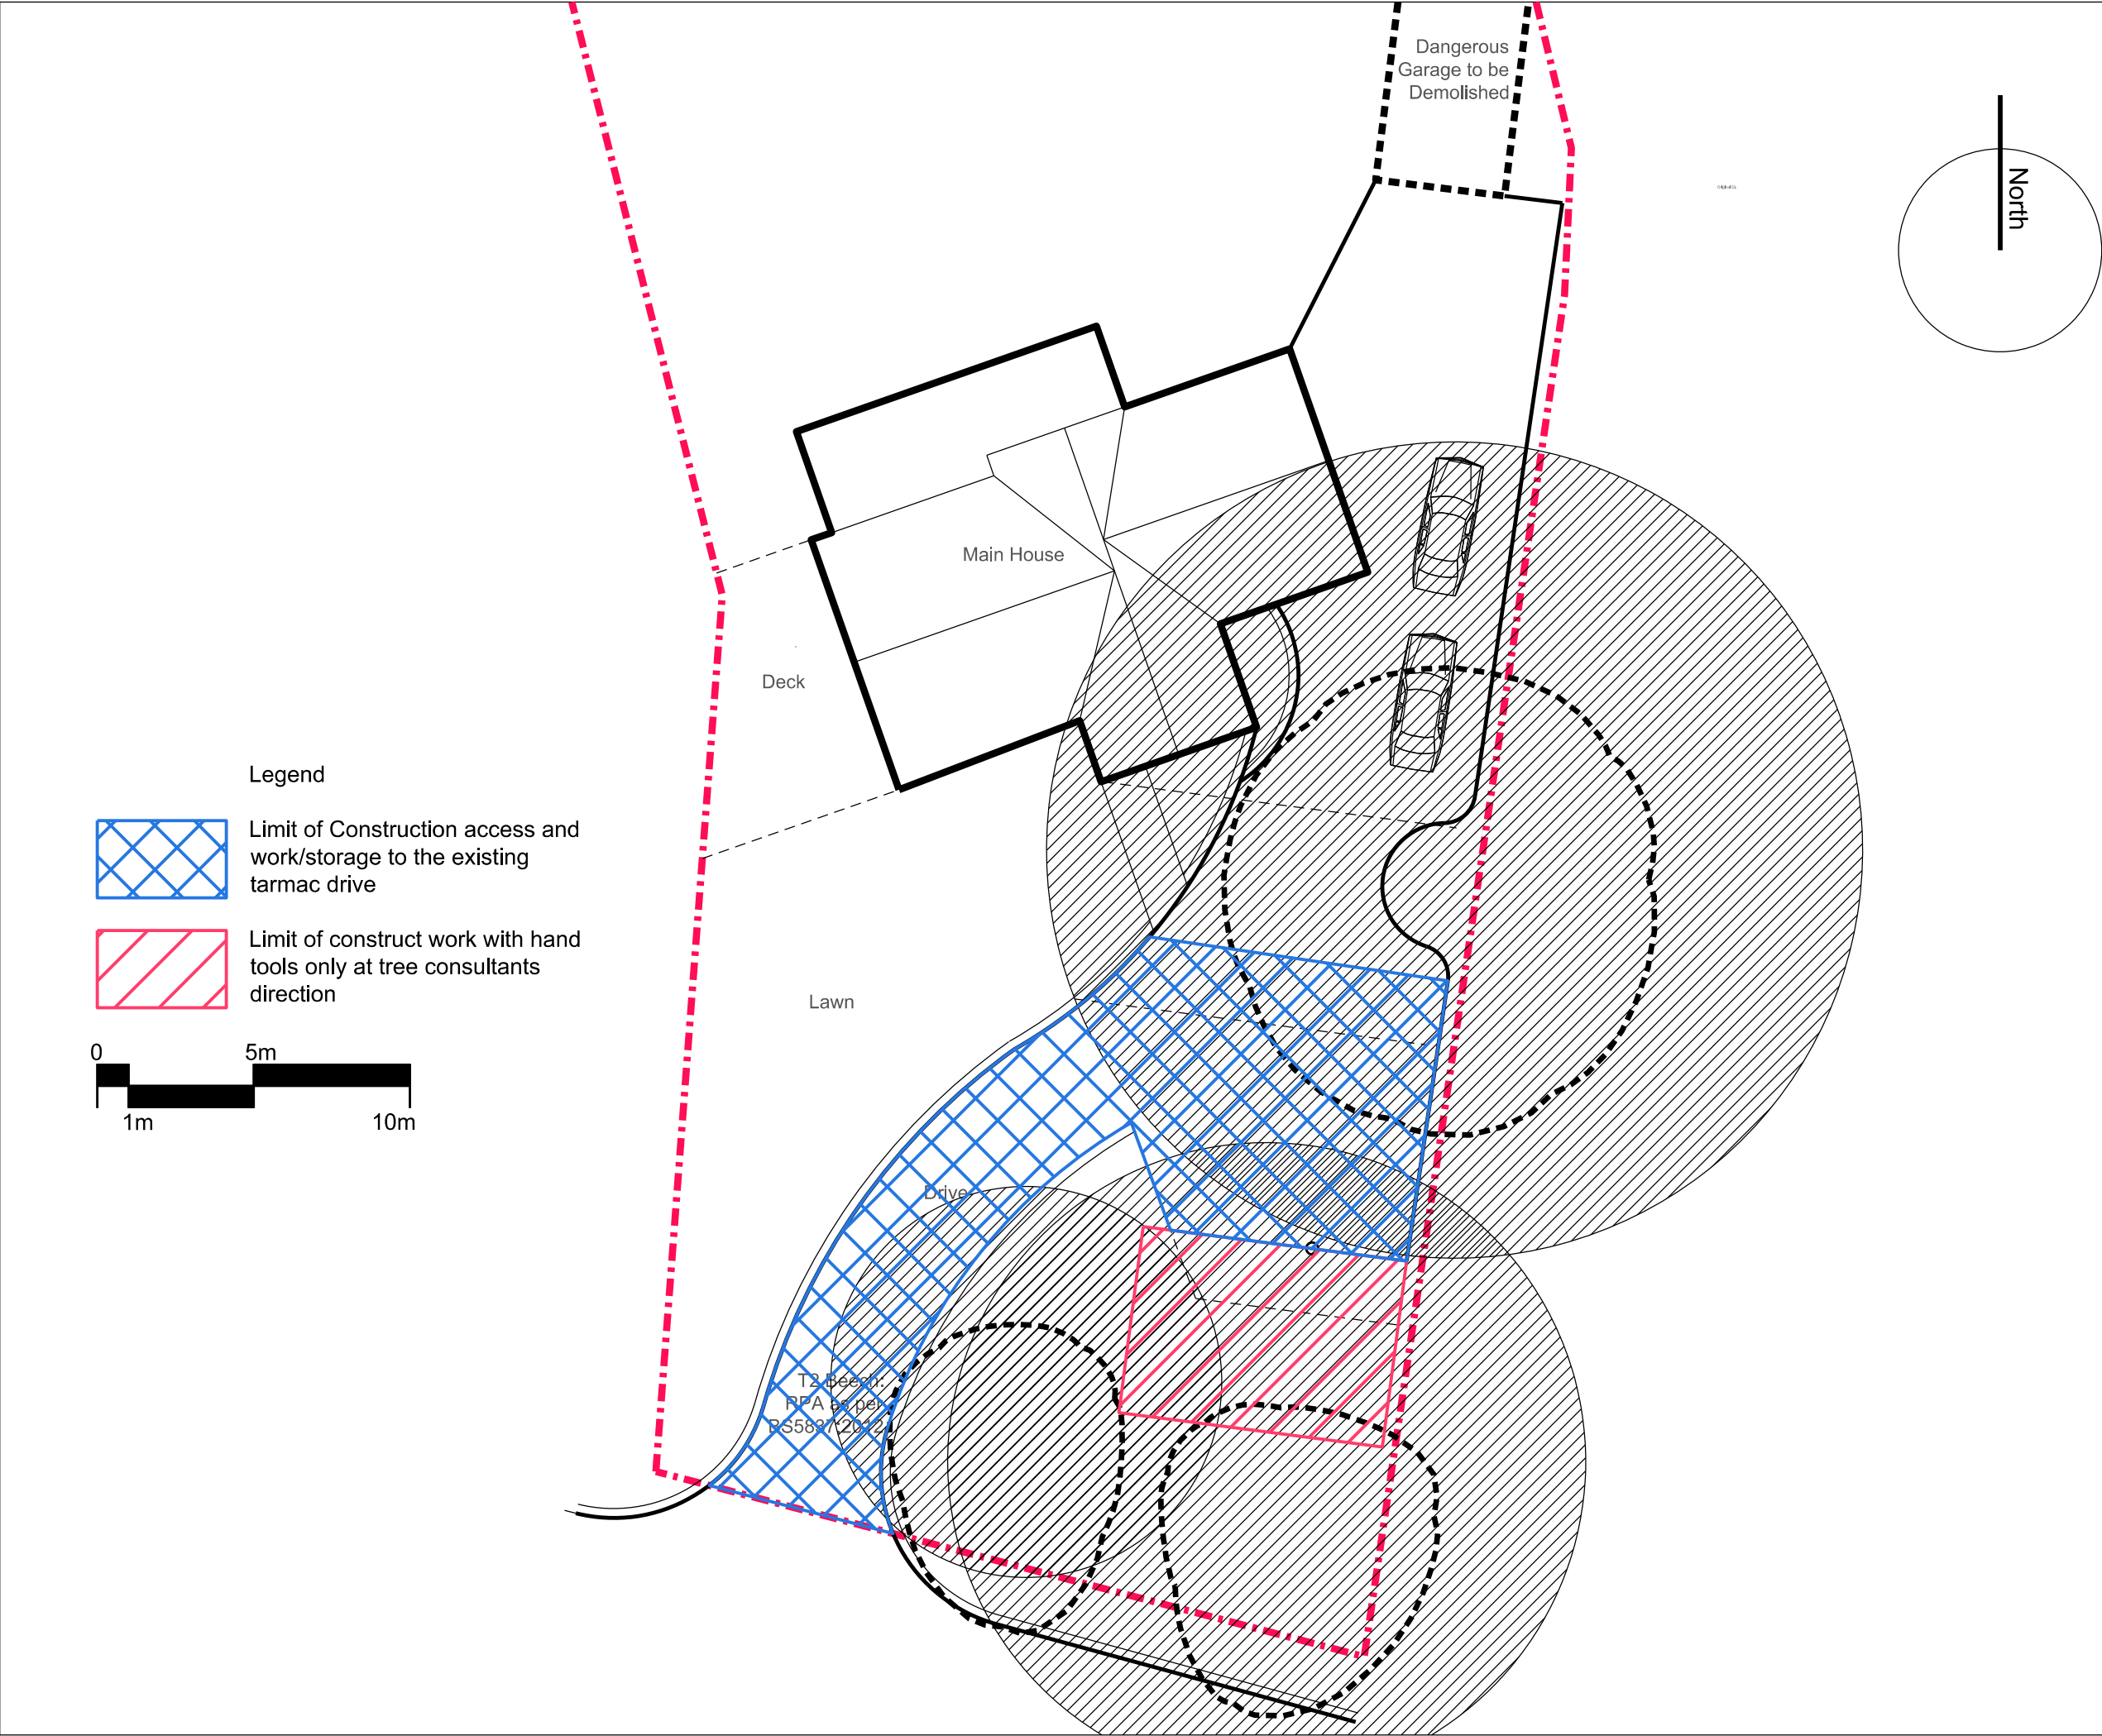

GENERAL NOTES

- 01.
- 02.
- 03.
- 04.
- 05.

REVISIONS

REV	DATE	DESCRIPTION	REV BY	CHK BY
B	27.12.25	Sleeves added to piles.	ATC	ATC
A	22.10.25	RPA's and canopies updated to WRC Tree protection plan 18th September 2025	ATC	ATC

KEY PLAN

CONSULTANT



LEAD CONSULTANT

CLIENT

HOWELL, HIGHWOOD,
LOWDEN HILL,
CHIPPENHAM,
SN15 2BT

ISSUED FOR

Pre-application

PROJECT

Highwood Garage Port

DRAWING TITLE

Contractors Limit of Work

Drawn	ATC	Checked	ATC	Approved	ATC
Date	19.04.25	Sheet Size	A3	Scale	1:200
Drawing No.	003			Rev.	B
CAD File No.			Consultant Project No.		

This drawing, the designs and details shown are the copyright of International Design Group and shall not be copied or reproduced in any form without their written consent.