
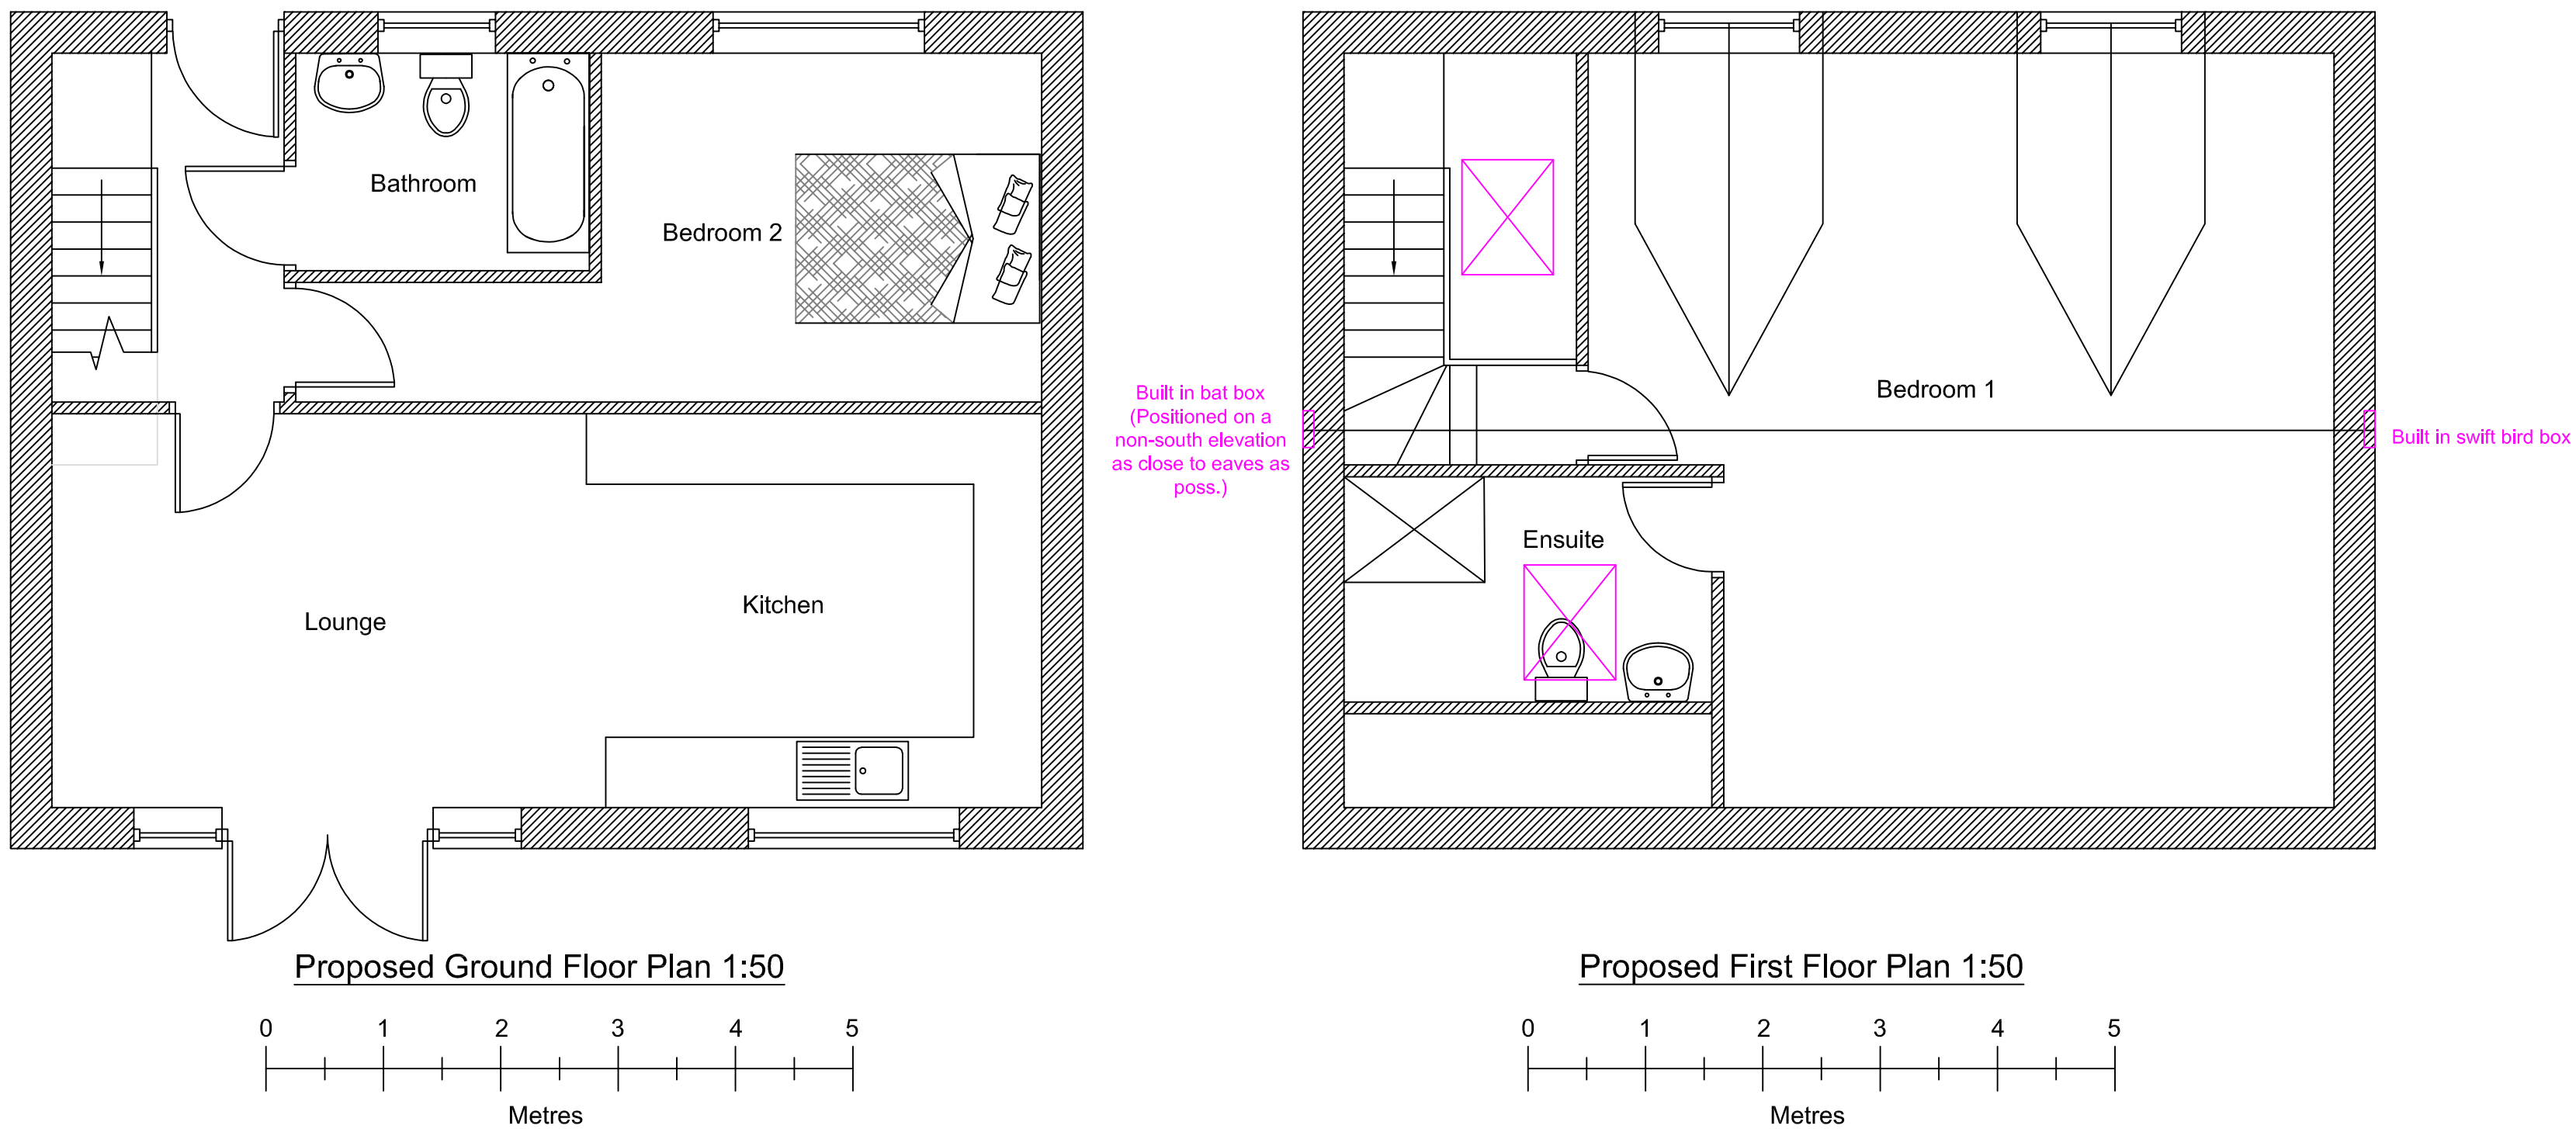


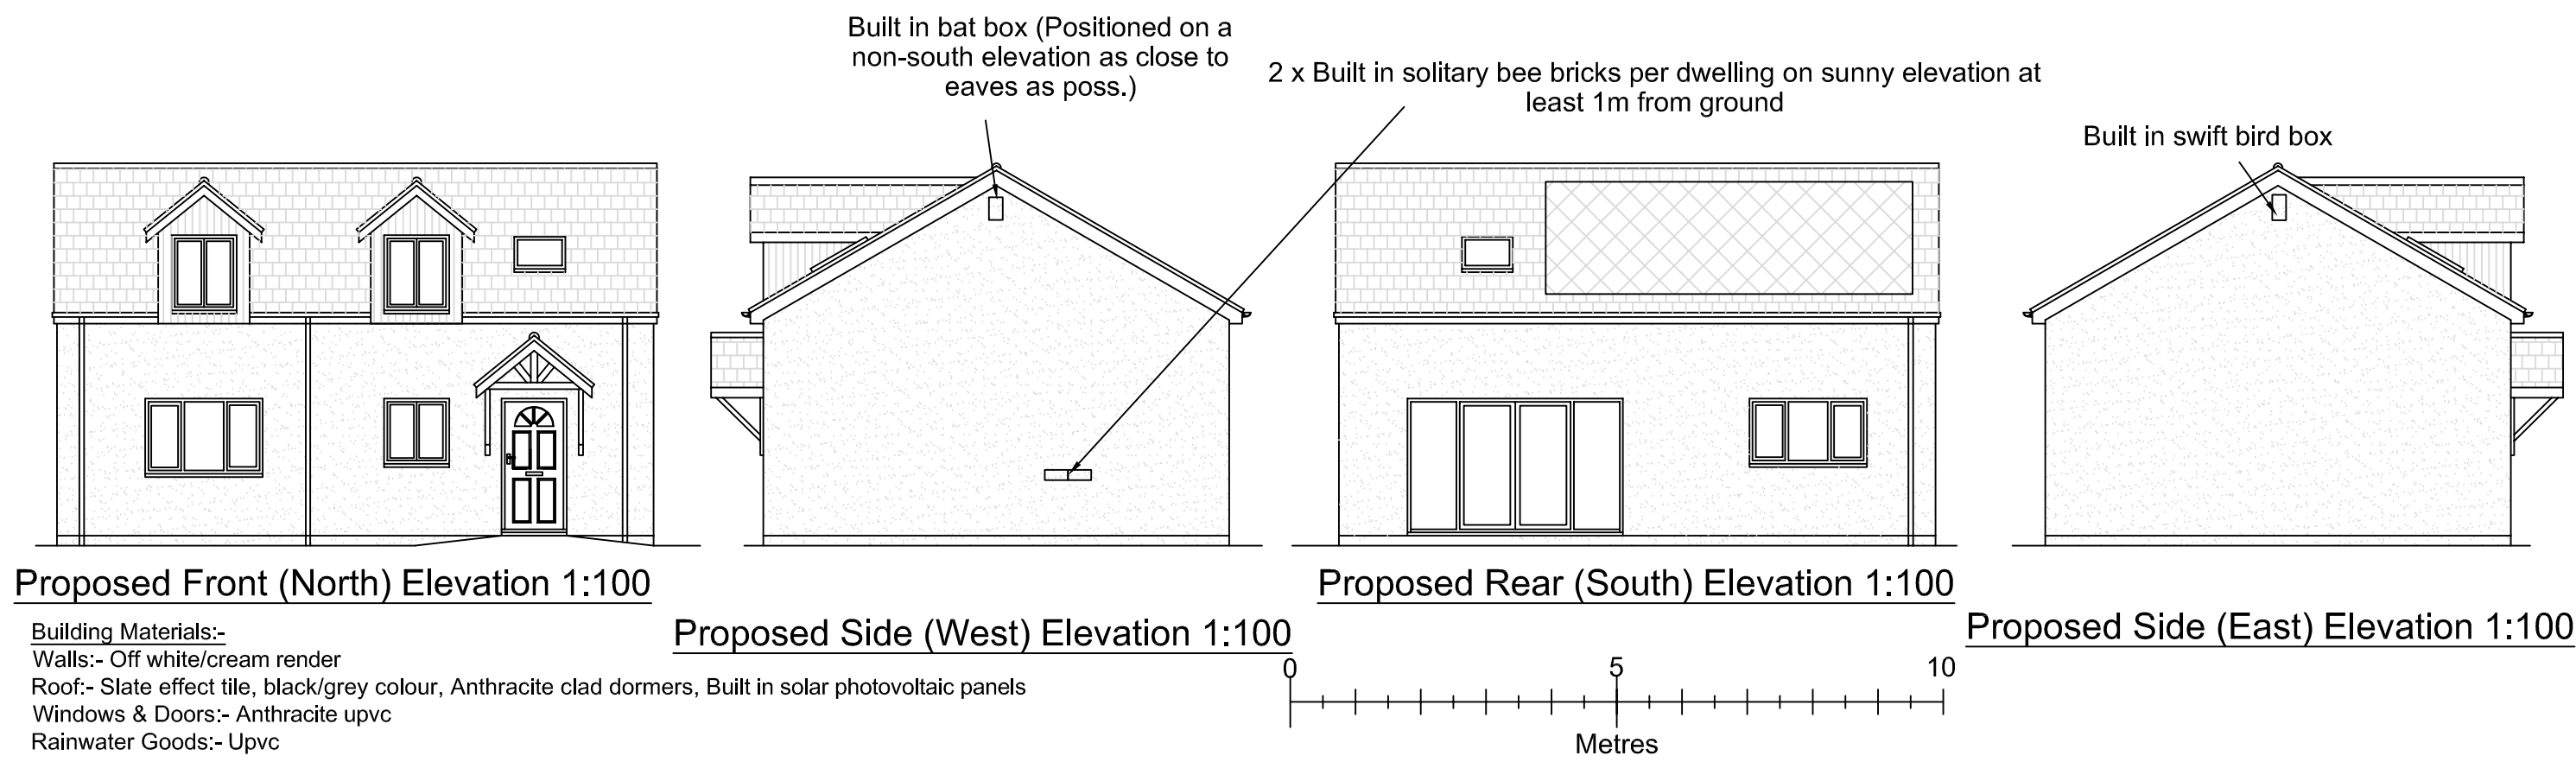

<u>Drawn by</u>	A Harlow & Son 01225 938329	
<u>Proposed New Dwelling for</u> Mr R Abbott at 115 Station Road Westbury Wiltshire BA13 4HN		
A1 Papersize		
<u>Scale</u>	1:100, 1:50	<u>Drawing No AH2025/80</u> Sheet 2 of 2
<u>Date</u>	12th Jan 2026	