



©2020 Cellnex
All rights reserved. No part of this publication may be reproduced, stored in a retrieval system or transmitted in any form or by any means (Electronic, Mechanical, Photocopying, Recording or otherwise), without the prior written consent of the Company.

NOTES

BASED UPON ORDNANCE
SURVEY DIGITAL DATA
WITH THE PERMISSION OF
THE CONTROLLER OF HER
MAJESTY'S STATIONARY
OFFICE, © CROWN
COPYRIGHT. LICENCE NO.
100038864

O.S. LANDRANGER MAP
No. 184

BT SKYLINE No. SP0055				
5		11/08/25	ULC	ULC
4	COM-0021240 LOCATION PLAN	10/06/25	ULC	ULC
3	221338 LOCATION PLAN	23/12/20	TCS	TCS
2	164199 MASTER UPDATE	30/01/15	JF	JW
1	121176 INITIAL ISSUE	04/11/11	SM	
ISS	REVISION	DATE	DRN	APP




CELLNEX UK
R+, 4TH FLOOR, 2 BLA GRAVE STREET, READING, RG1 1AZ
Tel. 020 4526 8553


SITE No **UK-WI-001346**
SALISBURY ATE COMPLEX
SCOTTS LANE
SALISBURY
WILTSHIRE
SP1 3TR

NGR	SU 14438 30201	
OS GRID	414438 130201	
TITLE		
LOCATION PLAN		
SCALE	SEE DRAWING	
DRAWN	SM	28/10/11
APPROVED	ULC	11/08/25

DRG No.	Sheet 1 of 1	Rev
JK-WI-001346-00-004-ML005		5

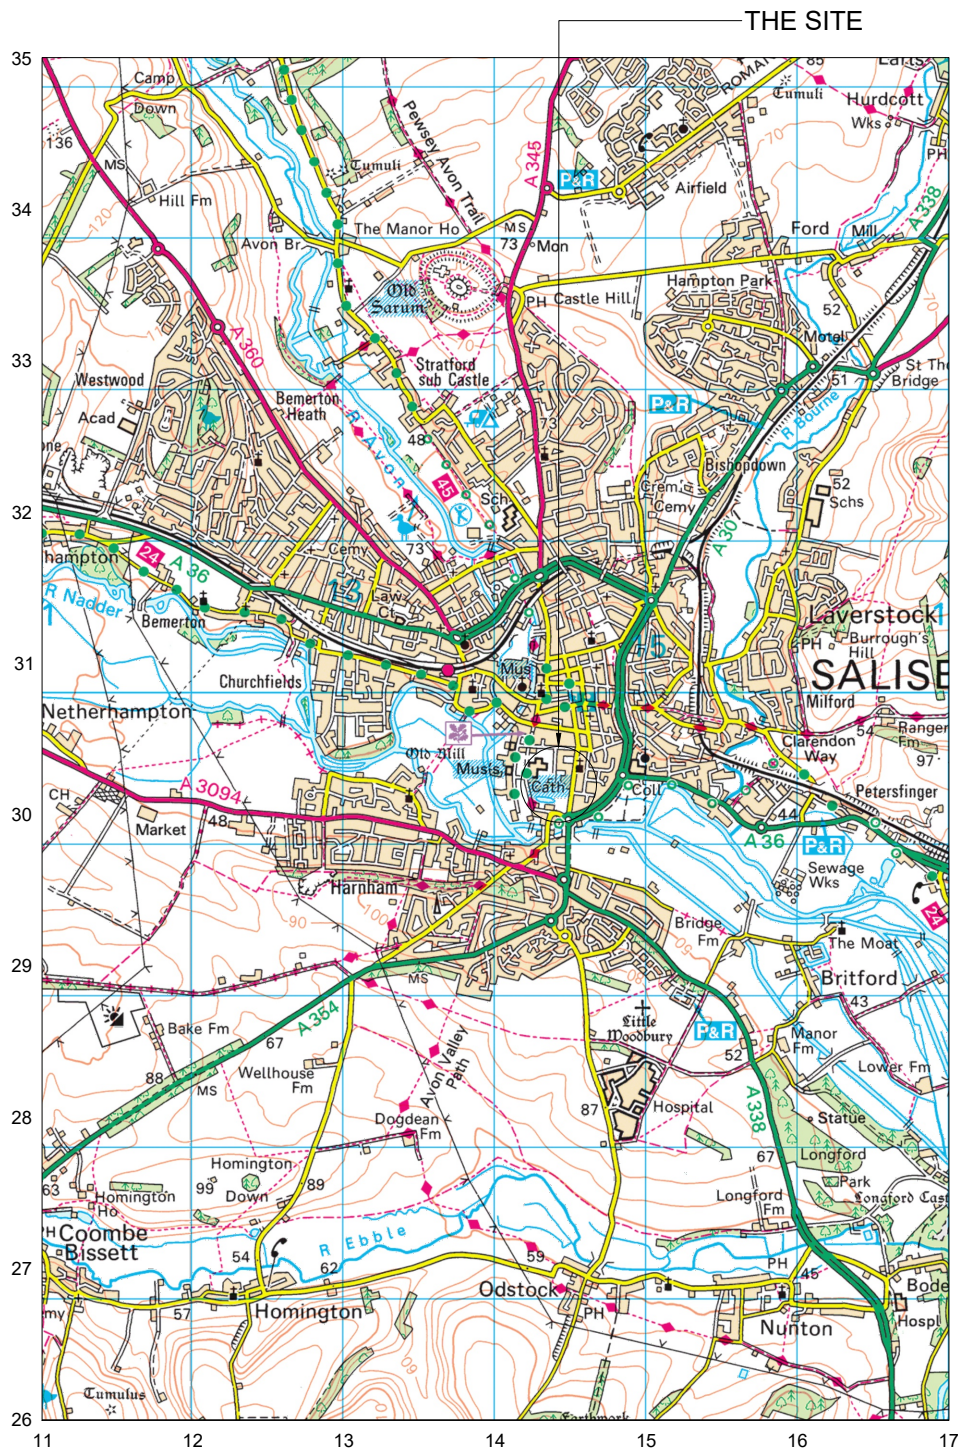

LOCATION PLAN
SCALE 1:50,000

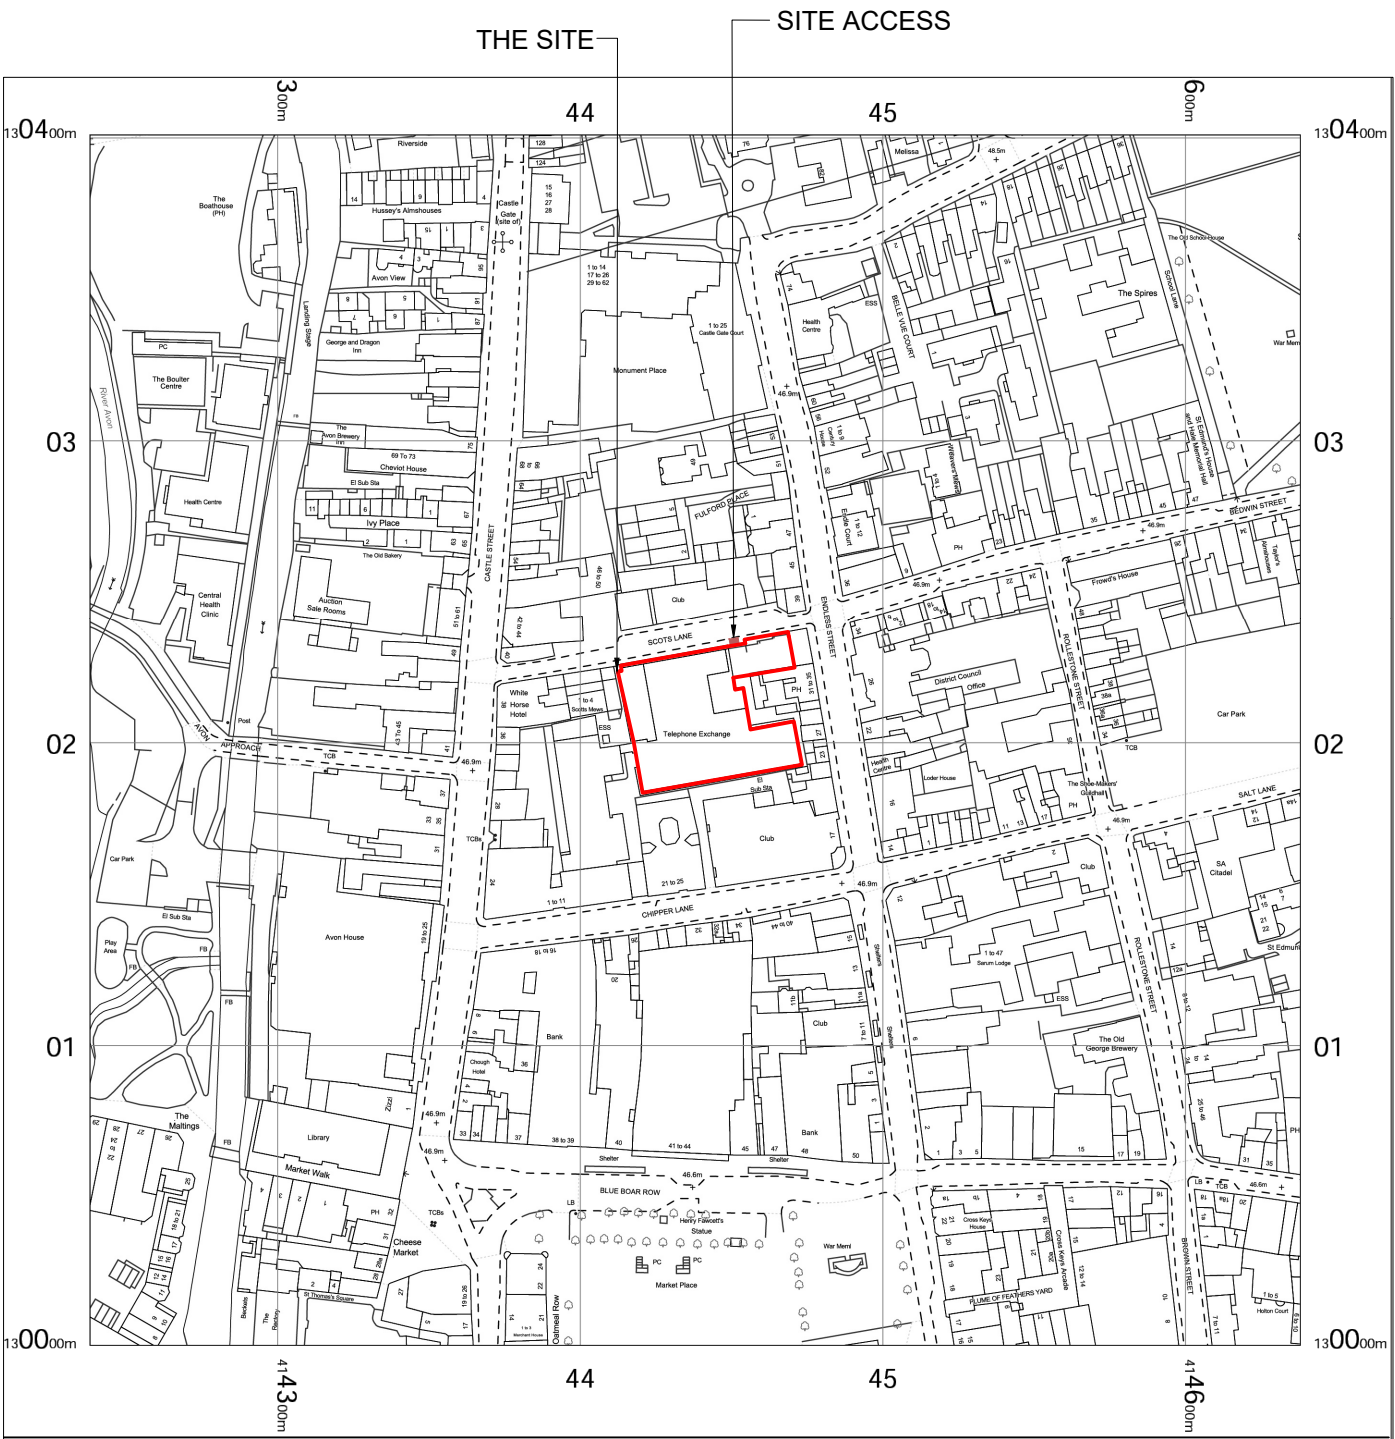

LOCATION PLAN
SCALE 1:2500

