



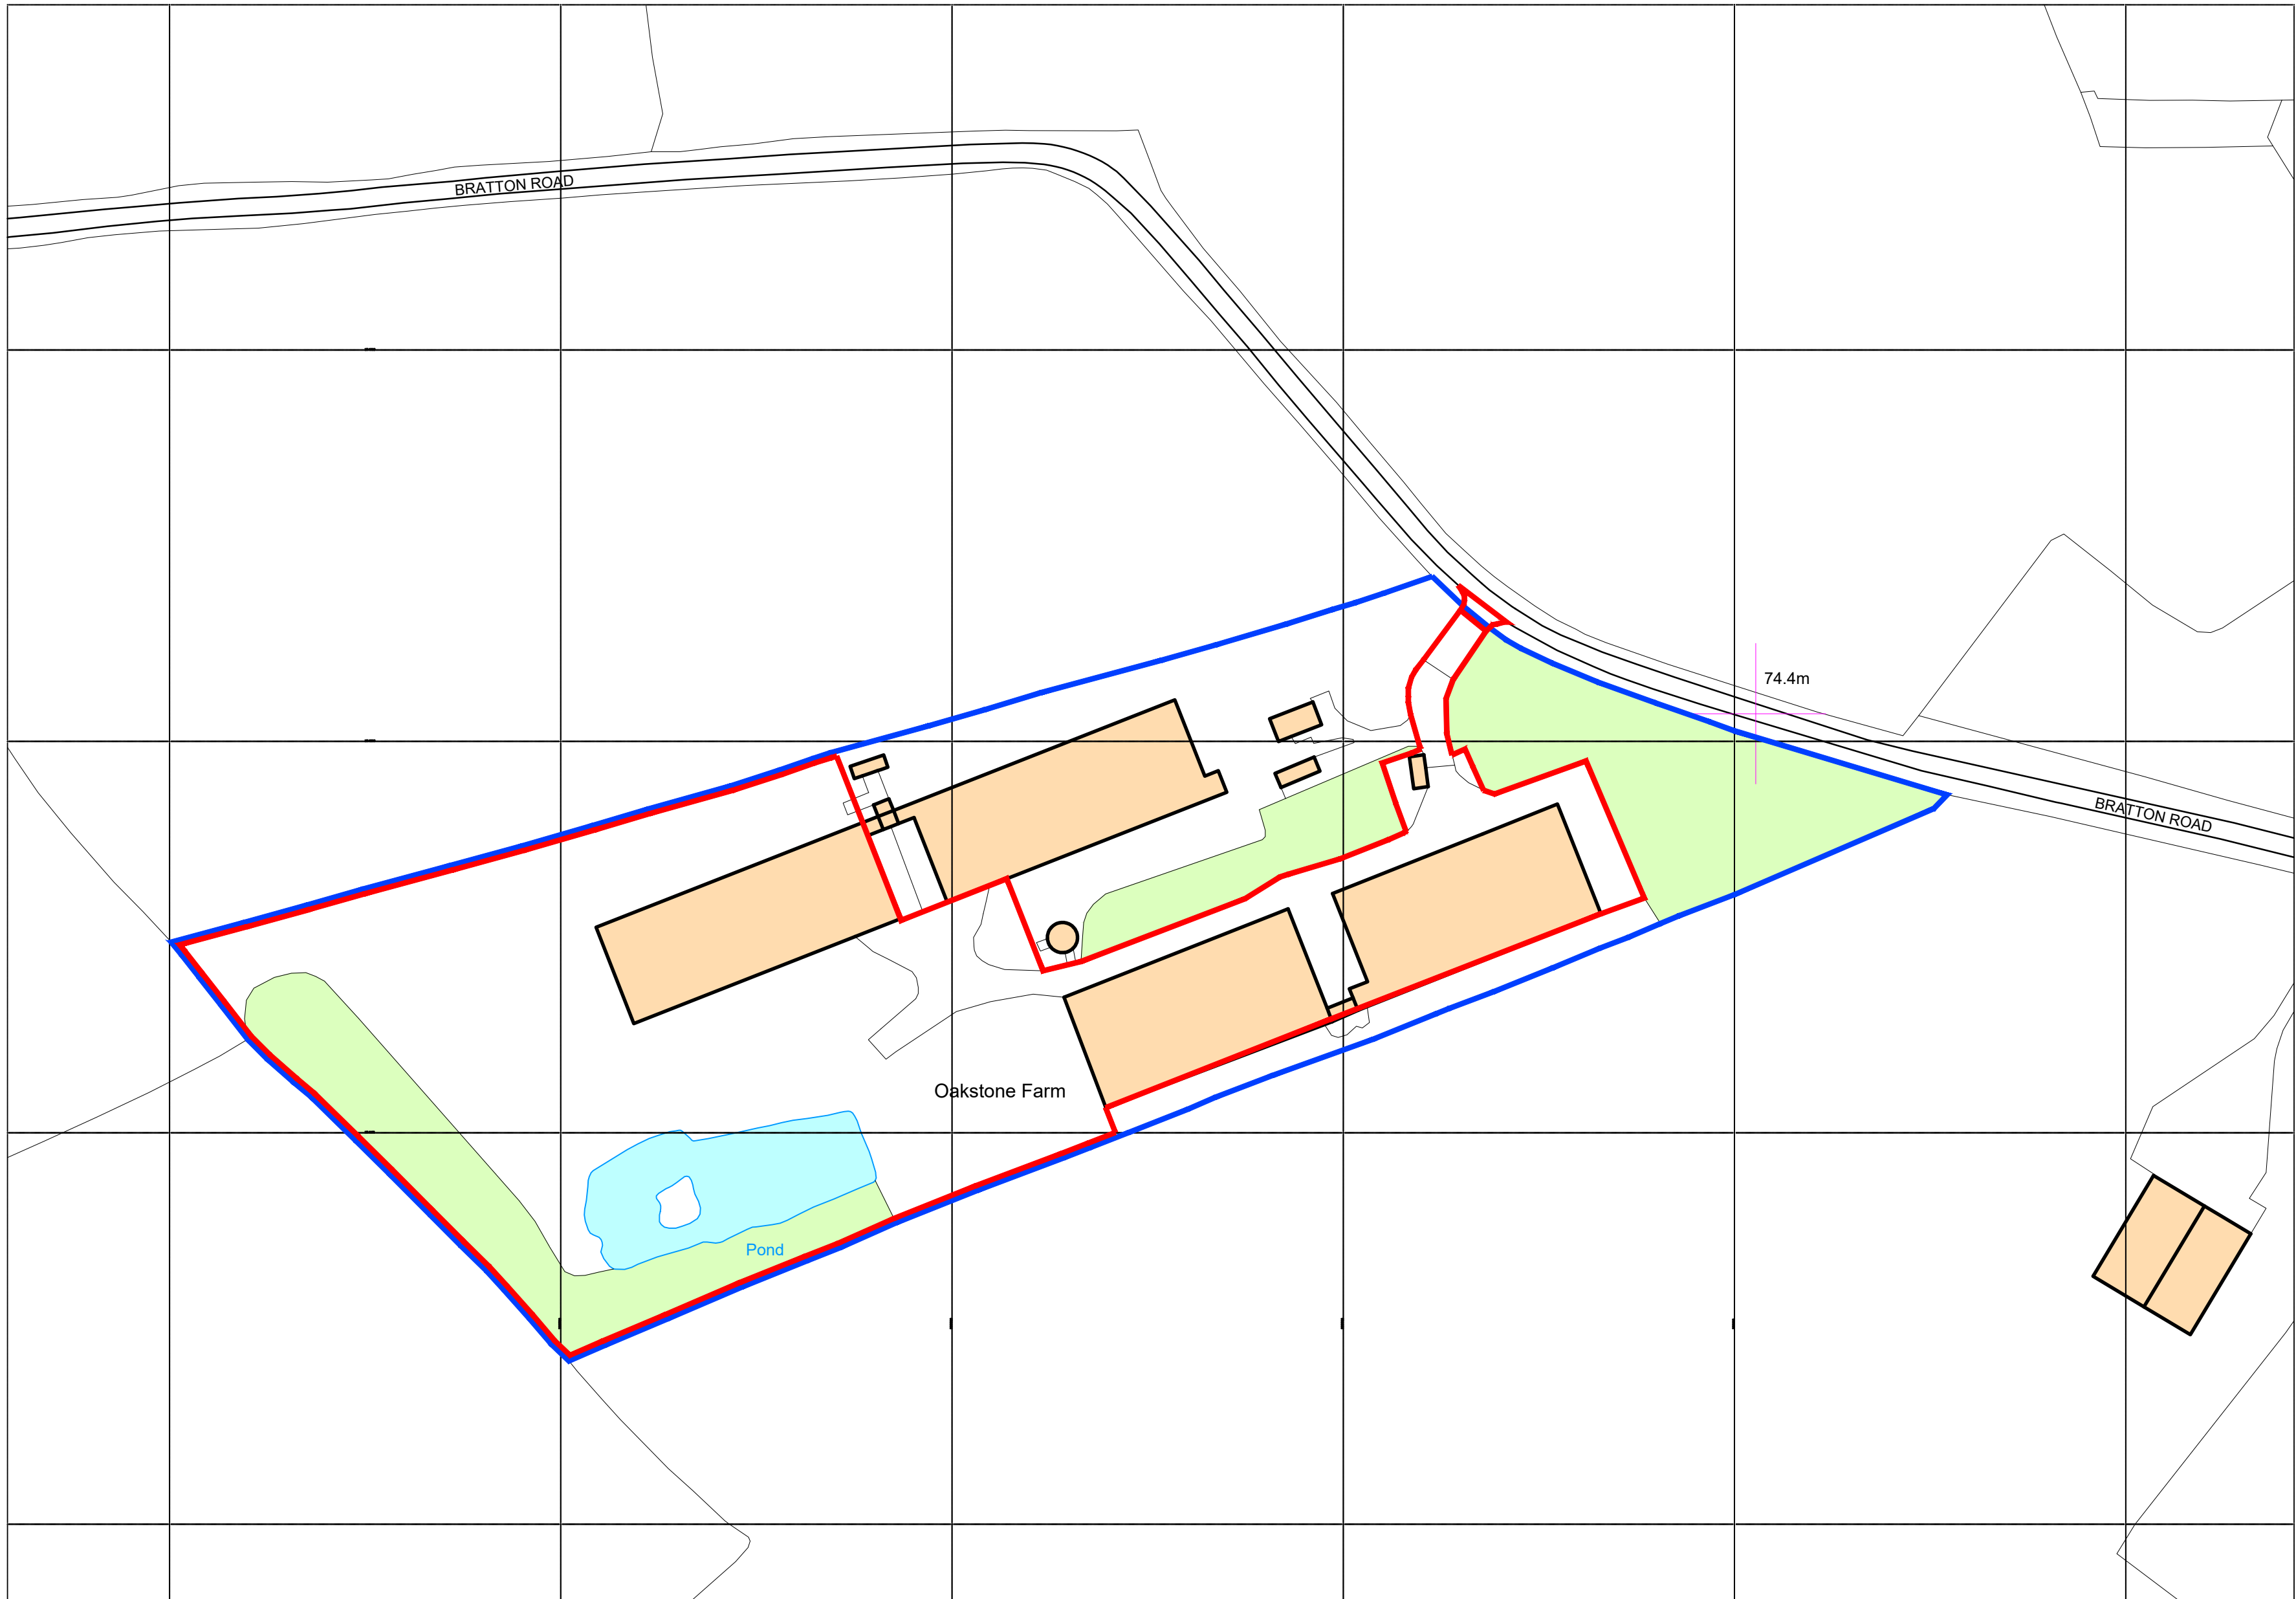

Ordnance Survey, (c) Crown Copyright 2025. All rights reserved. Licence number 100022432


LOCATION PLAN

Scale 1:1250

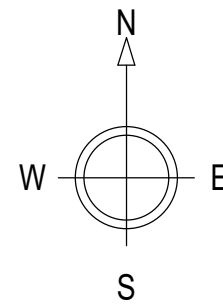

NOTES:

1. Use written dimensions only. All dimensions to be checked on site and any discrepancies reported to ACORUS immediately. If in doubt ask.
 2. Where relevant, significant hazards have been identified on the drawing. Hazards which should be obvious to a competent contractor or unforeseeable have not been identified.
 3. This drawing is confidential and remains the exclusive property of ACORUS.
 4. Ordnance Survey Paper Map Copying Licence Number: 100039456.
- © ACORUS Rural Property Services Ltd.

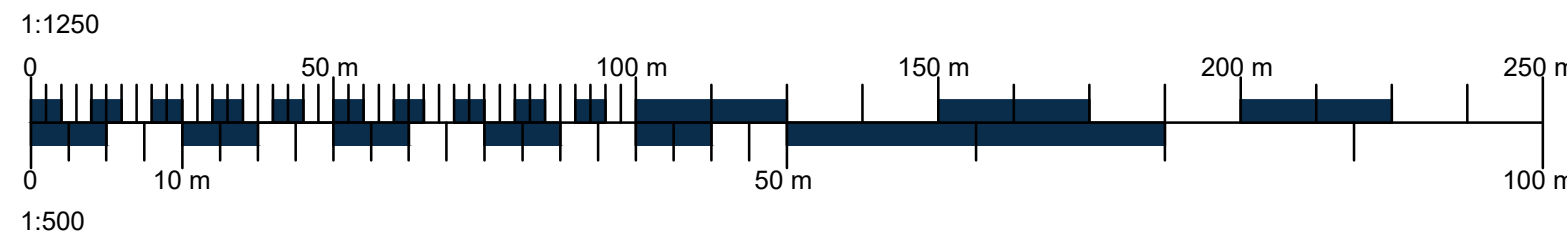

- Ownership Boundary
- Site Boundary

Rev.	Date.	Amendment.	Dwn	Chk
Rev.	Date.	Amendment.	Drawn	Checked
PROJECT				
Mr R Lanning Oakstone Farm, Bratton Road, West Ashton Trowbridge, Wiltshire BA14 6AX				
TITLE				
New welfare unit, biomass building and storage, DoC Location Plan				
SCALE				
AS SHOWN	@A1	JAN 26	JT	JW
JOB & DRAWING NO.			REVISION	
JW/2668/0126			- 200_01	



acorus

Planning. Design. Property.

acorus.co.uk

PLANNING ISSUE