



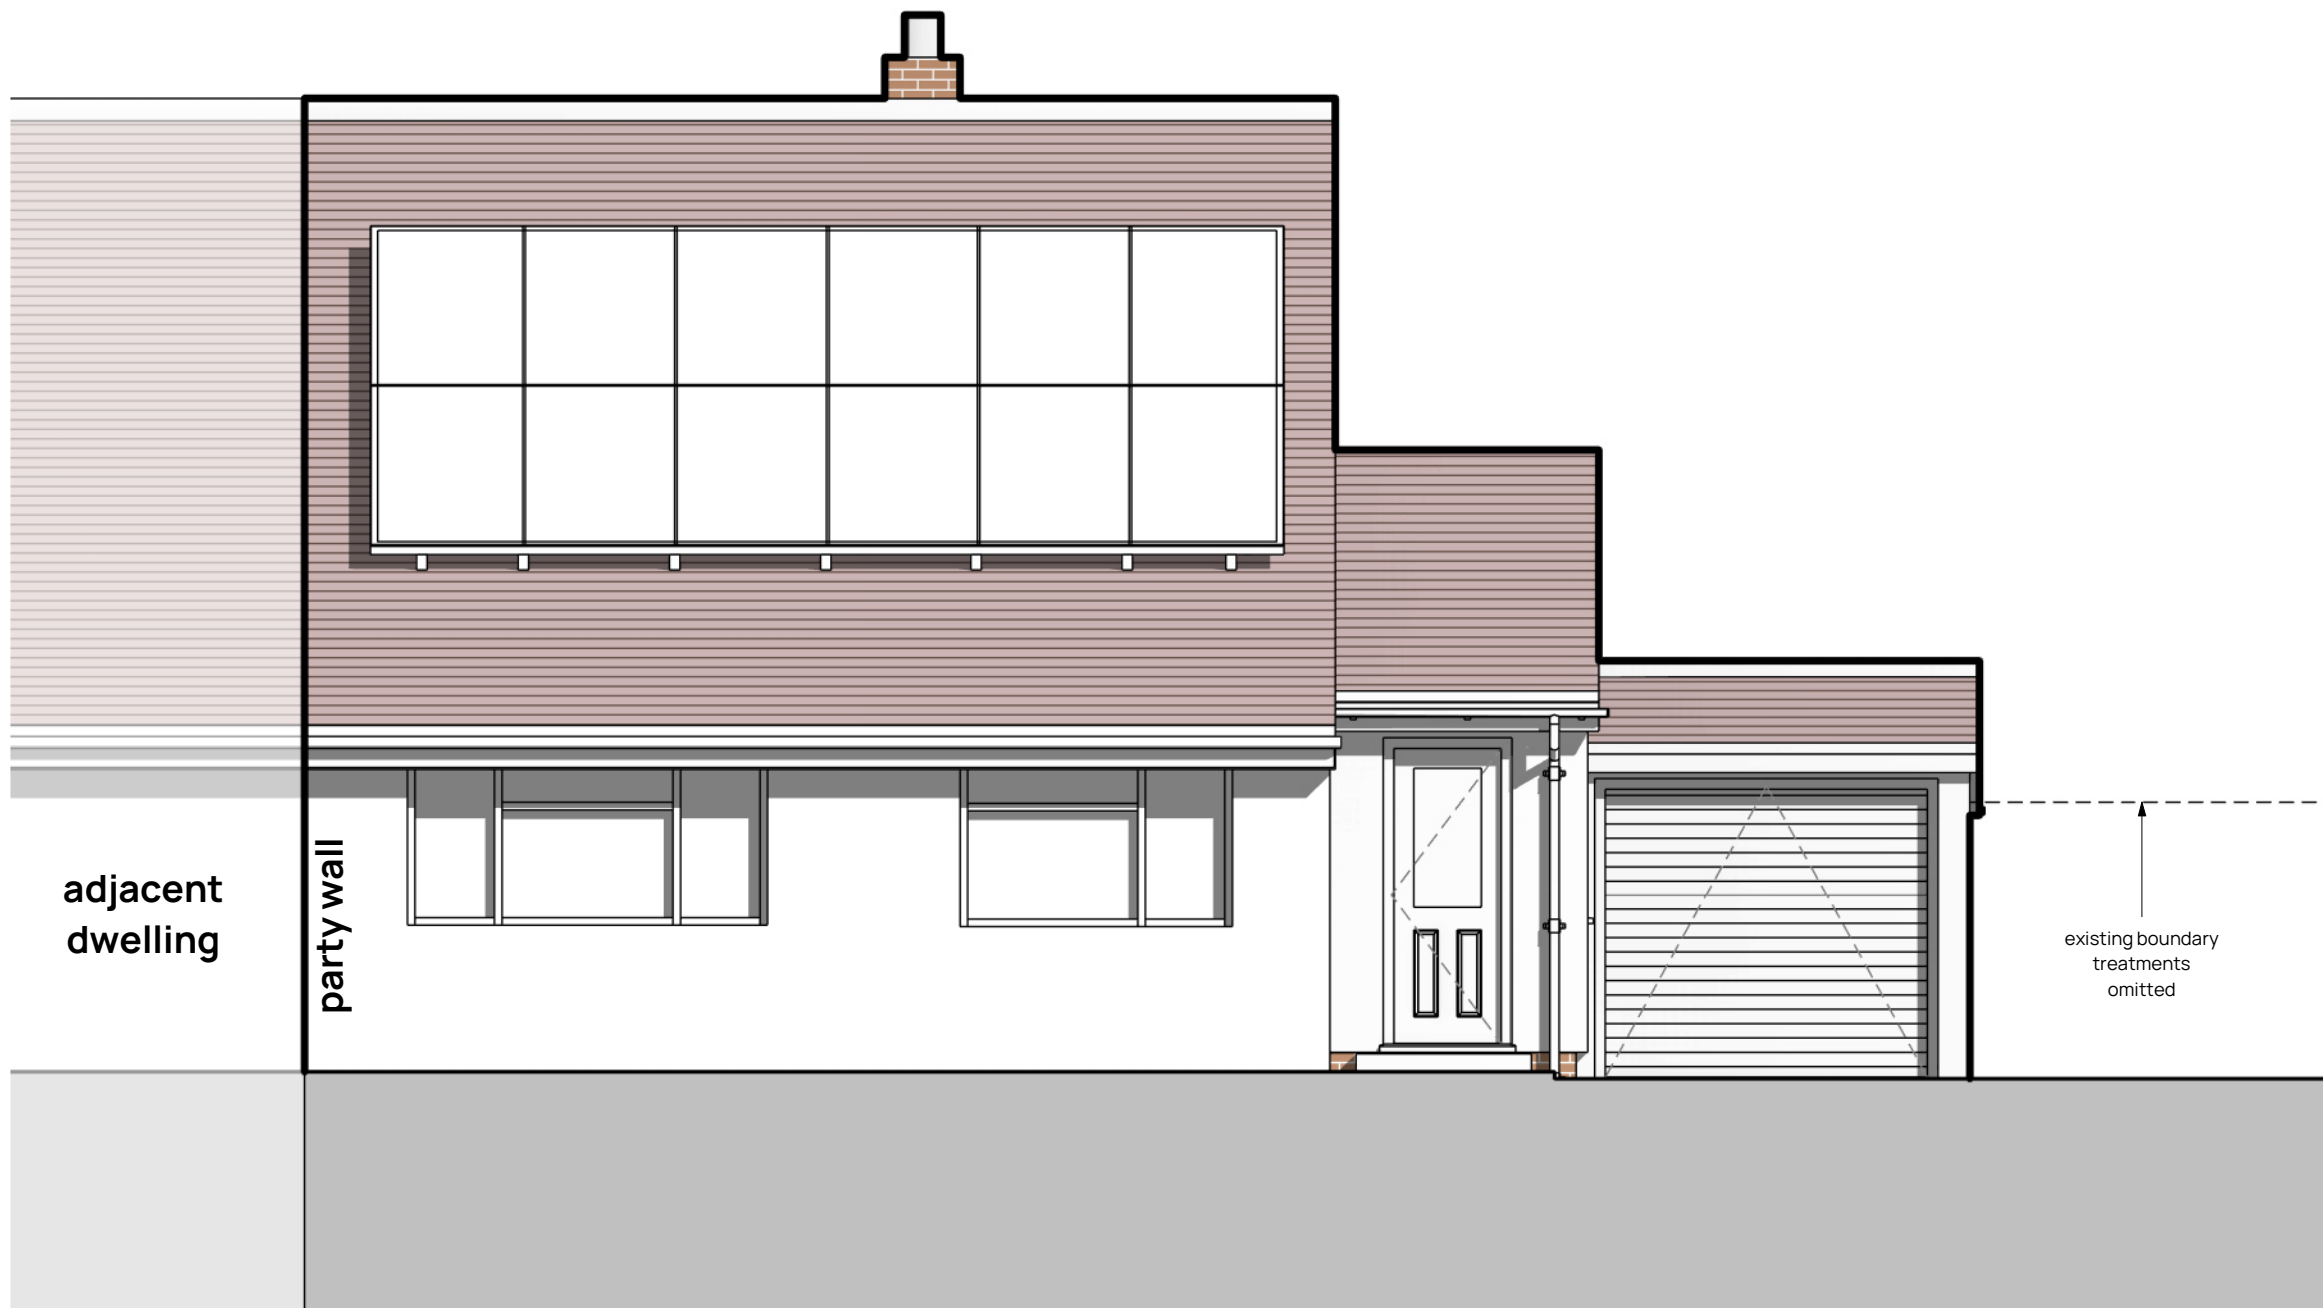

1 PROPOSED SOUTH (FRONT) ELEVATION
1:50

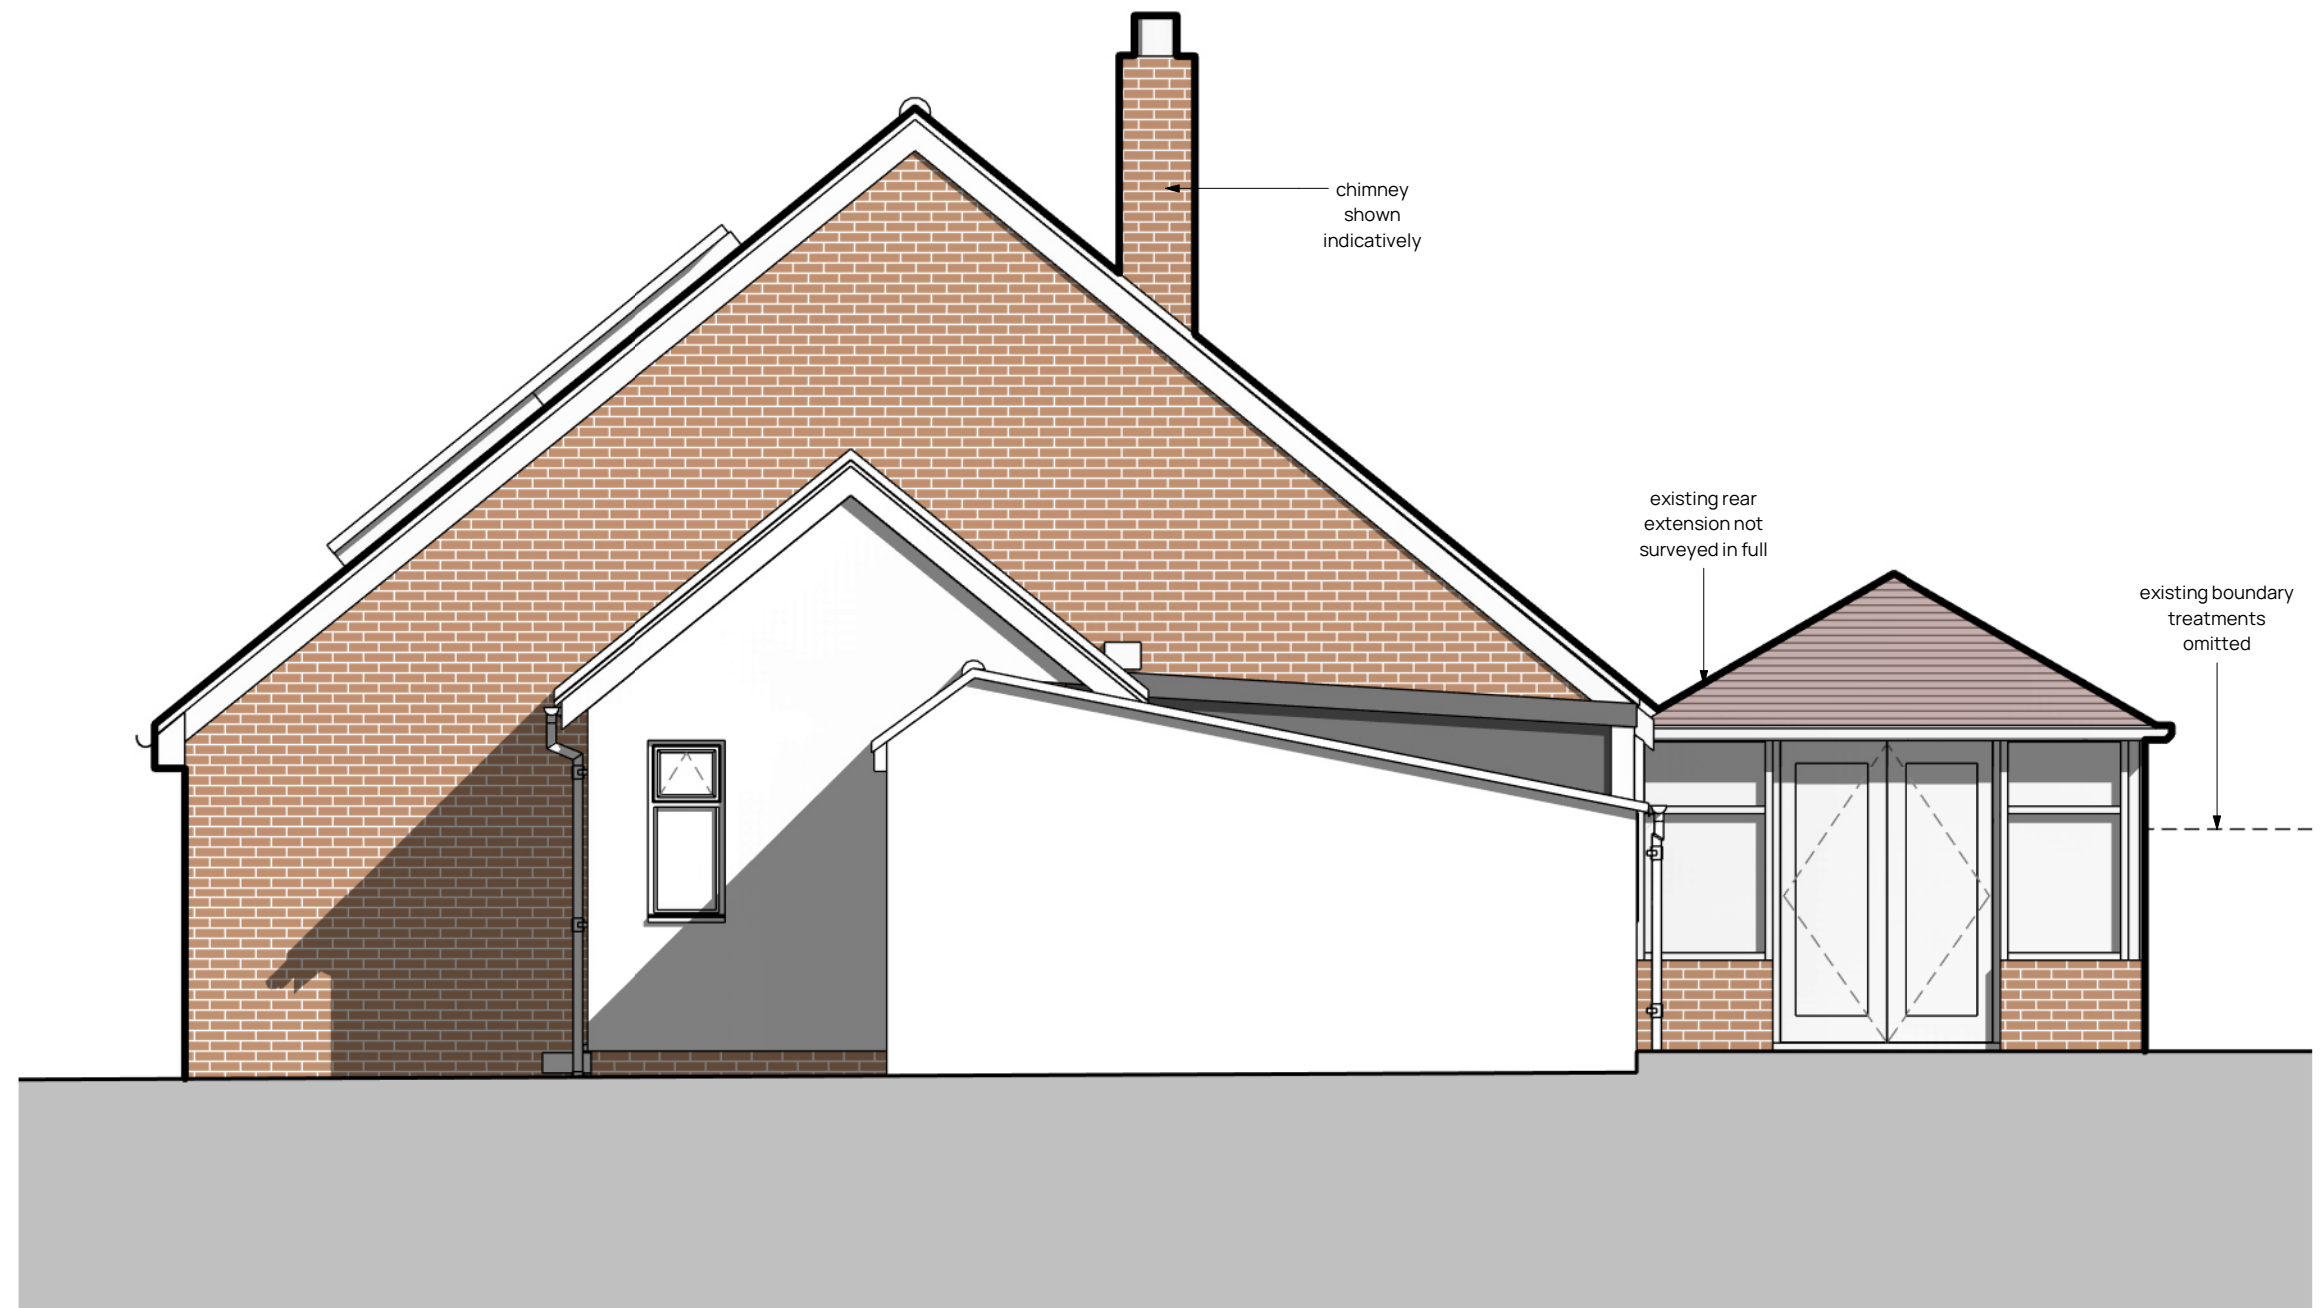

2 PROPOSED EAST (SIDE) ELEVATION
1:50



3 PROPOSED NORTH (REAR) ELEVATION
1:50

1:50
@ A1 0 5m

Responsibility is not accepted for errors made by others in scaling from this drawing.
All construction information should be taken from figured dimensions only.

ST	POS	19/05/2020	PLANNING
STATUS	REV	DATE	DESCRIPTION
CLIENT			
Mike and Gill Grout			
REVISOR			
LC			
CHECKED BY			
WBJ			

LXW
architects.
lxwarchitects.co.uk

PROJECT
Lordsmead
ADDRESS
26 Lordsmead Road, Mere, Wiltshire, BA12 6BZ.

DRAWING TITLE
PROPOSED ELEVATIONS

DRAWING PURPOSE
PLANNING

SCALE
1:50@A1

SUITABILITY STATUS
PL: Authorized and accepted

PROJECT ORIGINATOR VOLUME LEVEL TYPE ROLE NUMBER
P2525-LXW-ZZ-XX-DR-A-104

REVISION
P05