
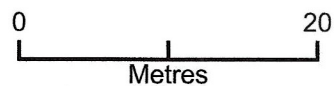


Greenacre_SN10 4QU

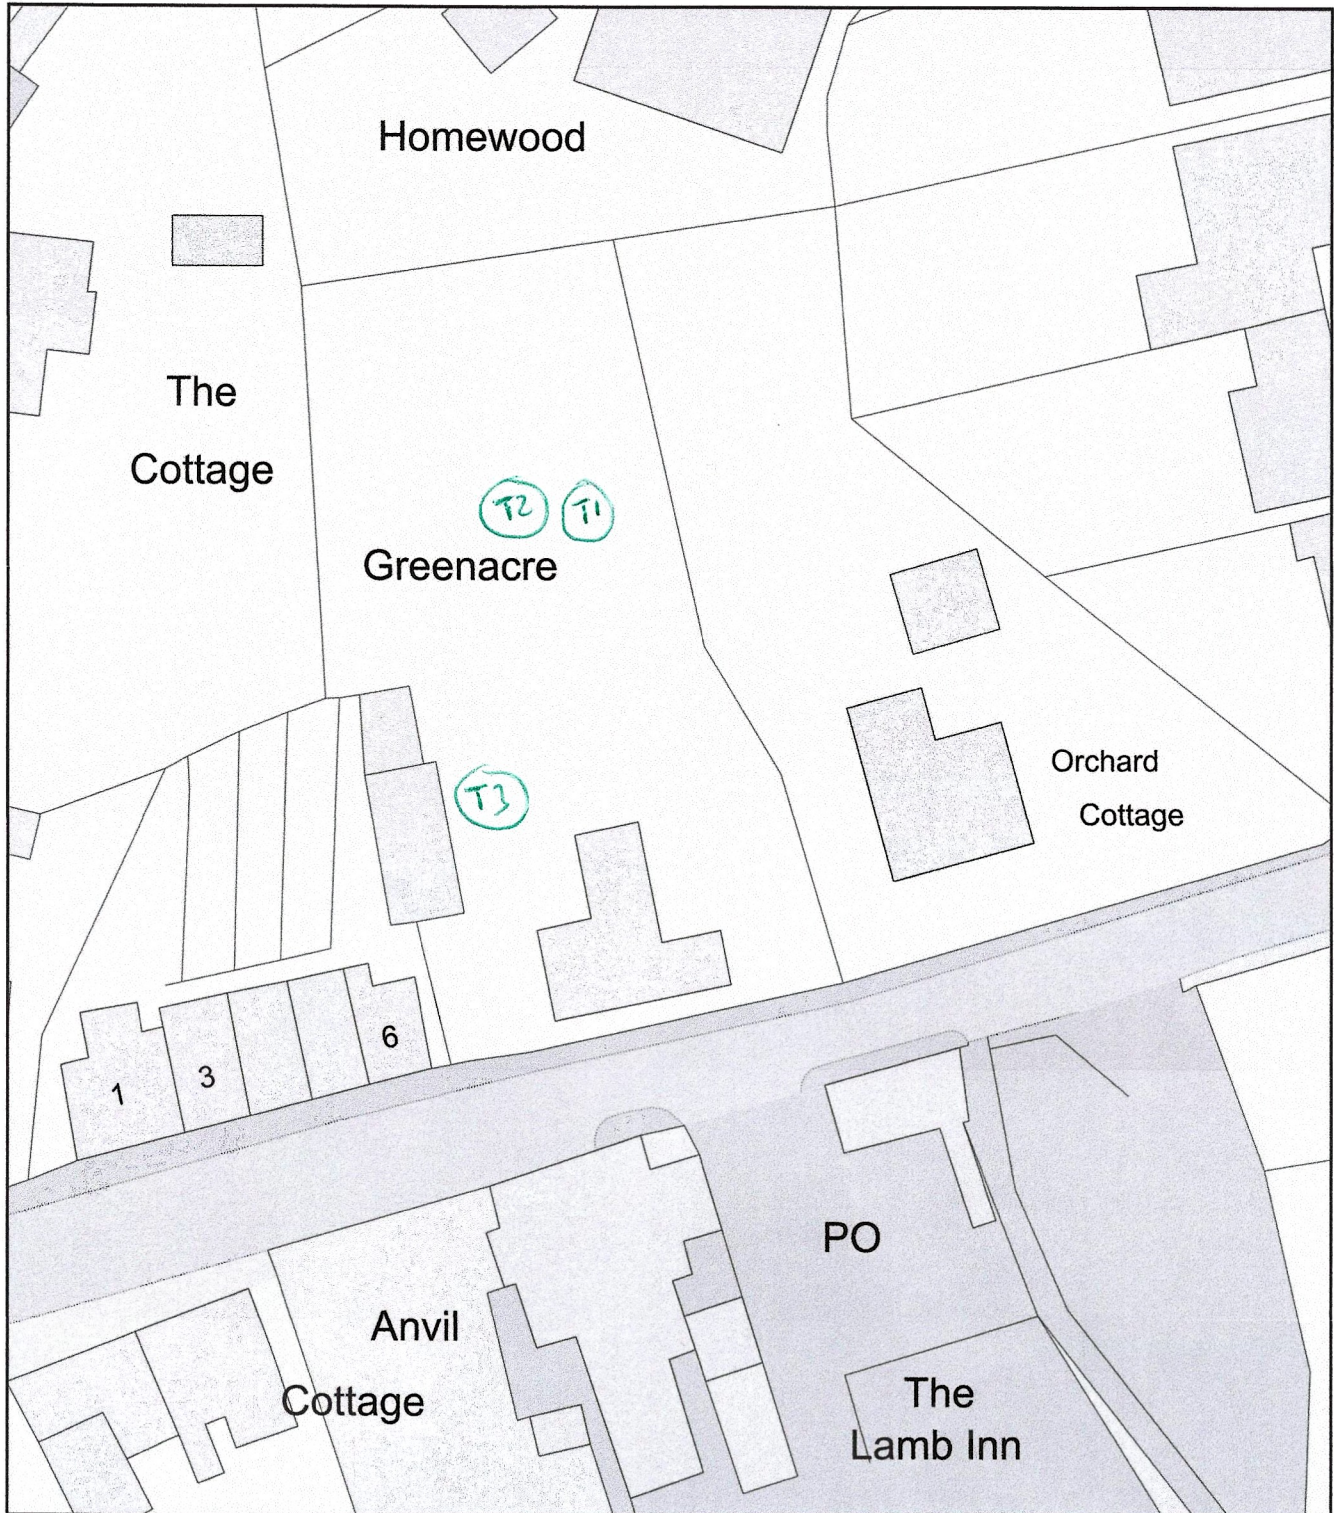

Plan Produced for: Green Farm Tree Care

Date Produced: 05 Jan 2026

Plan Reference Number: TQRQM26005085754270

Scale: 1:500 @ A4