


11 The Street_SN11 8XP

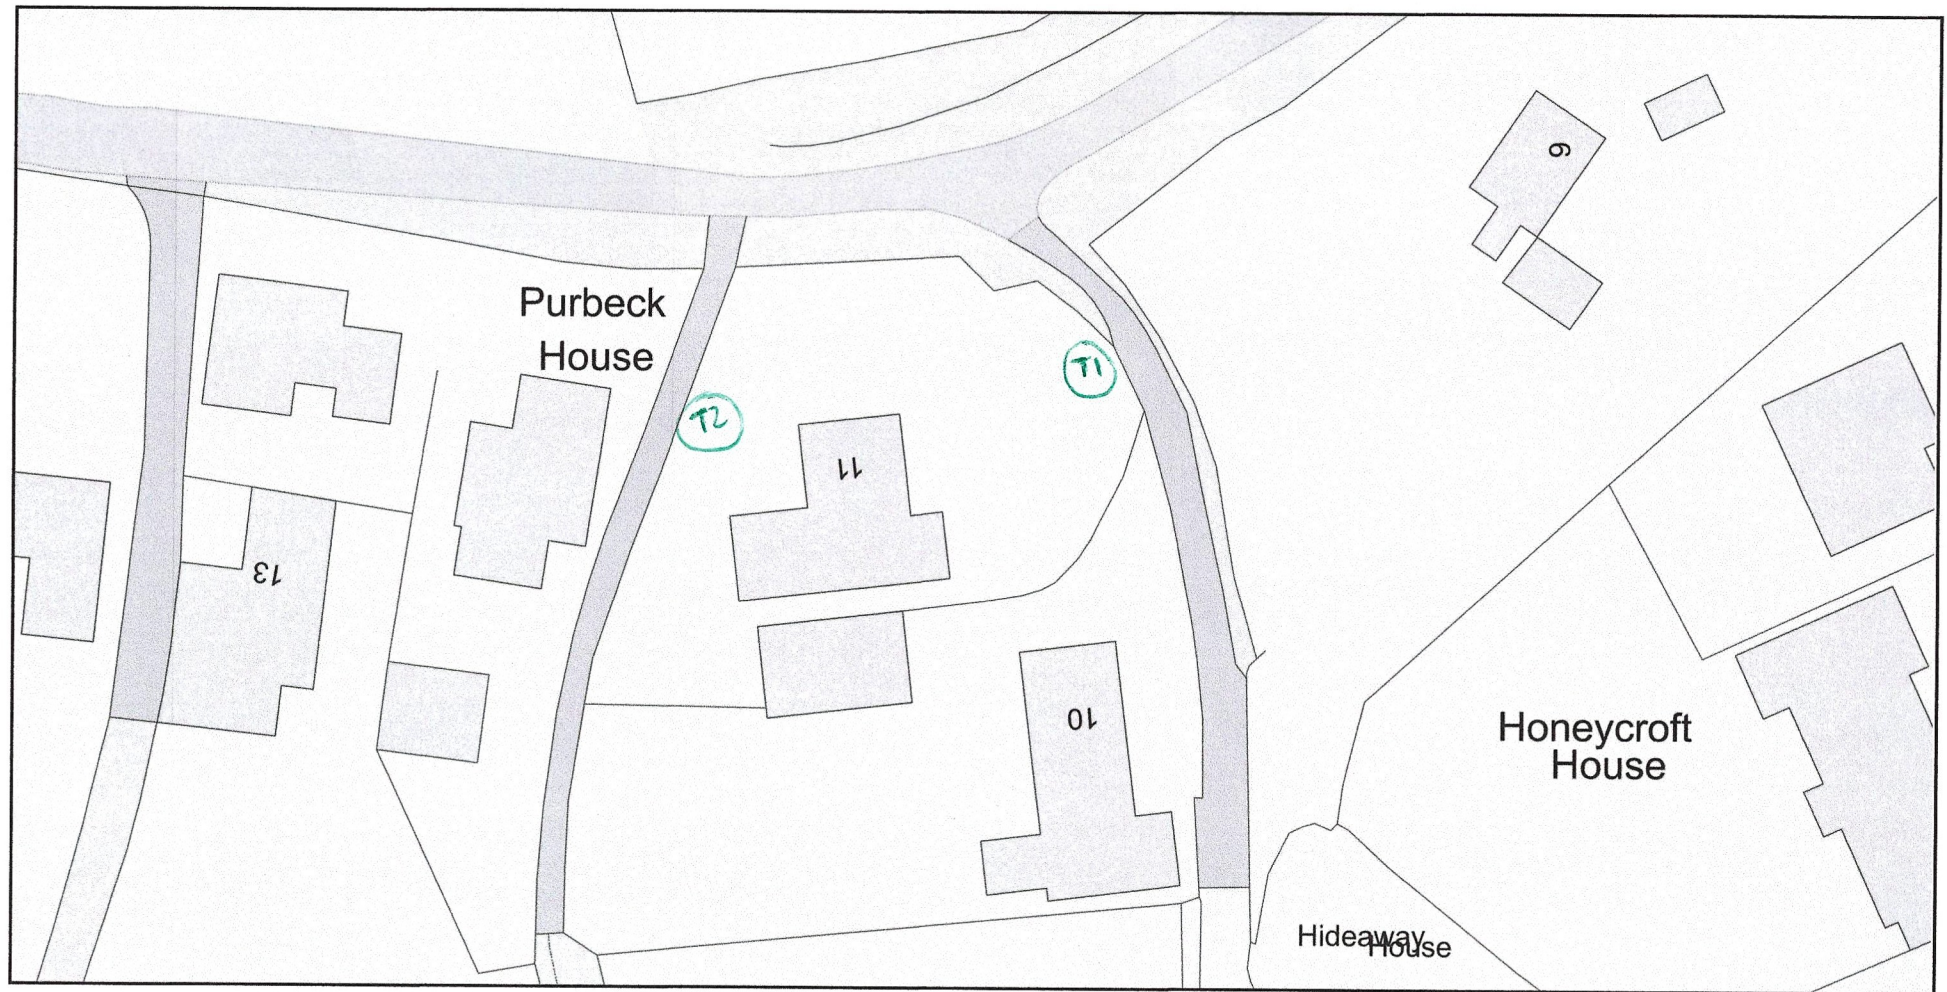

0 20
Metres



Plan Produced for: Green Farm Tree Care

Date Produced: 24 Oct 2025

Plan Reference Number: TQRQM25297145736860

Scale: 1:500 @ A4

© Crown copyright and database rights 2025 OS 100042766

