



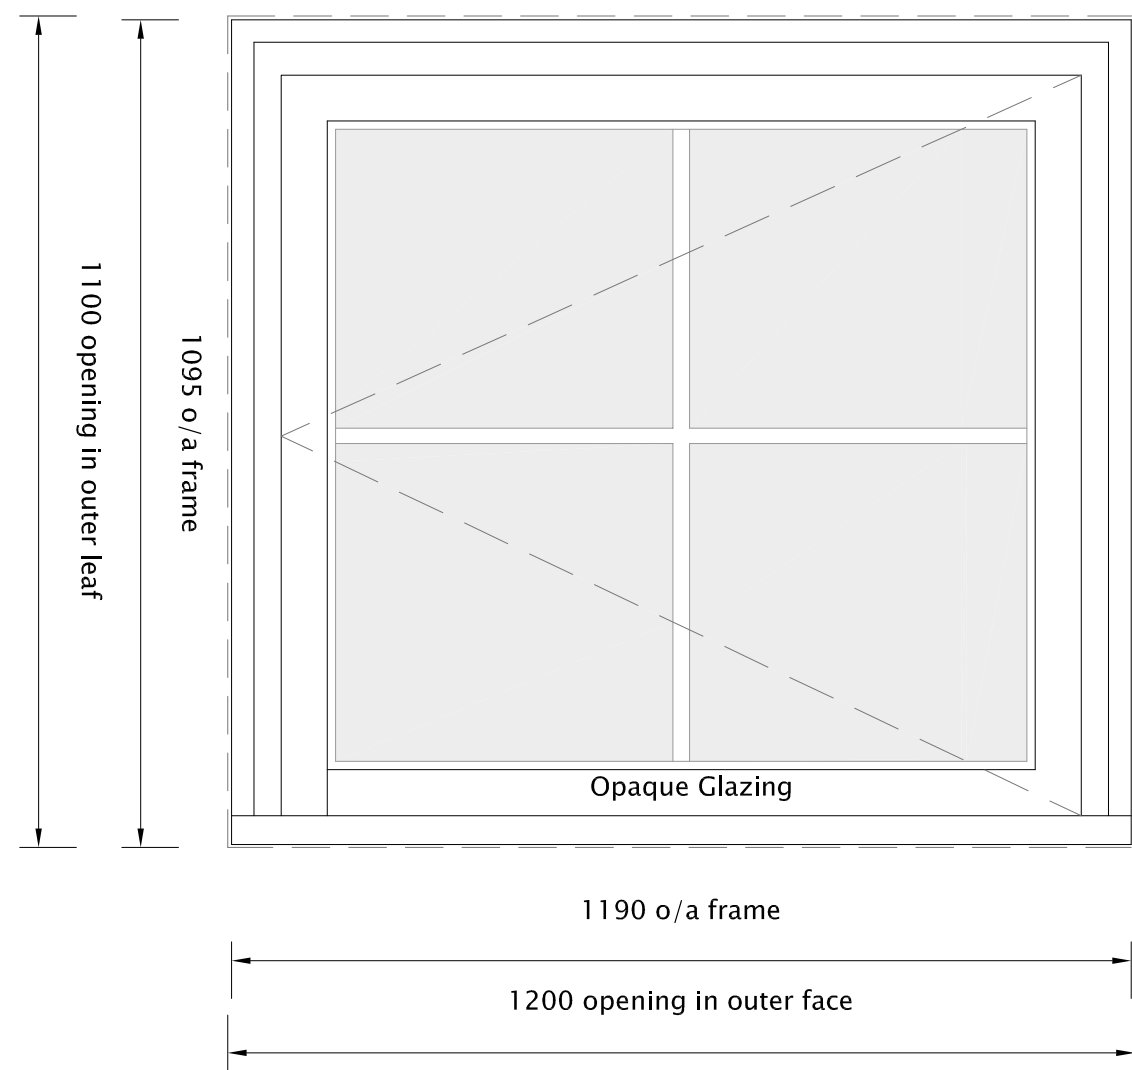

ELEVATION 1:10

Existing stone window surround retained


To fit existing opening

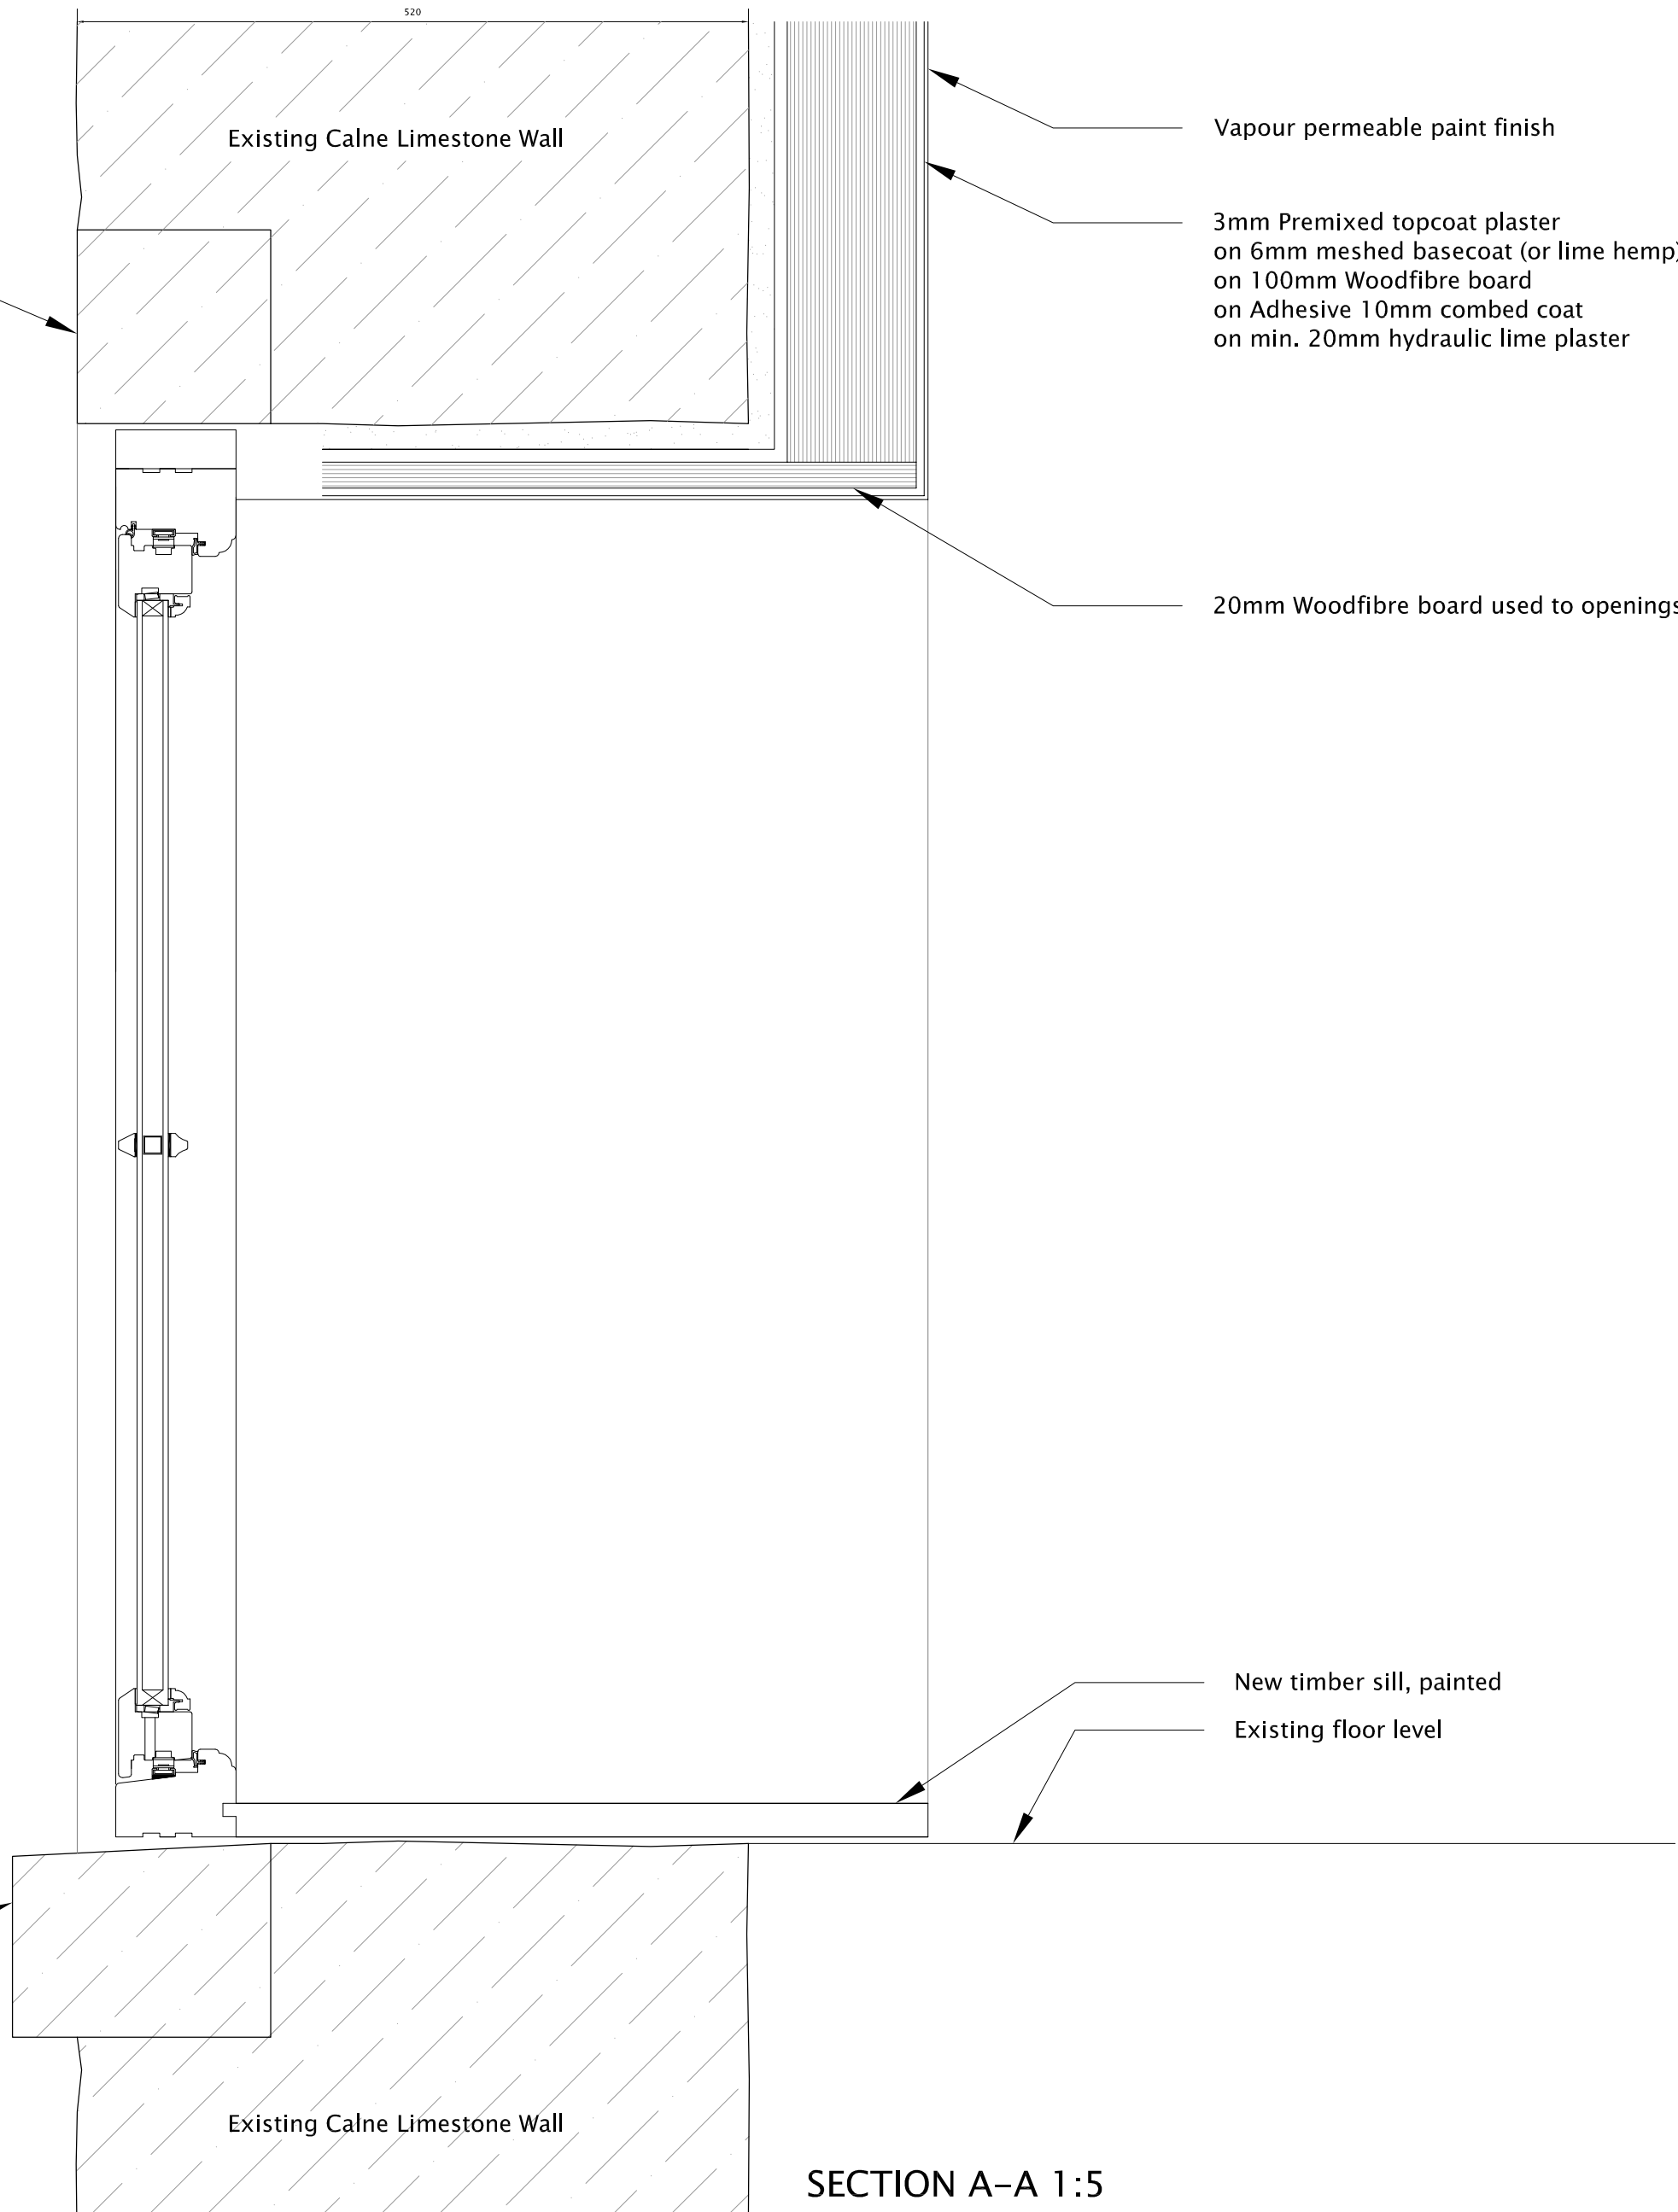

SECTION A-A 1:5

Existing stone window sill retained

Vapour permeable paint finish  
3mm Premixed topcoat plaster  
on 6mm meshed basecoat (or lime hemp)  
on 100mm Woodfibre board  
on Adhesive 10mm combed coat  
on min. 20mm hydraulic lime plaster

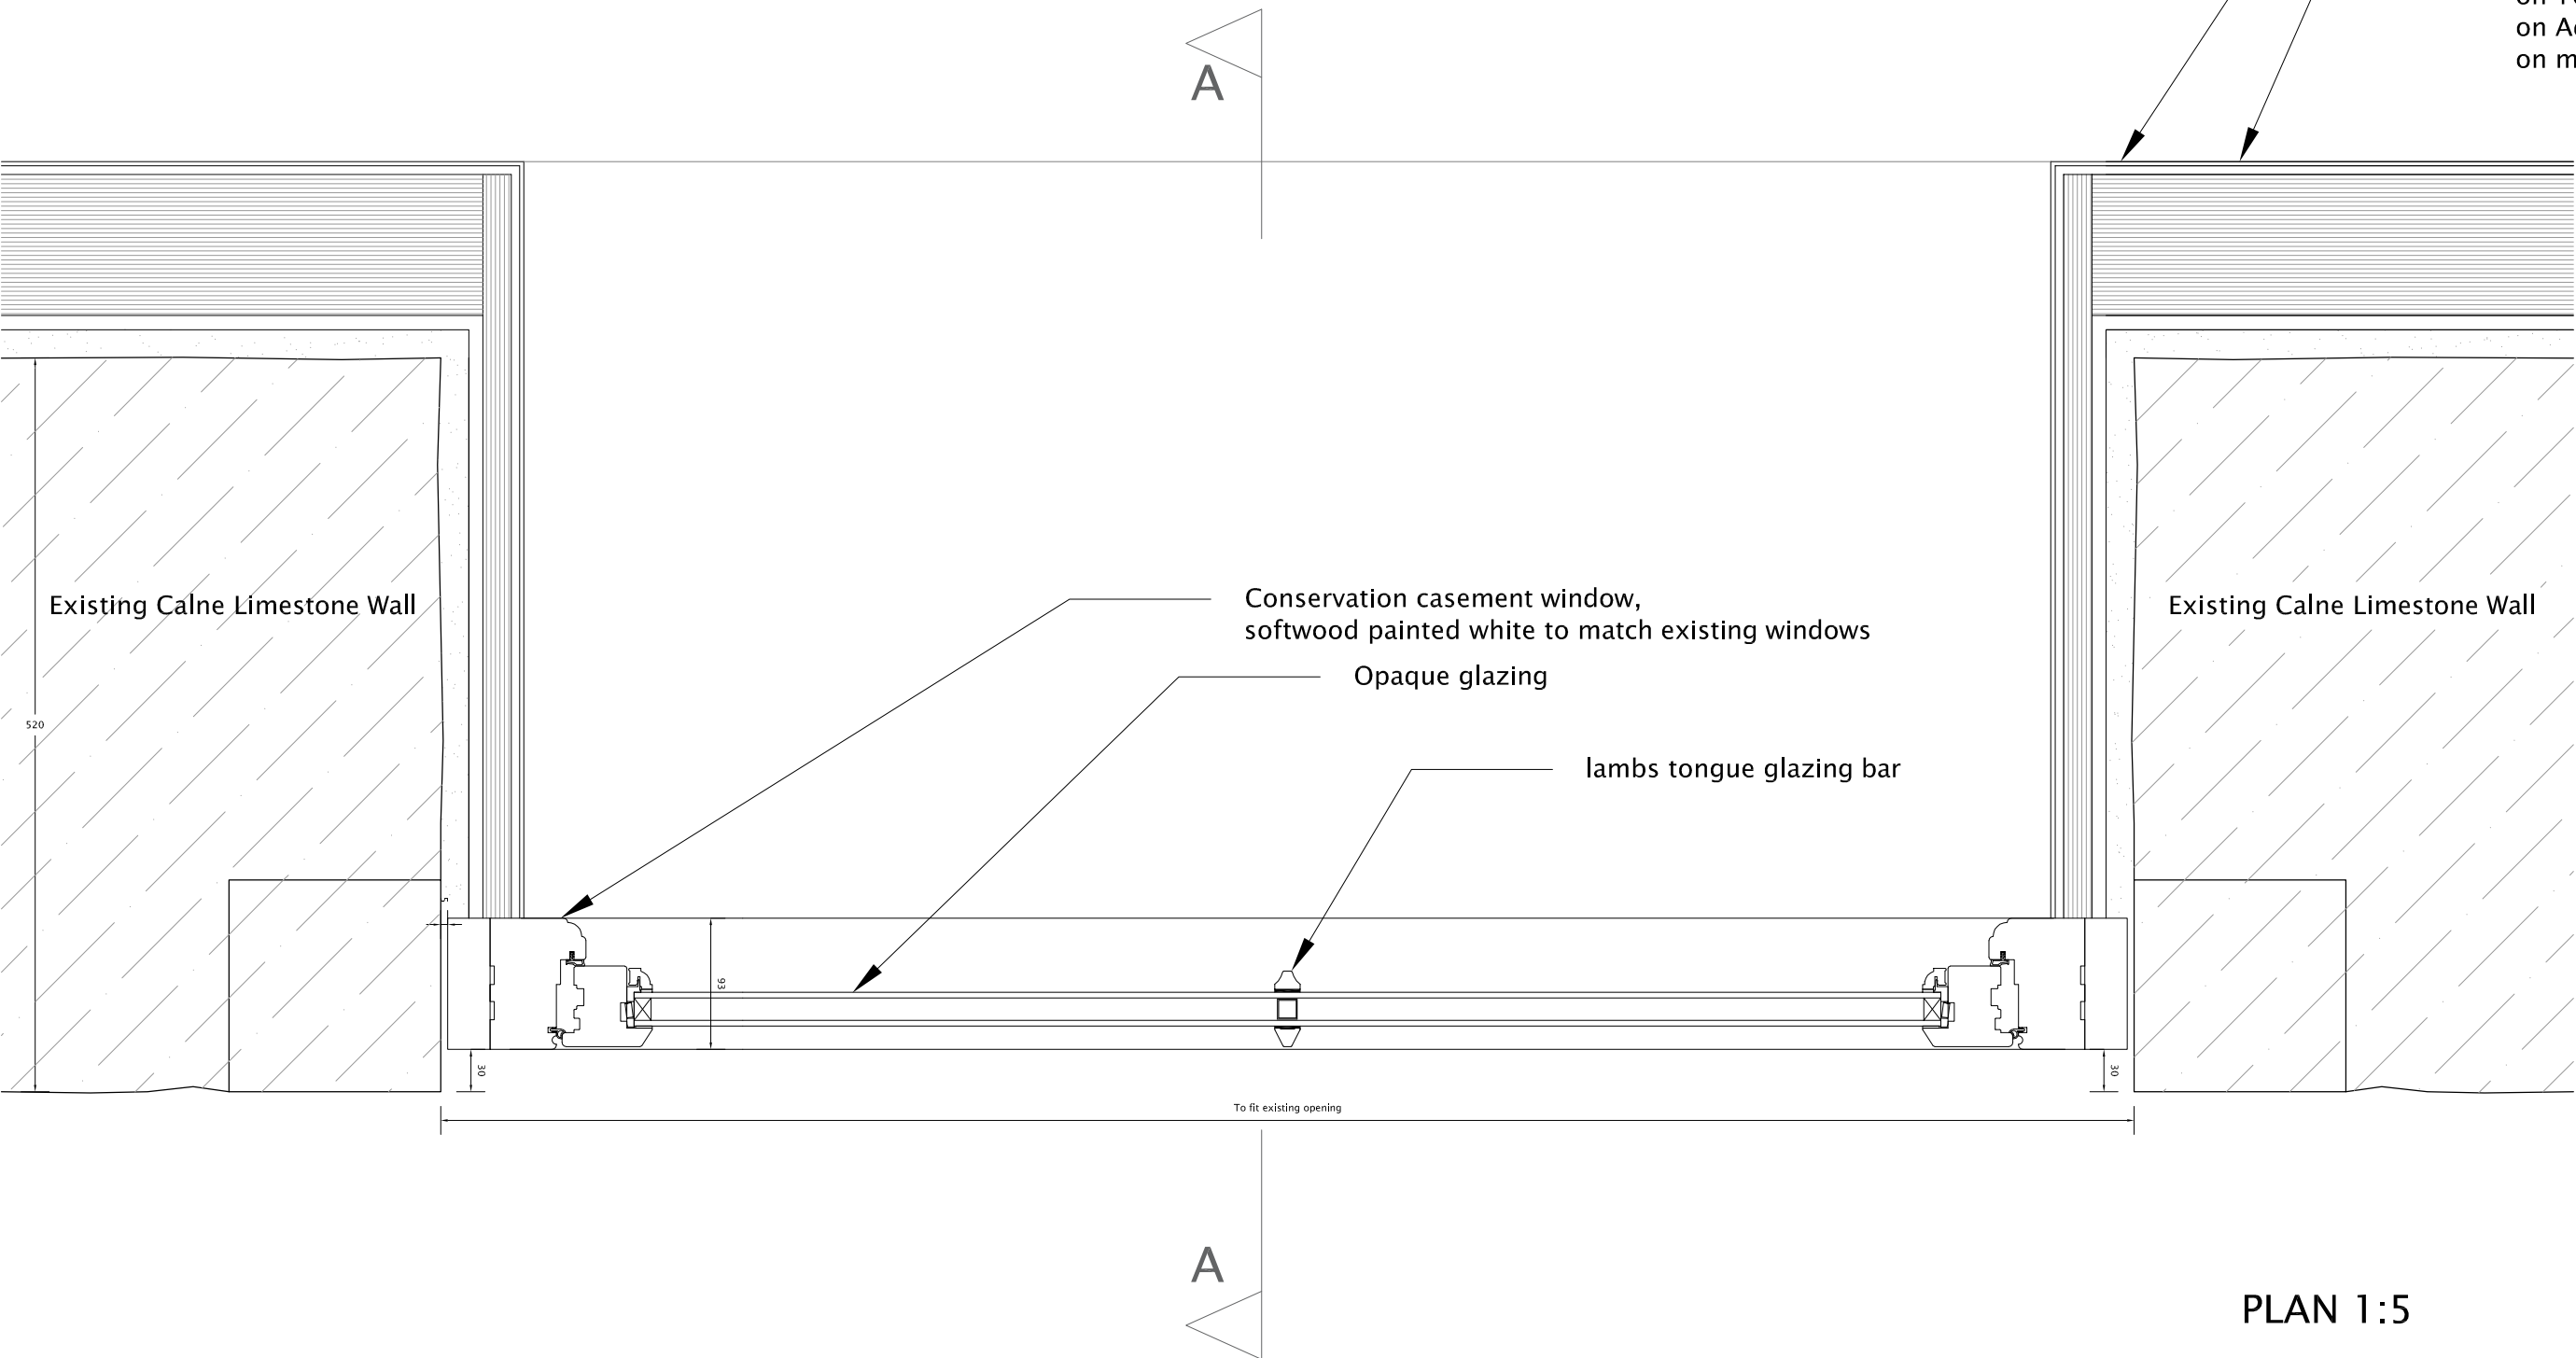

PLAN 1:5

## NOTES

Use figured dimensions only, do not scale from this drawing. All dimensions to be checked on site, any discrepancies to be reported to the architect.

This drawing is to be read in conjunction with all relevant architects, engineers, specialist sub-contractors drawings and specifications.

oea = Or equal and approved

## LEGEND

| CODE      | DATE | DESCRIPTION | INITIAL |
|-----------|------|-------------|---------|
| REVISIONS |      |             |         |

CLIENT Mr A. Oliver

PROJECT 1-3 Patford Street

## New Casement Window Details

DRAWING

PROJECT NUMBER 14/13 DRAWING NUMBER A402

1:5/ 1:10

SCALE @ A1 DATE Mar 19 DRAWN CK CHECKED

COPY RIGHT ASSERTED ©

**ALEX OLIVER ASSOCIATES**  
ARCHITECTS . MASTERPLANNERS . PROJECT MANAGERS

0 50mm 100mm 200mm 500mm  
Scale 1:5

1-3 PATFORD STREET, CALNE, WILTSHIRE, SN11 0EF PHONE: 01249 810610  
WEBSITE: www.aaoassociates.co.uk EMAIL: admin@aaoassociates.co.uk