




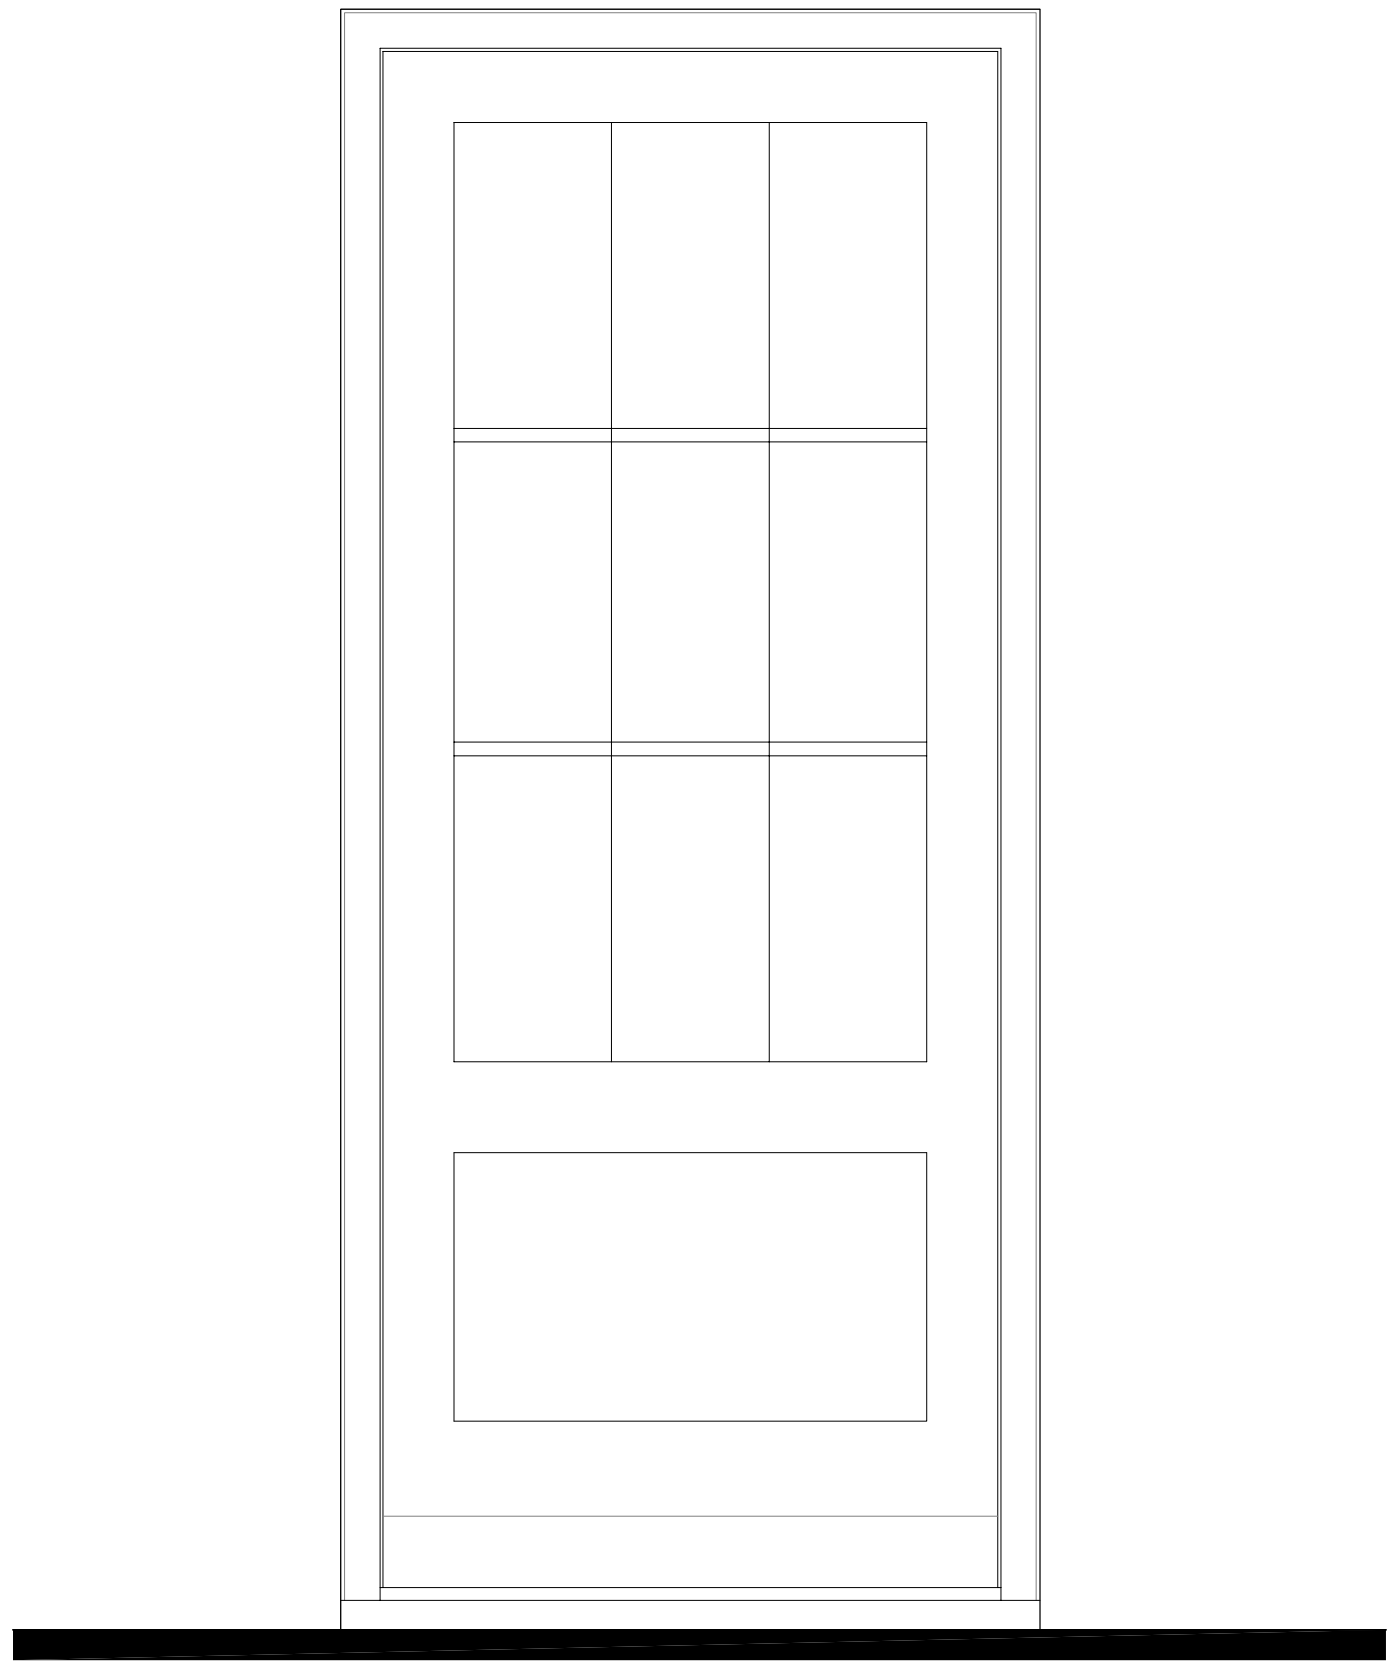


ELEVATION 1:10

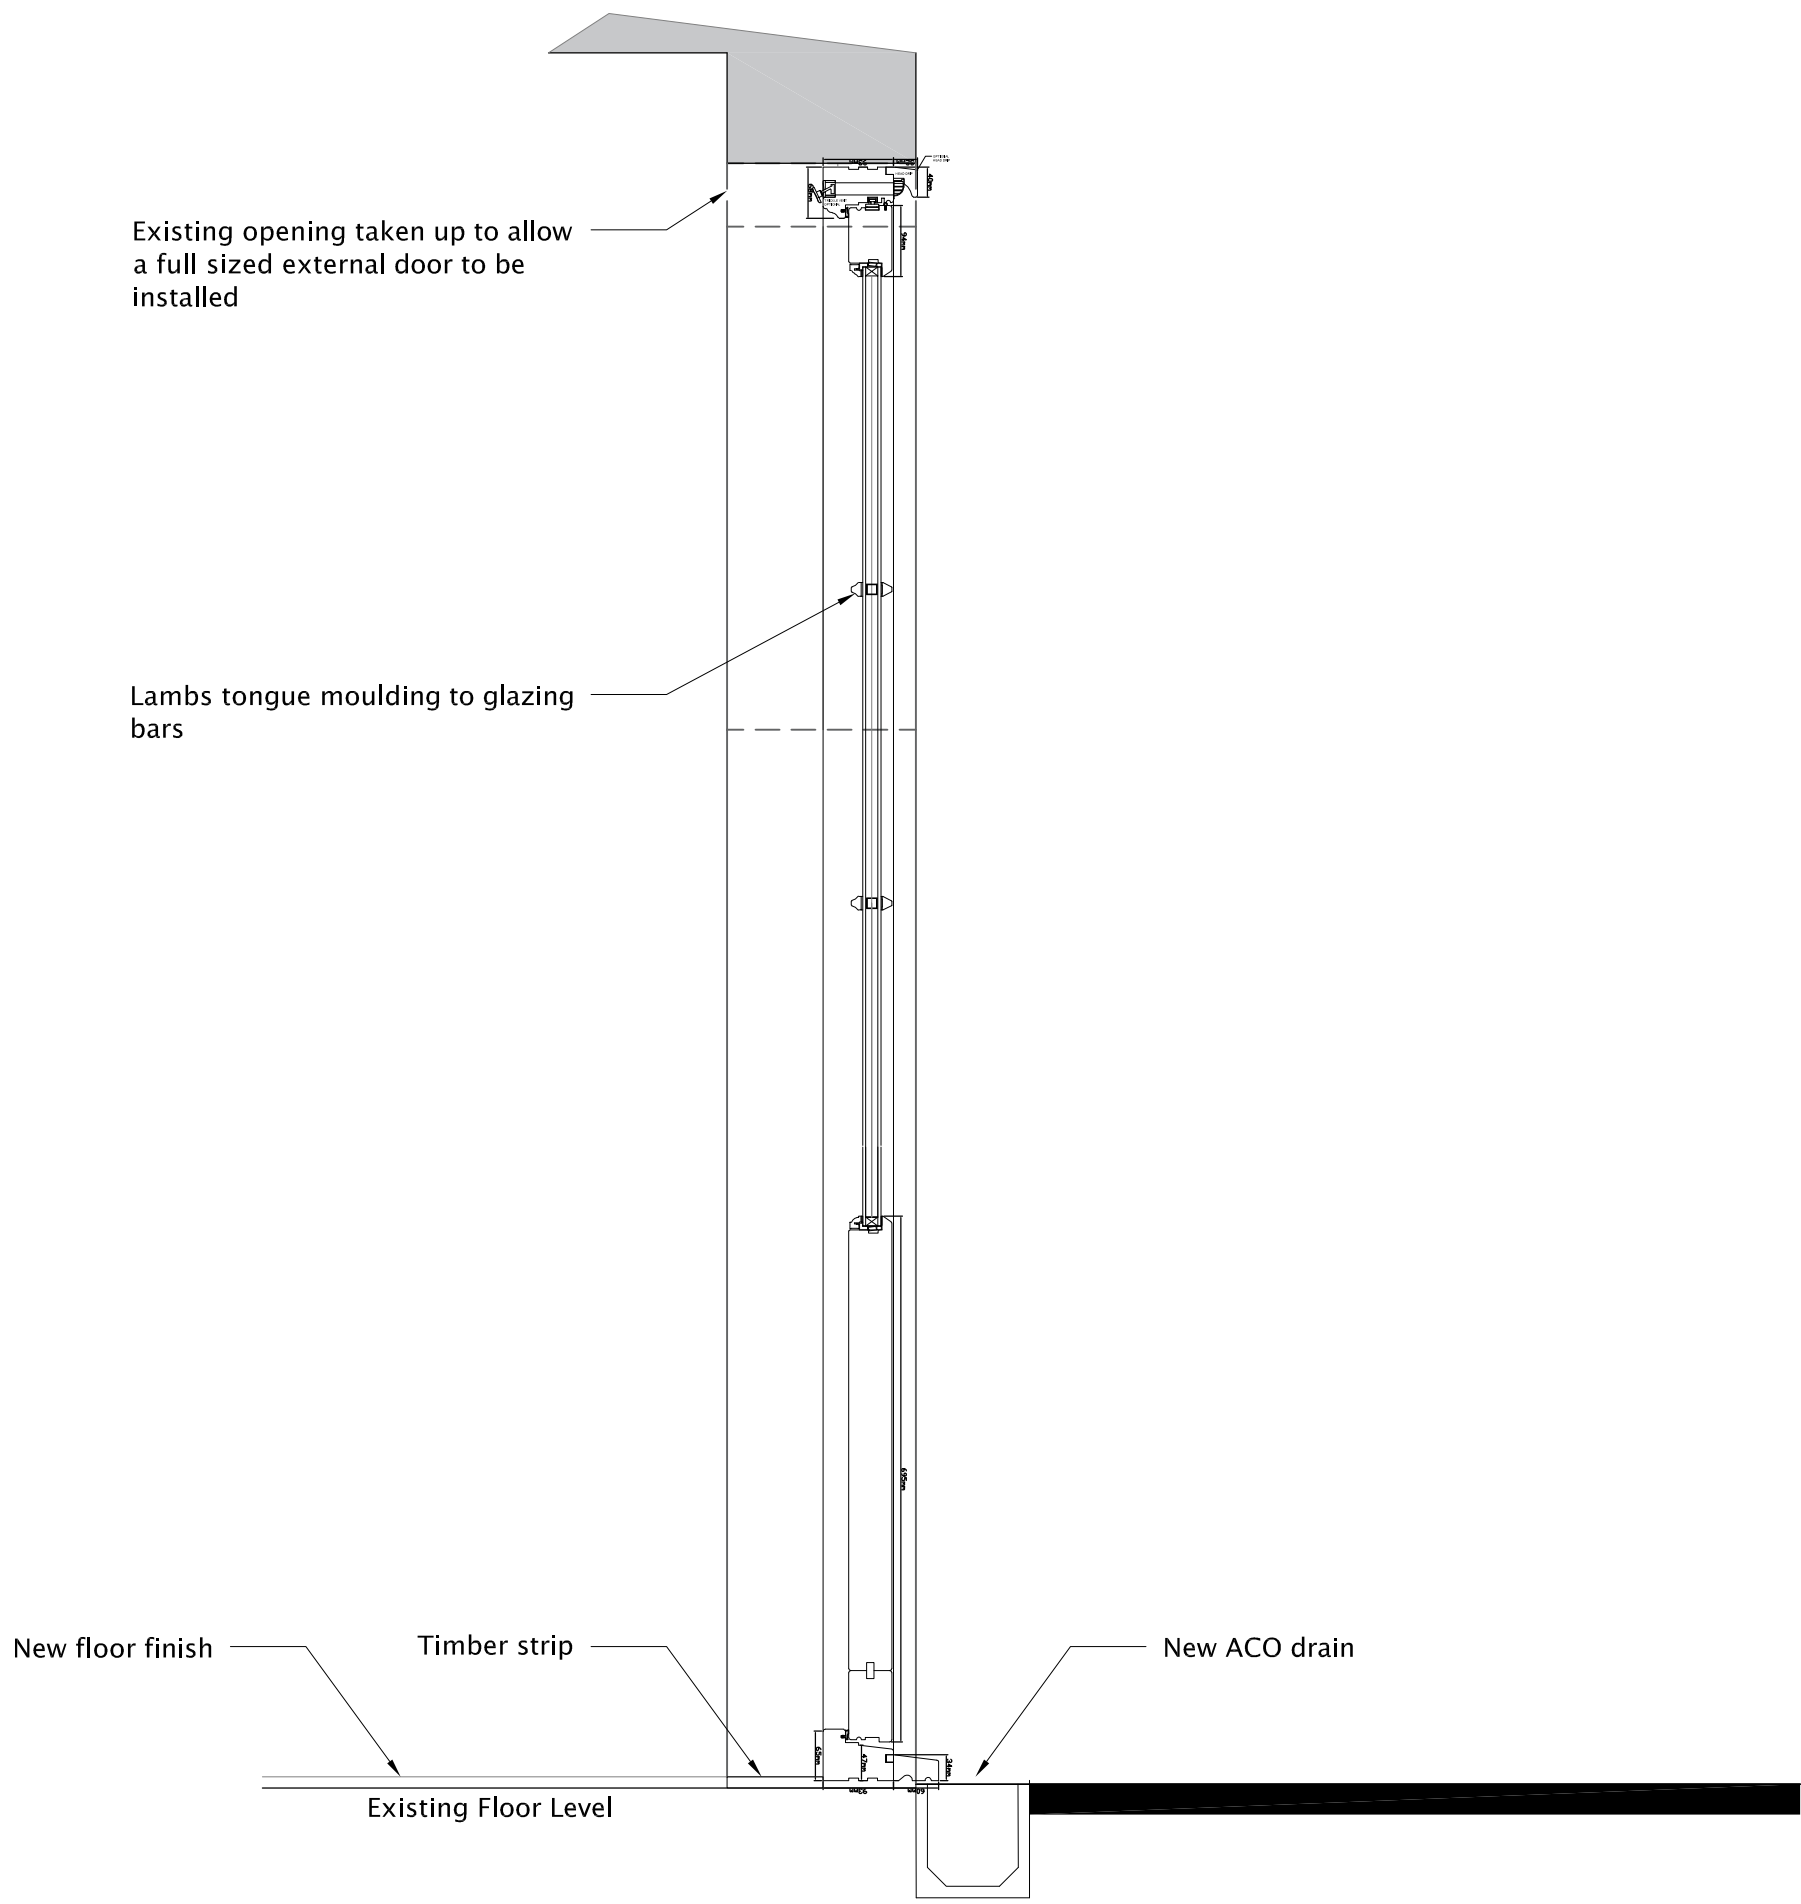

SECTION B-B 1:5

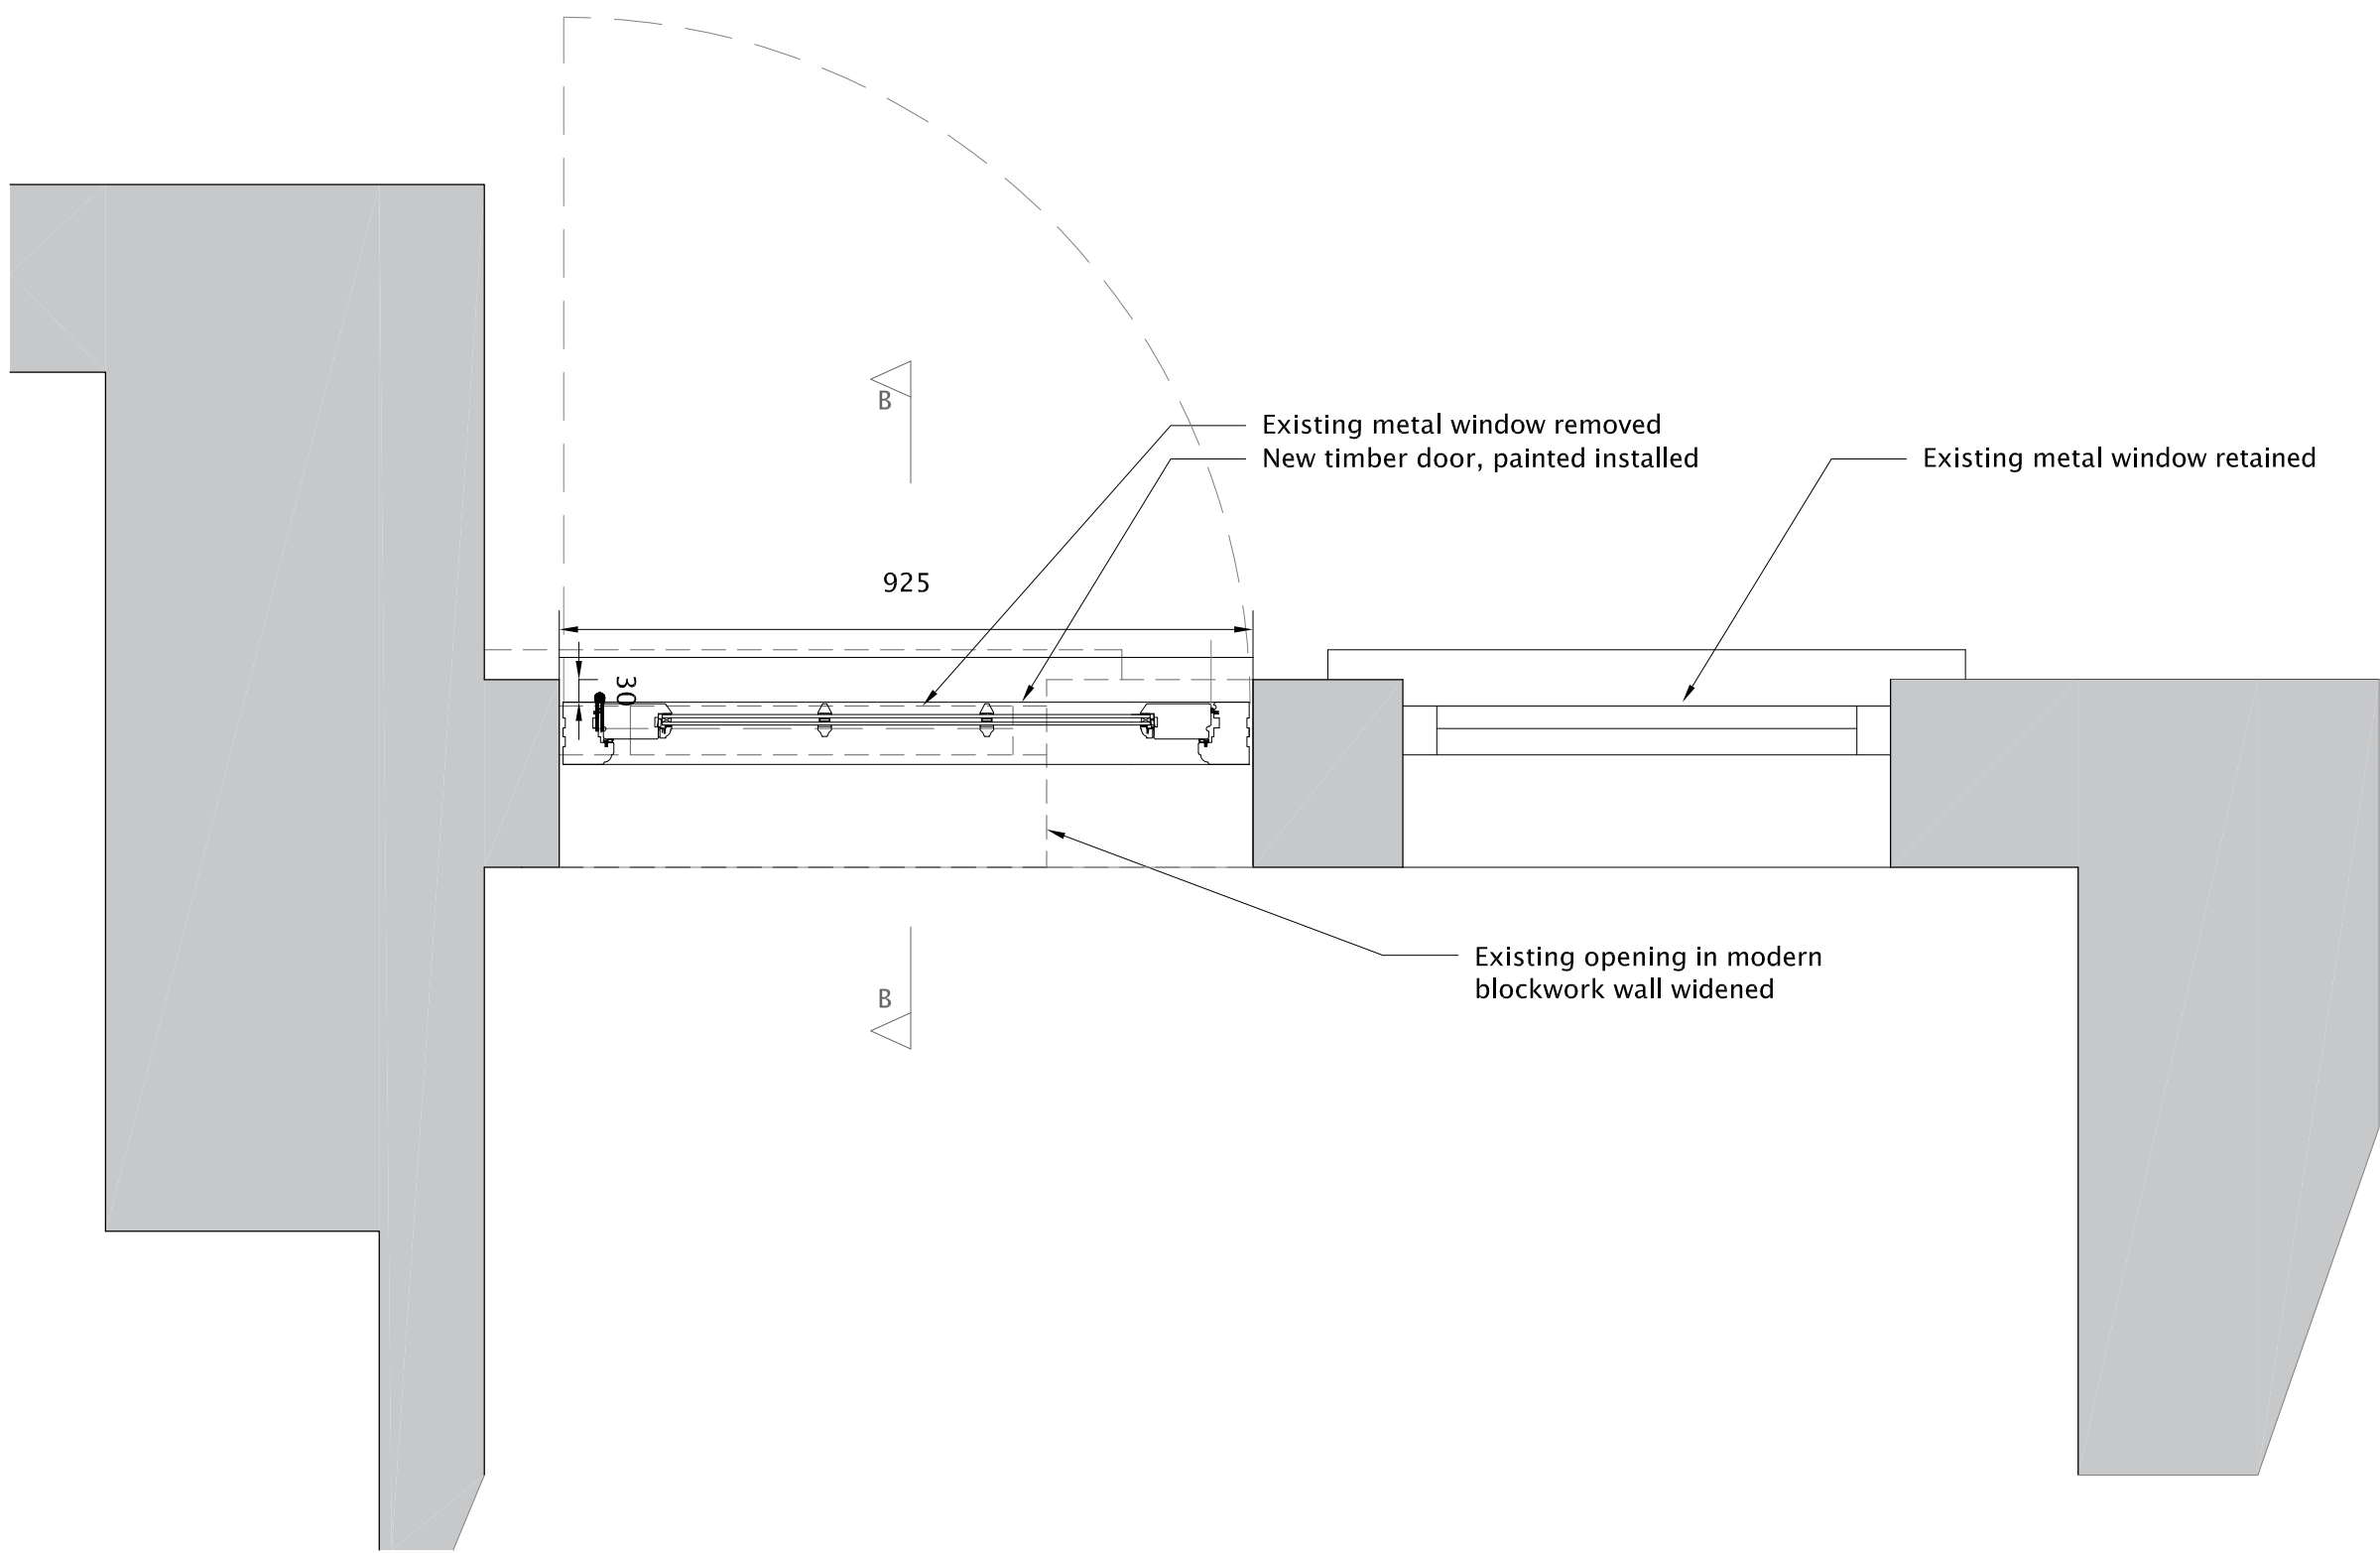

PLAN 1:10

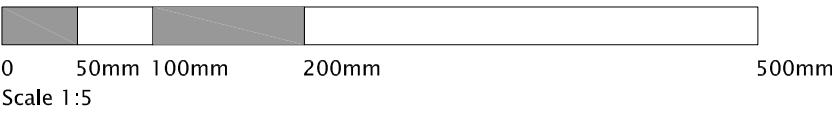

NOTES

Use figured dimensions only, do not scale from this drawing. All dimensions to be checked on site, any discrepancies to be reported to the architect.

This drawing is to be read in conjunction with all relevant architects, engineers, specialist sub-contractors drawings and specifications.

oea = Or equal and approved

LEGEND

CODE	DATE	DESCRIPTION	INITIAL
REVISIONS			

CLIENT Mr A. Oliver

PROJECT 1-3 Patford Street

New External Door Details

DRAWING

PROJECT NUMBER 14/13 DRAWING NUMBER A403

SCALE 1:10 @ A1 DATE Mar 19 DRAWN CK CHECKED

COPY RIGHT ASSERTED ©


ALEX OLIVER ASSOCIATES
ARCHITECTS . MASTERPLANNERS . PROJECT MANAGERS