


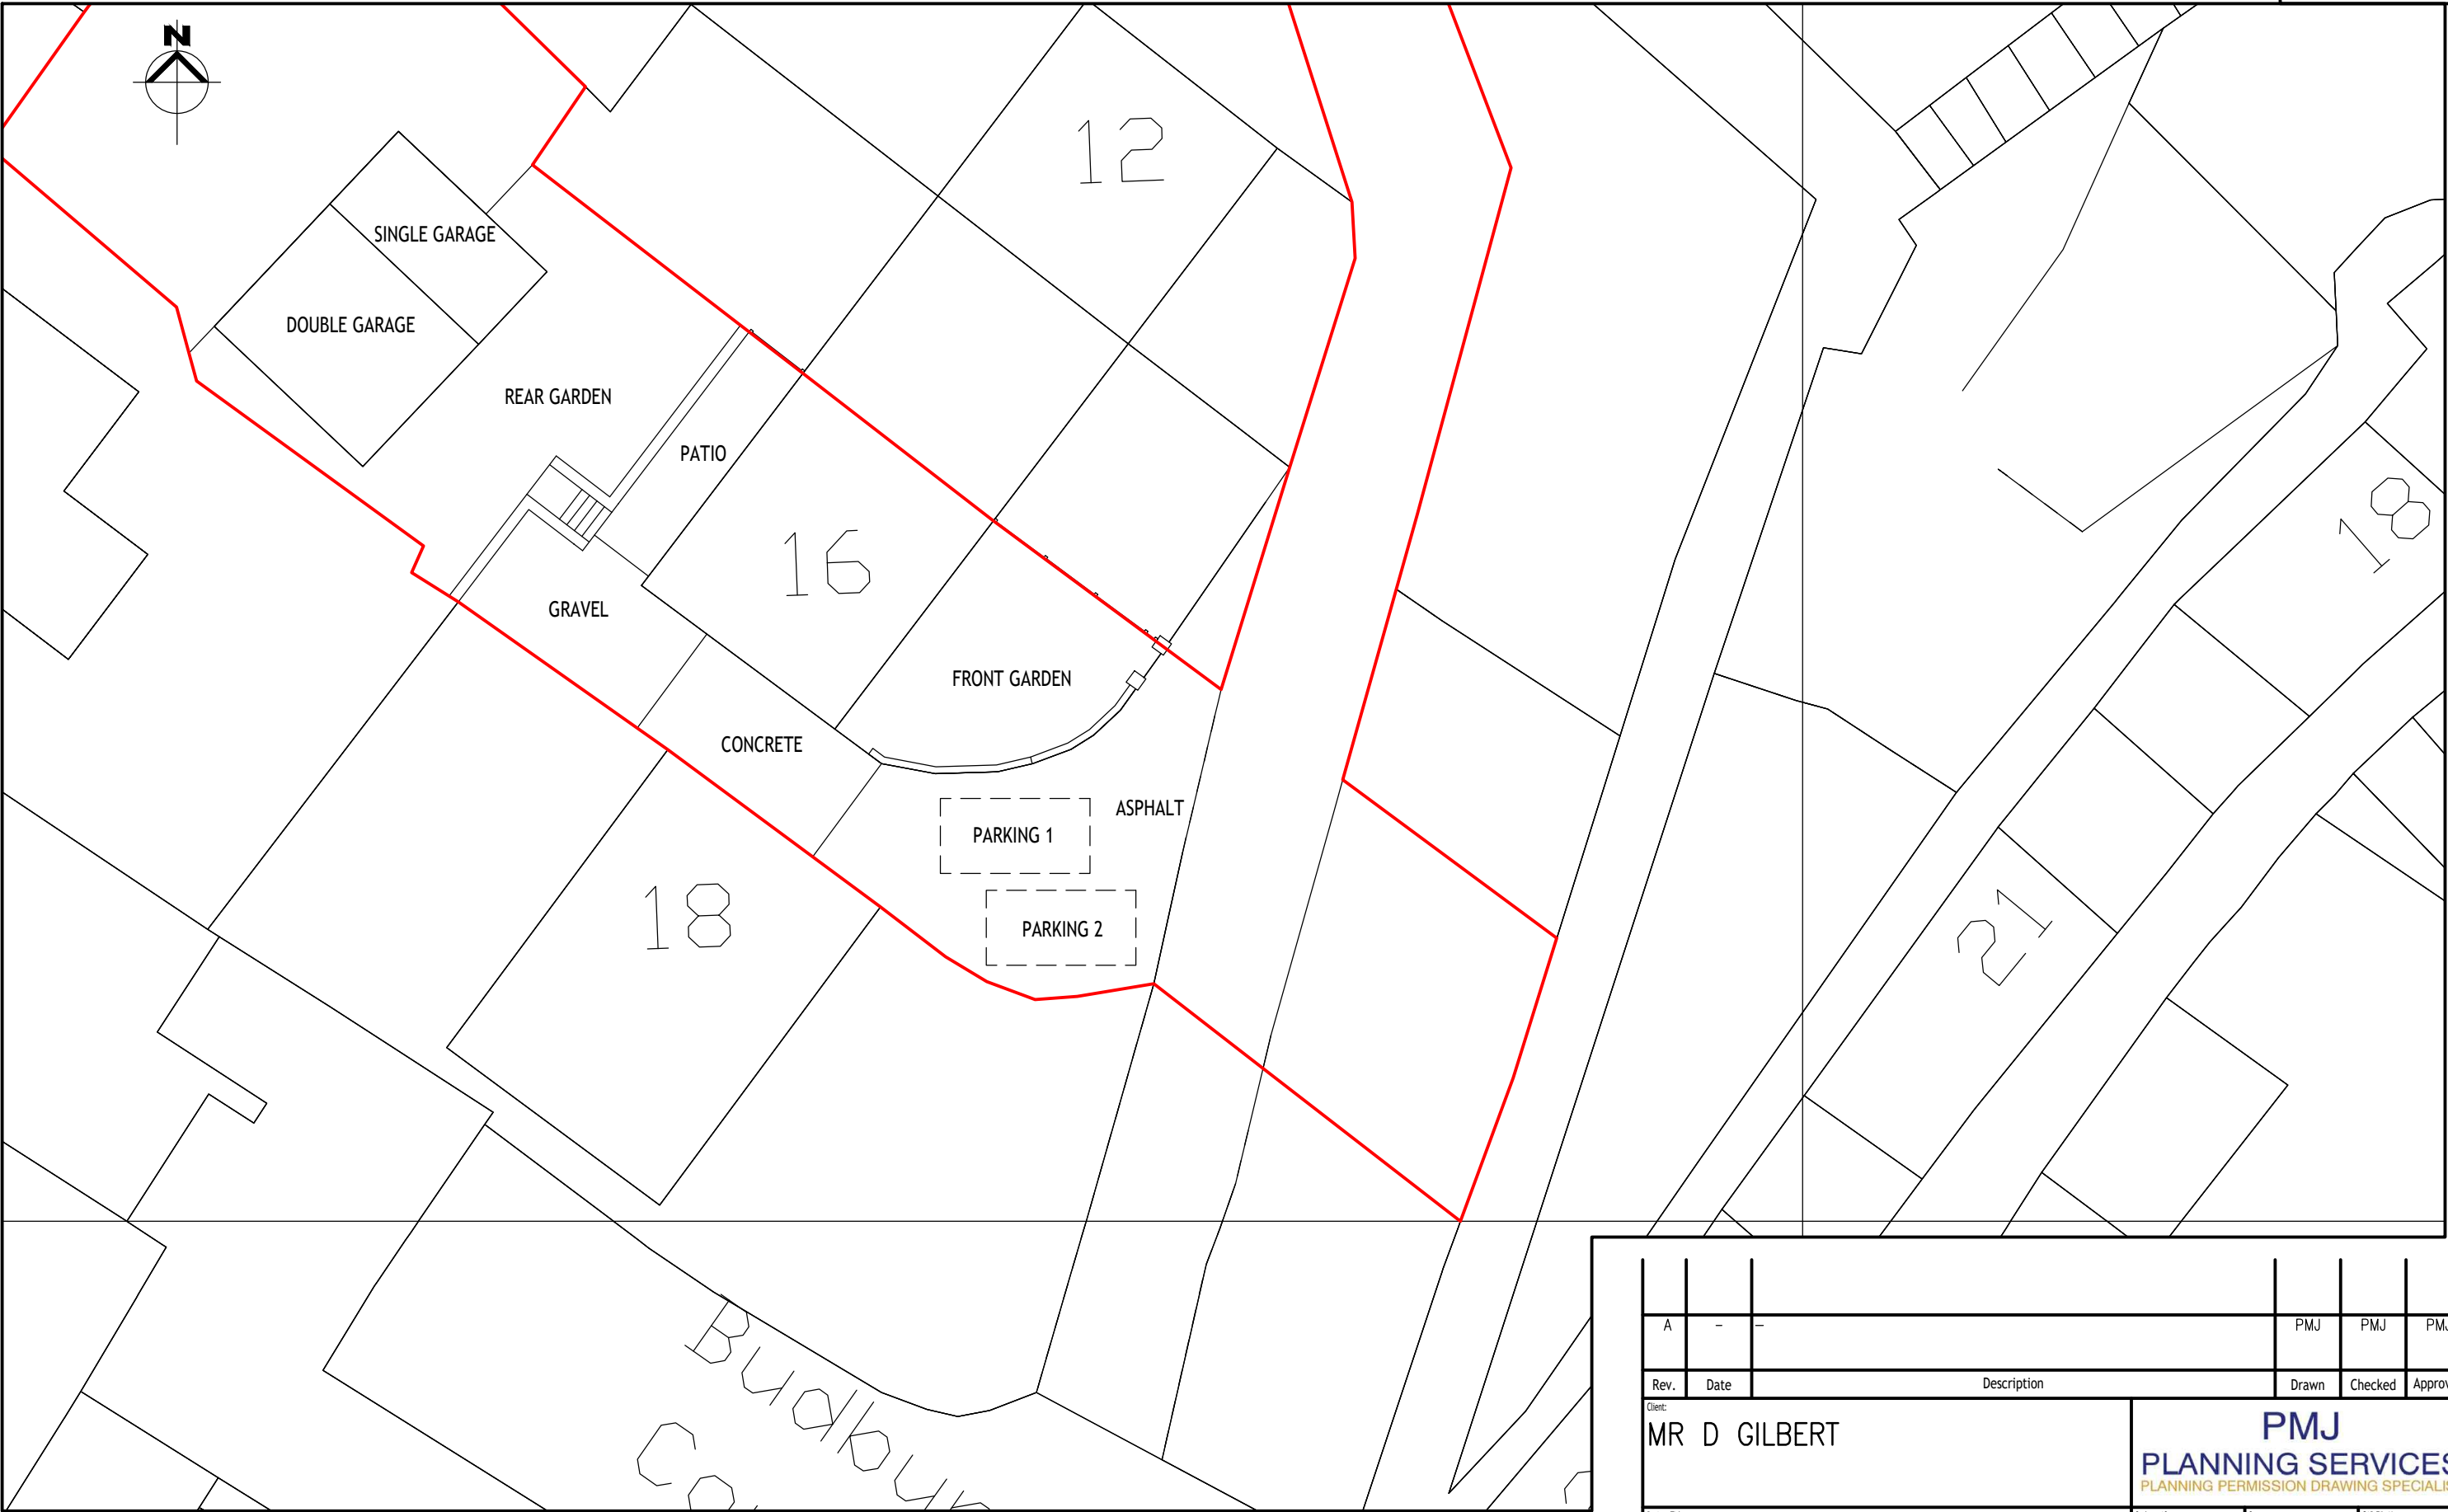

THIS DRAWING IS COPYRIGHT AND SHALL NOT BE REPRODUCED WITHOUT CONSENT FROM PMJ PLANNING SERVICES. THIS DRAWING MAY BE SCALED FOR PLANNING PURPOSES ONLY.

A - -			PMJ	PMJ	PMJ
Rev.	Date	Description	Drawn	Checked	Approved
Client: MR D GILBERT			PMJ PLANNING SERVICES PLANNING PERMISSION DRAWING SPECIALIST		
Project Title: 16 BUDBURY PLACE BRADFORD ON AVON WILTSHIRE. BA15 1QF			Scale at A3: 1:200 Drawn: PMJ Date: JAN 2026	Status: PLANNING Checked: PMJ Date: JAN 2026	CAD File Name: 00454/002 Approved: PMJ Date: JAN 2026
Drawing Title: EXISTING BLOCK PLAN			Drawing No.: 00454/002		Revision: -