

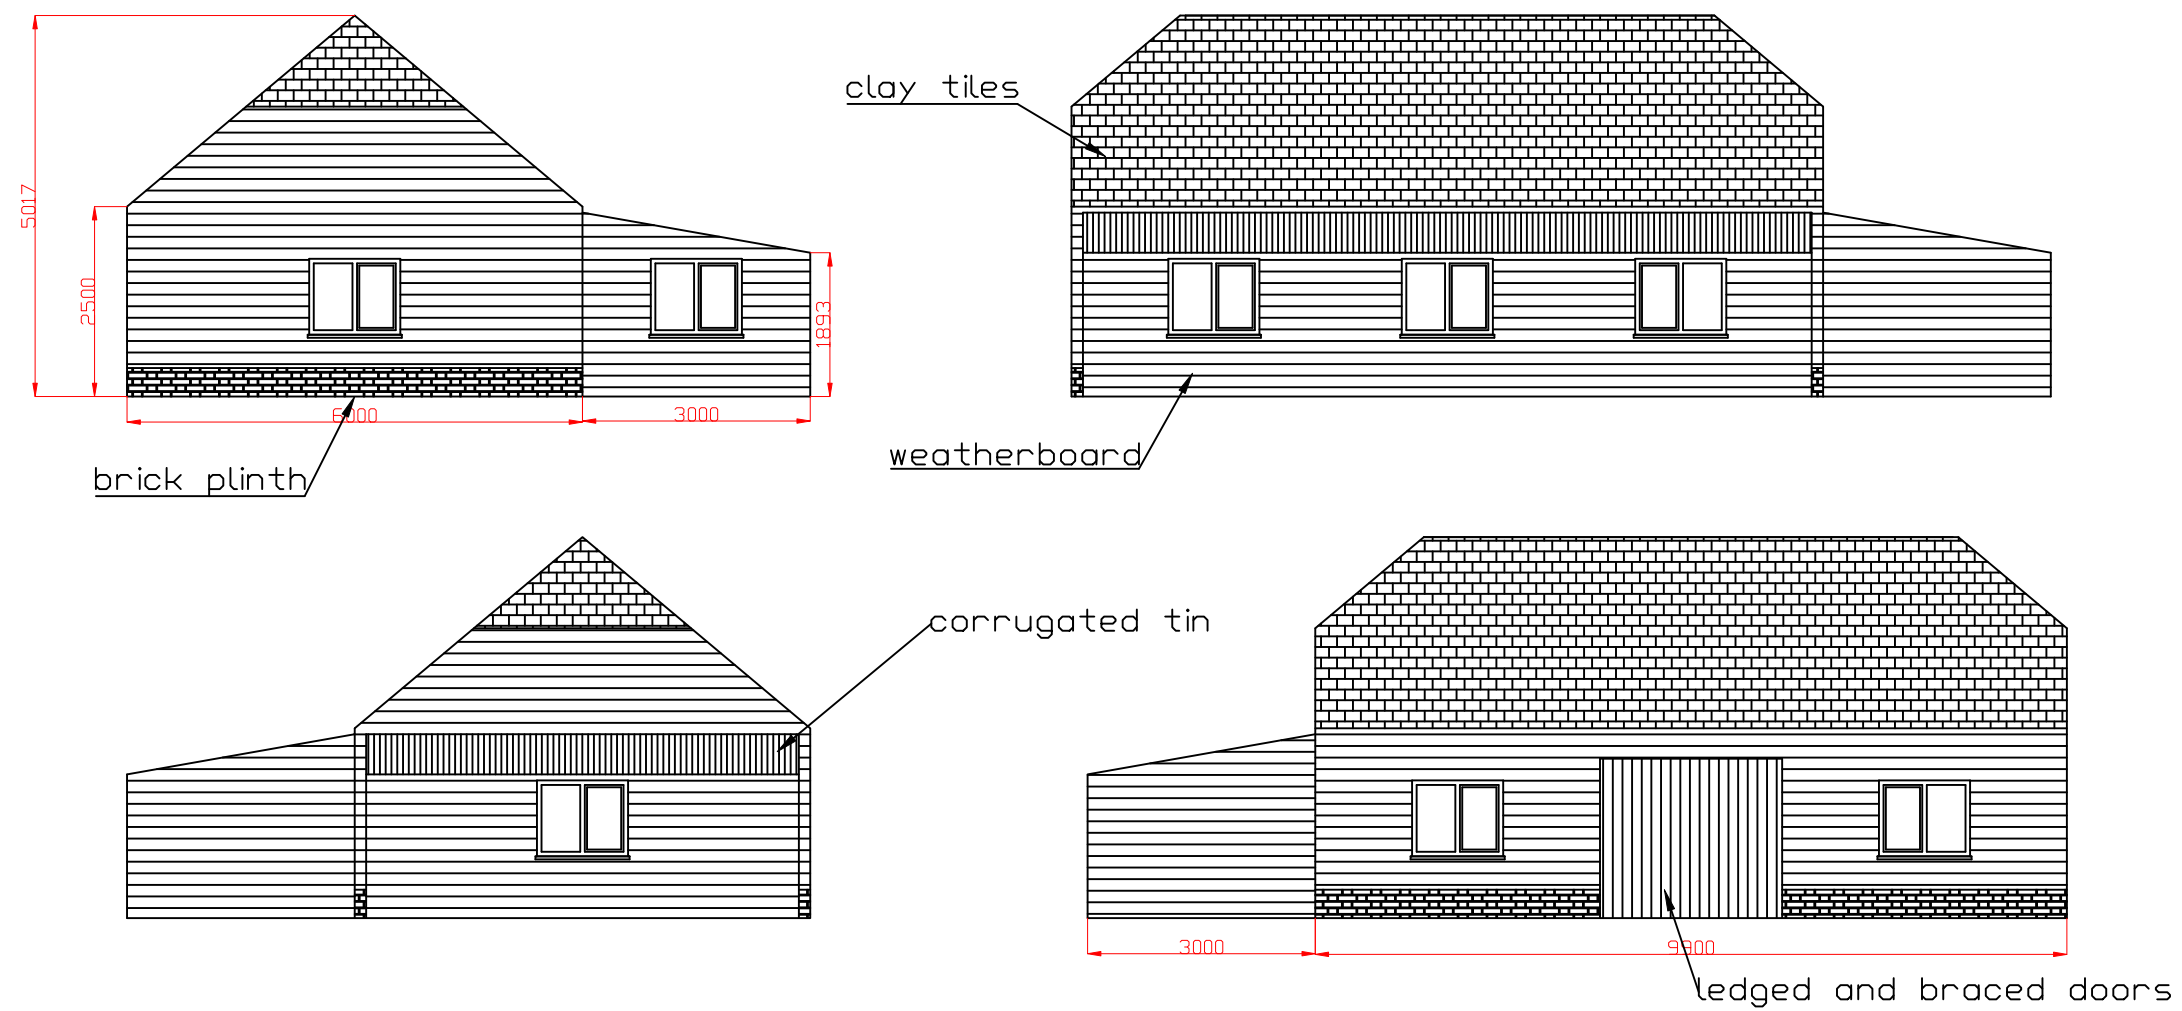
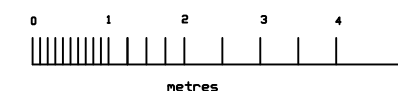


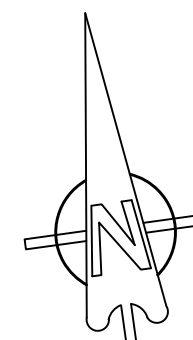

Half-hip clay tile roof over weatherboard walls erected on a brick plinth. Weatherboard, cat-slide, extensions under corrugated tin roof.

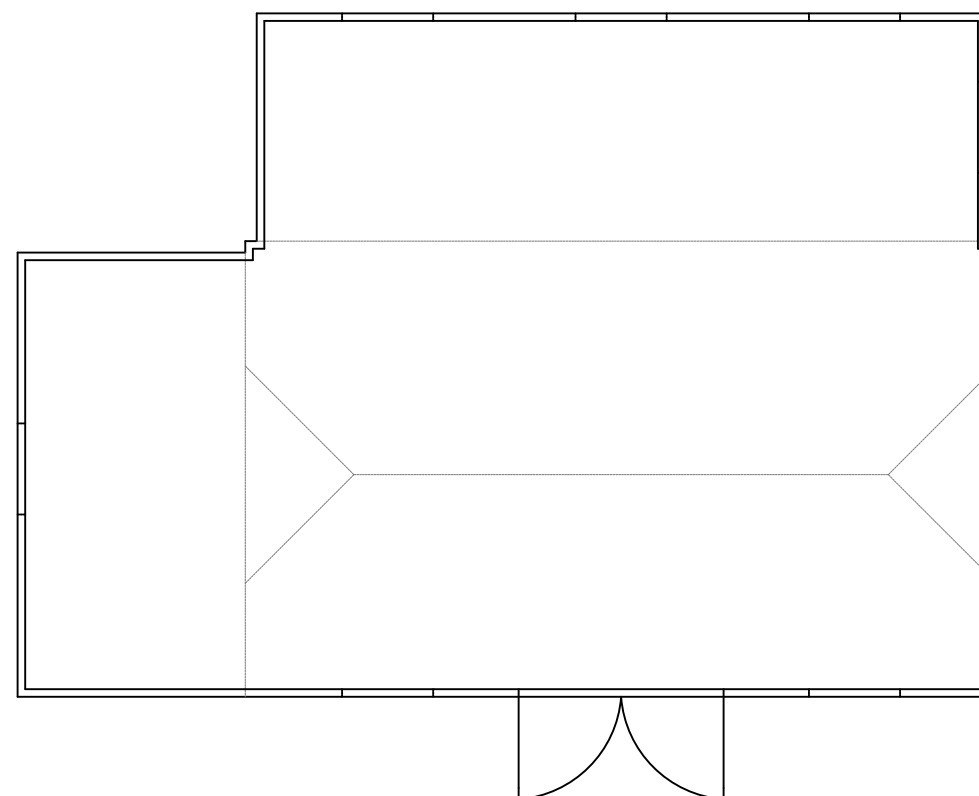

NOTES:

Drawings not to be scaled from, all dimensions to be checked on site.

Client

Julian Hayward

Job Title

Car Barn 3



Scale

1 in 100 A3

Drawn by
Nicholas Pike

Date 21/01/2026

Drawing Title

Elevations 3

Drg No.

P3-3

Rev

1