




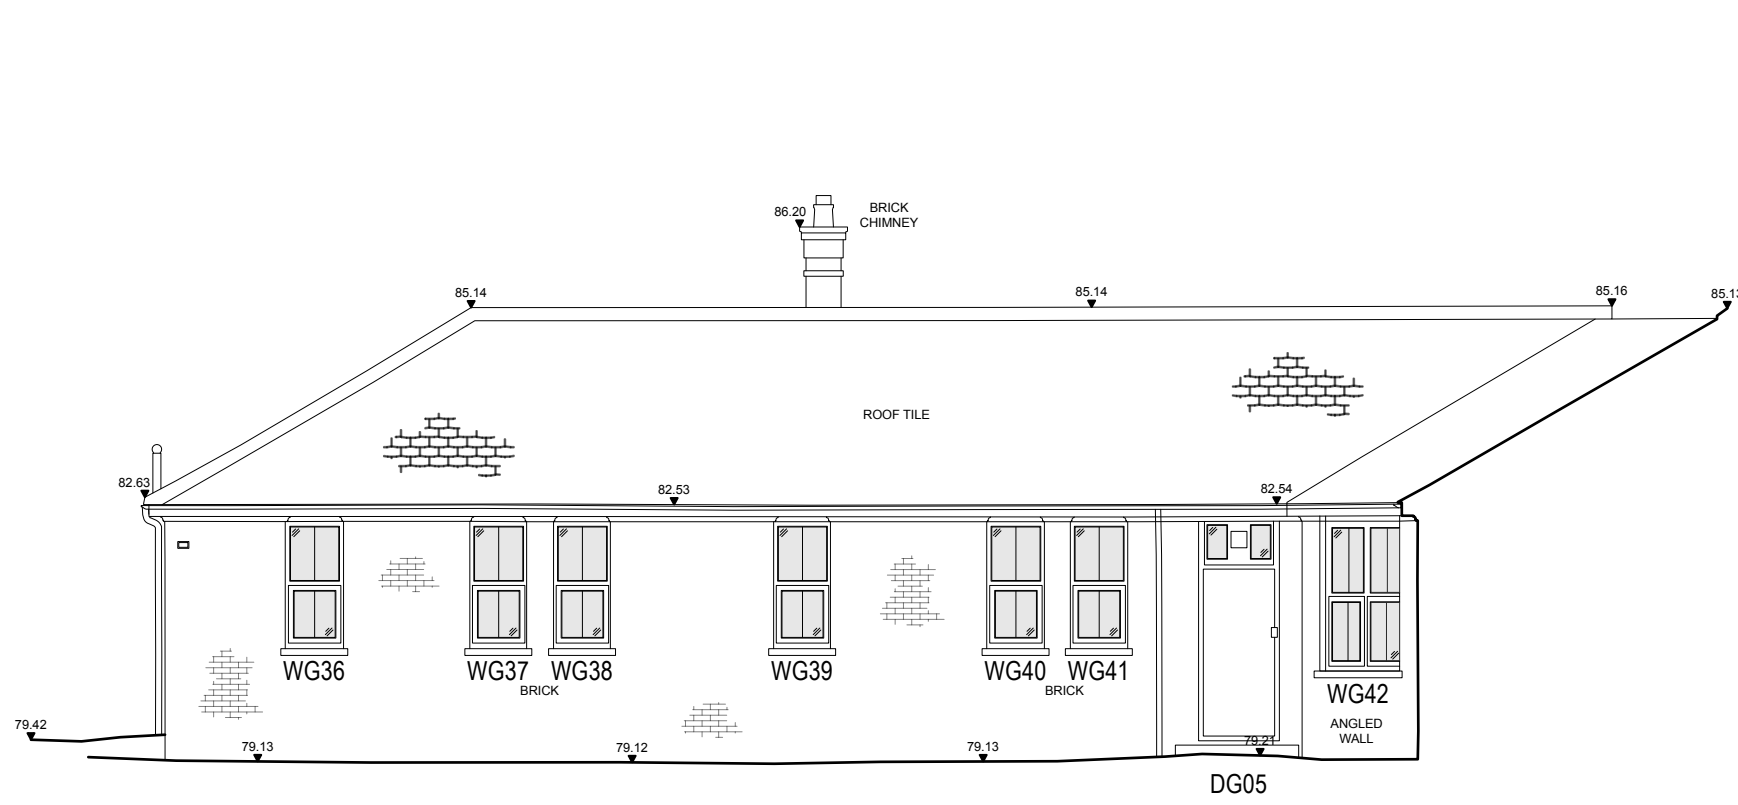


ELV
06 Proposed SW Elevation
1:100

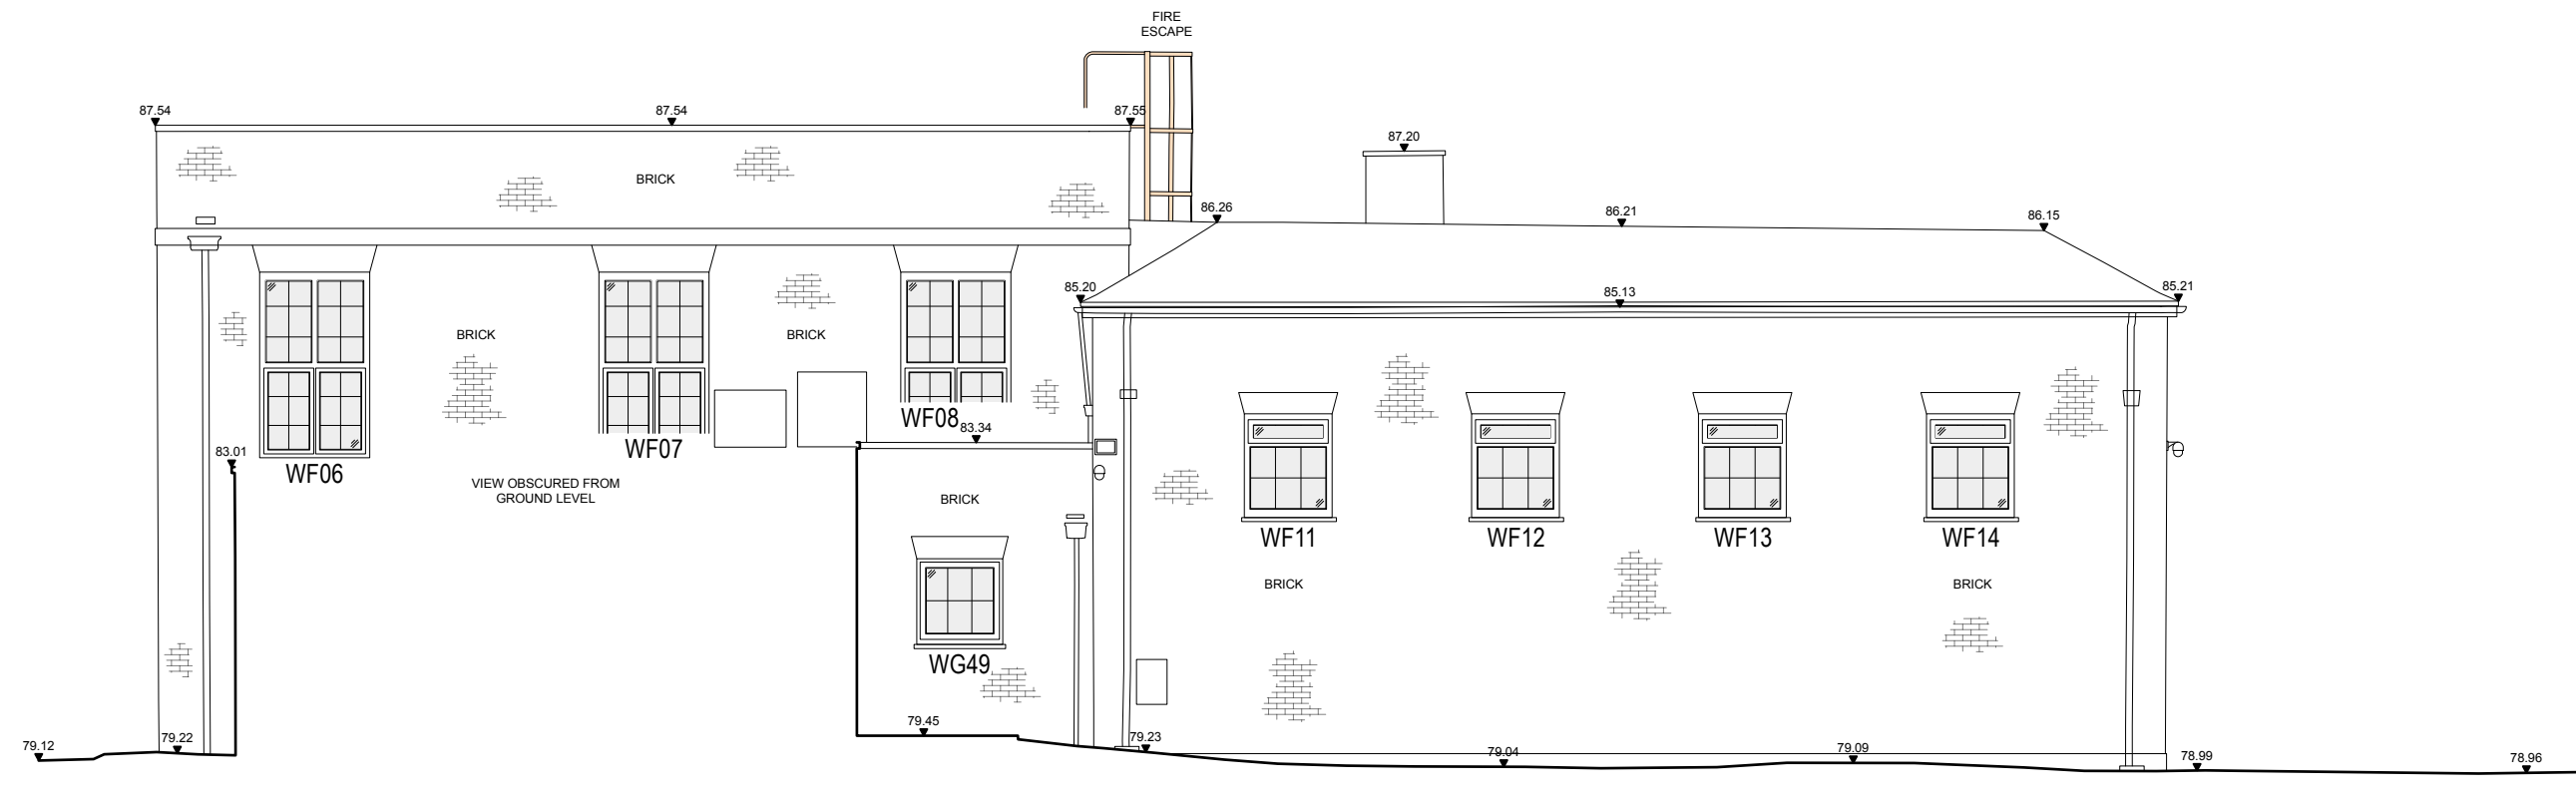


ELV
07 Proposed NE Elevation
1:100

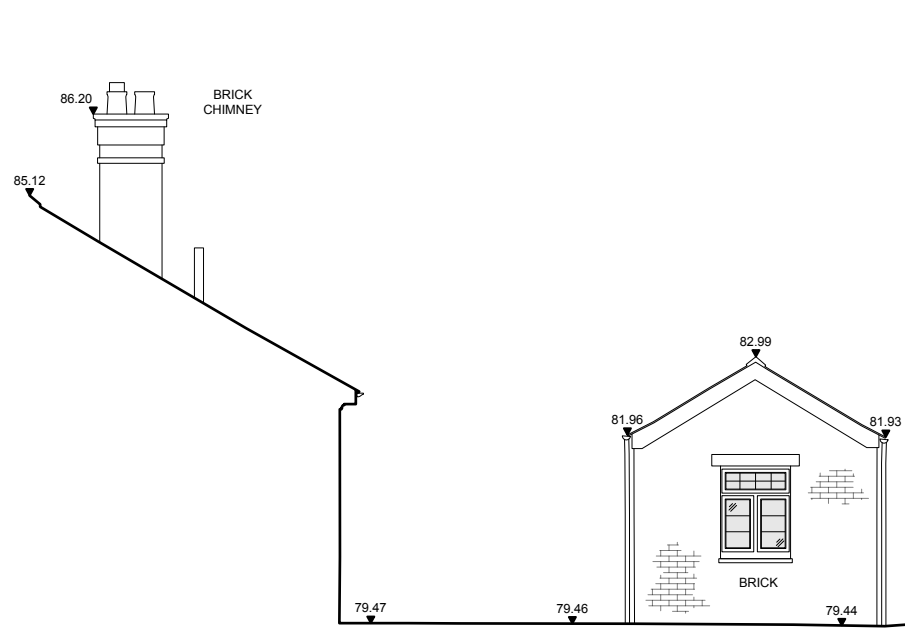


ELV
08 Proposed SE Elevation
1:100

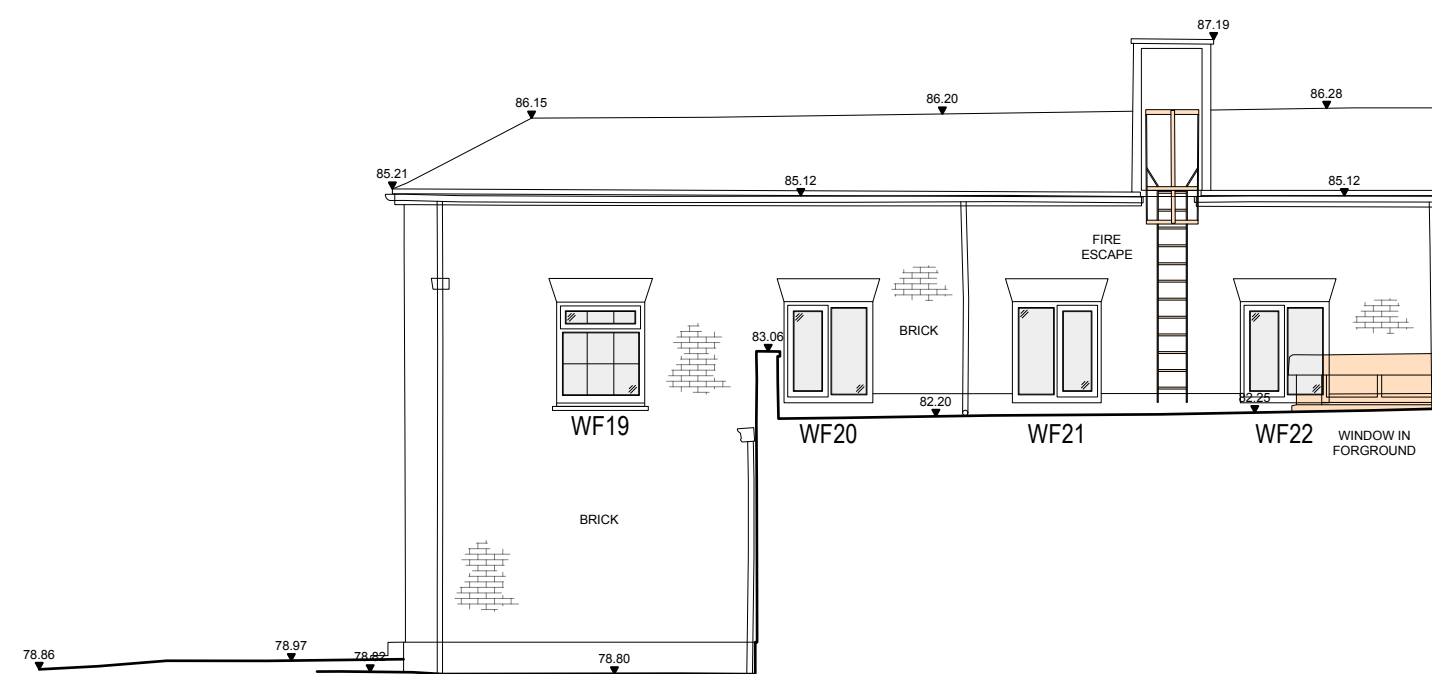


ELV
09 Proposed SW Elevation
1:100

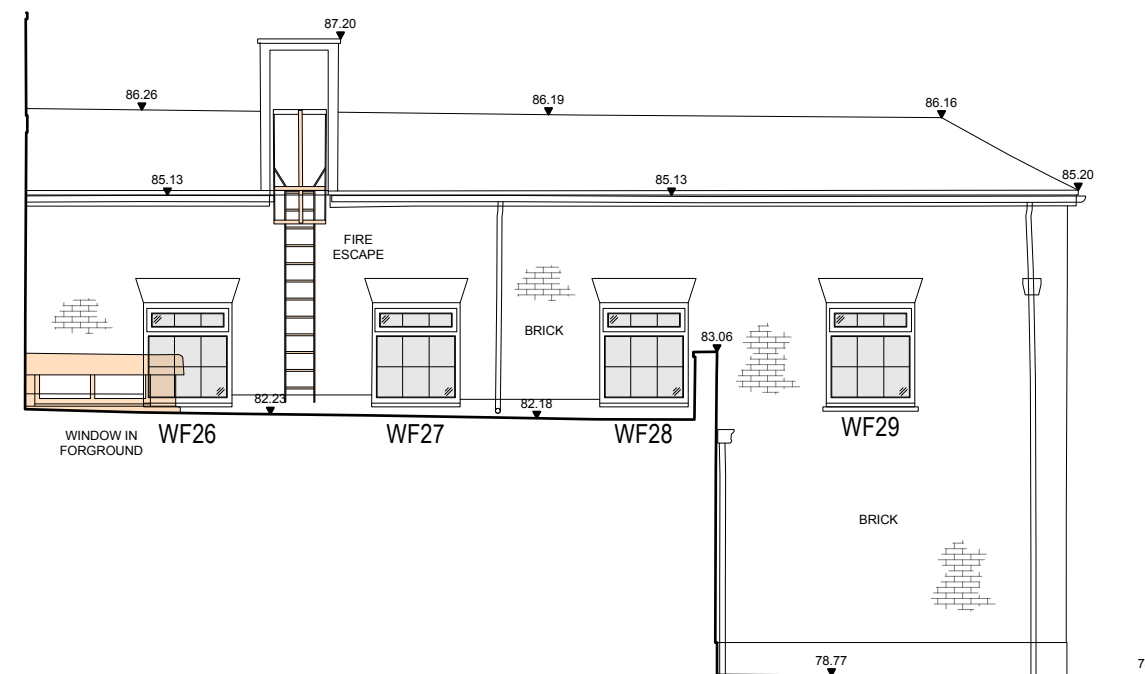

ELV
10 Proposed NE Elevation
1:100

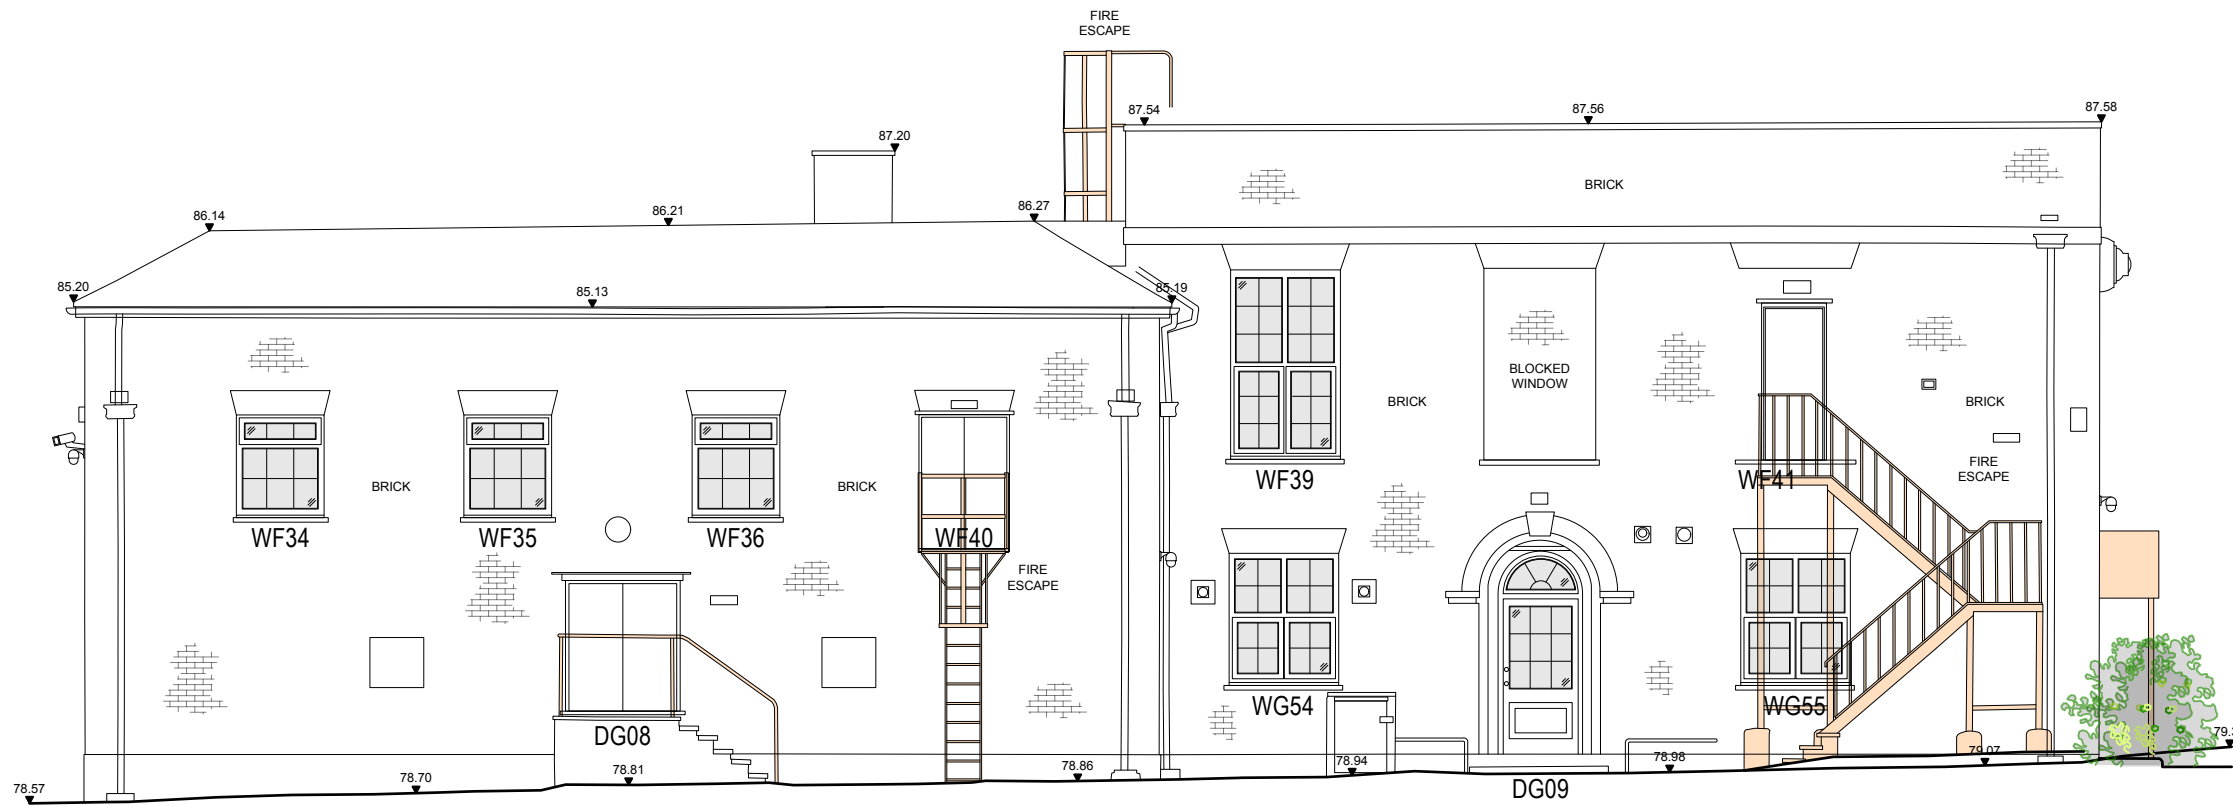

ELV
11 Proposed SW Elevation
1:100

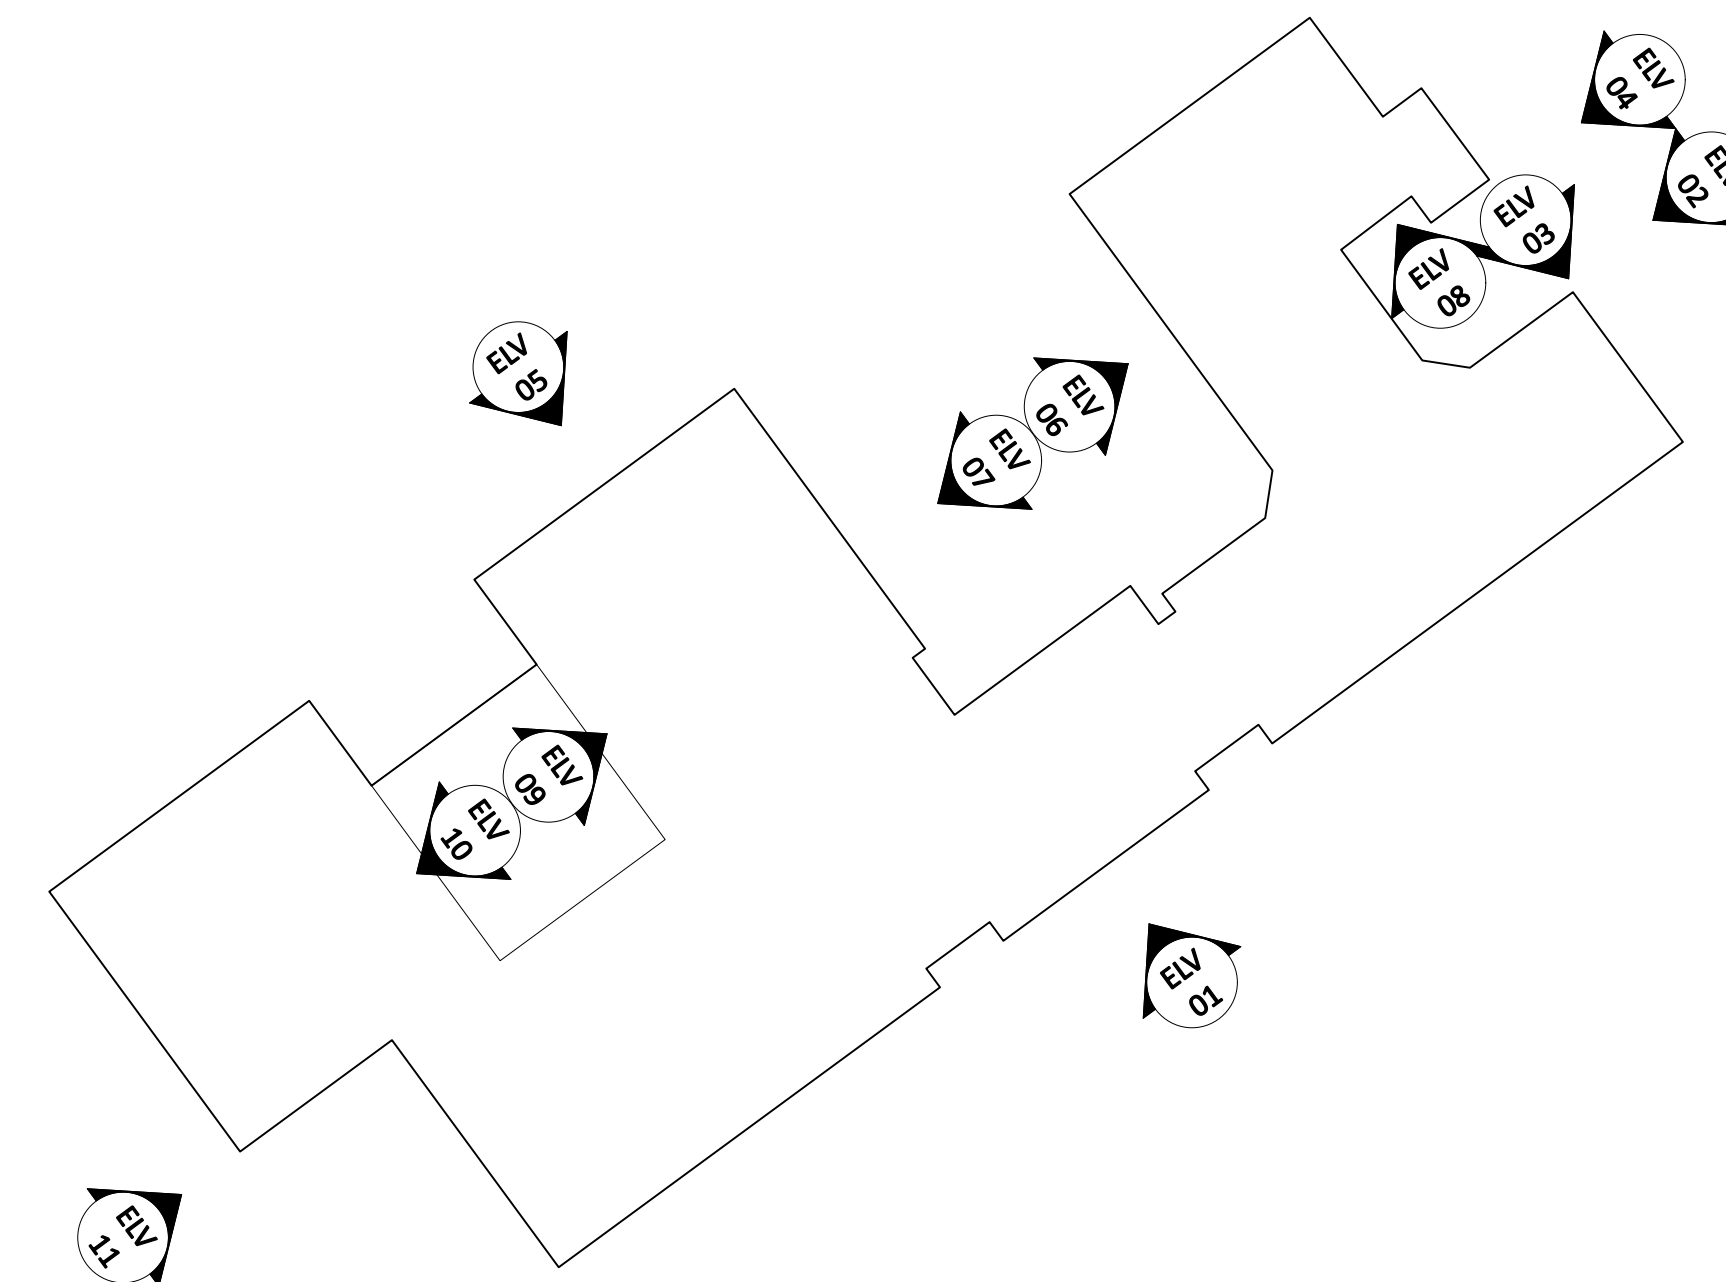

FEASIBILITY