




ELV
01 Existing SE Elevation
1:100

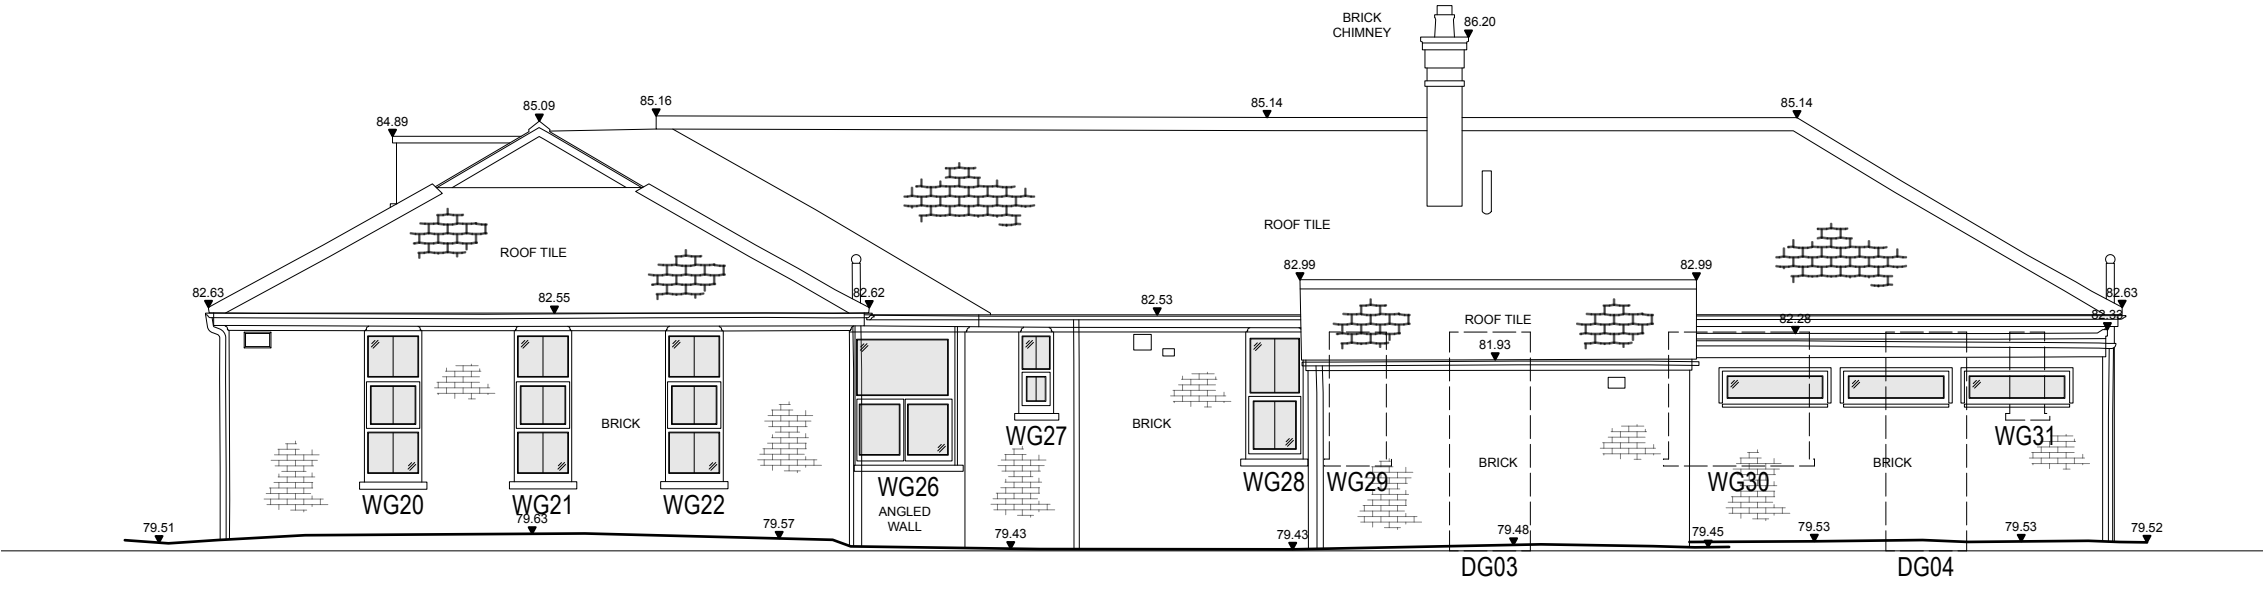


ELV
02 Existing NE Elevation
1:100

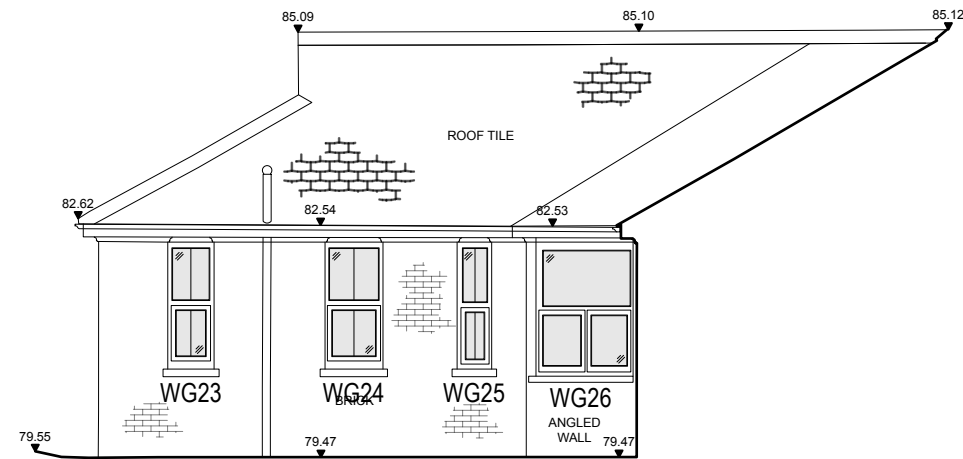

ELV
03 Existing NW Elevation
1:100

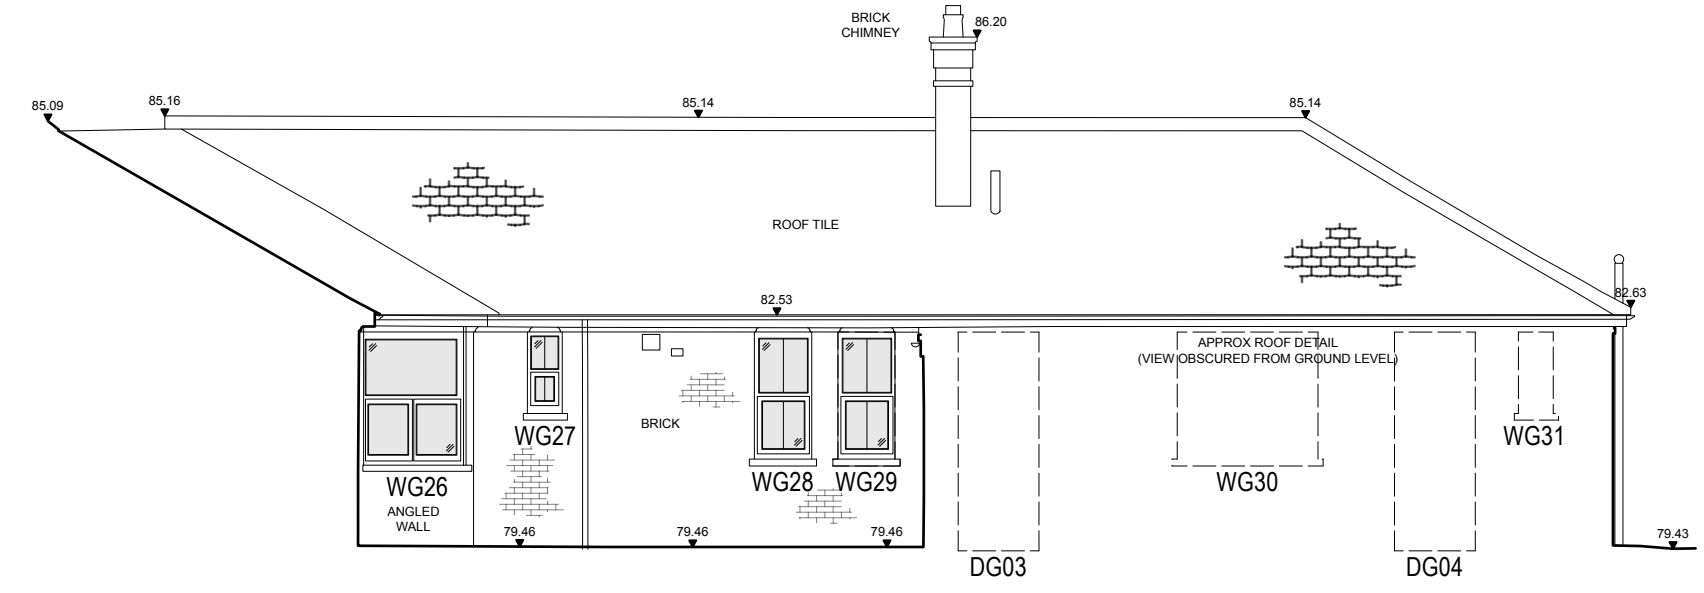


ELV
04 Existing NE Elevation
1:100

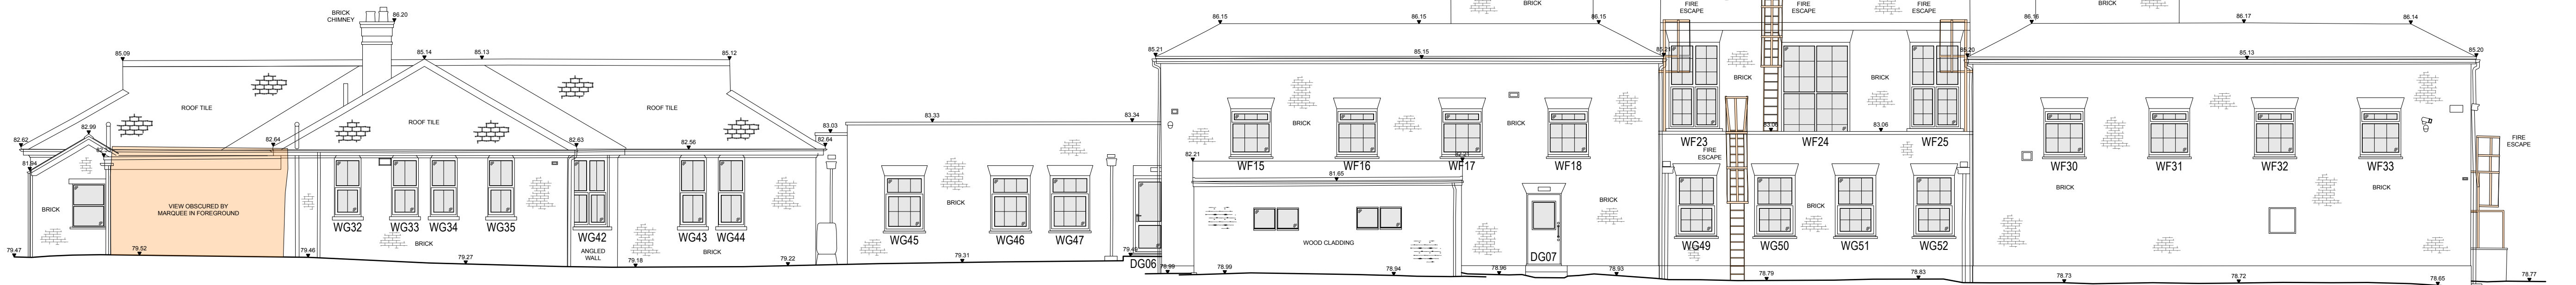

ELV
05 Existing NW Elevation
1:100

FEASIBILITY

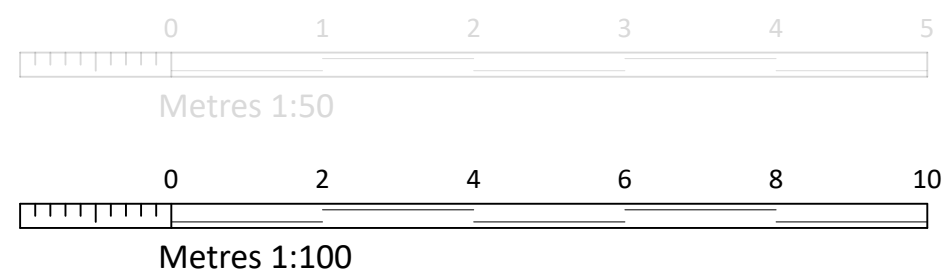

Scale:
1:100 @ A1
Drawn by:
DJH

Date:
15/01/2026

Project:
PORTWAY HOUSE
OLD SARUM PARK
SALISBURY
WILTSHIRE
SP4 6EB

Drawing:
EXISTING
ELEVATIONS 01
DWG No: 1171/08
Rev: ---