



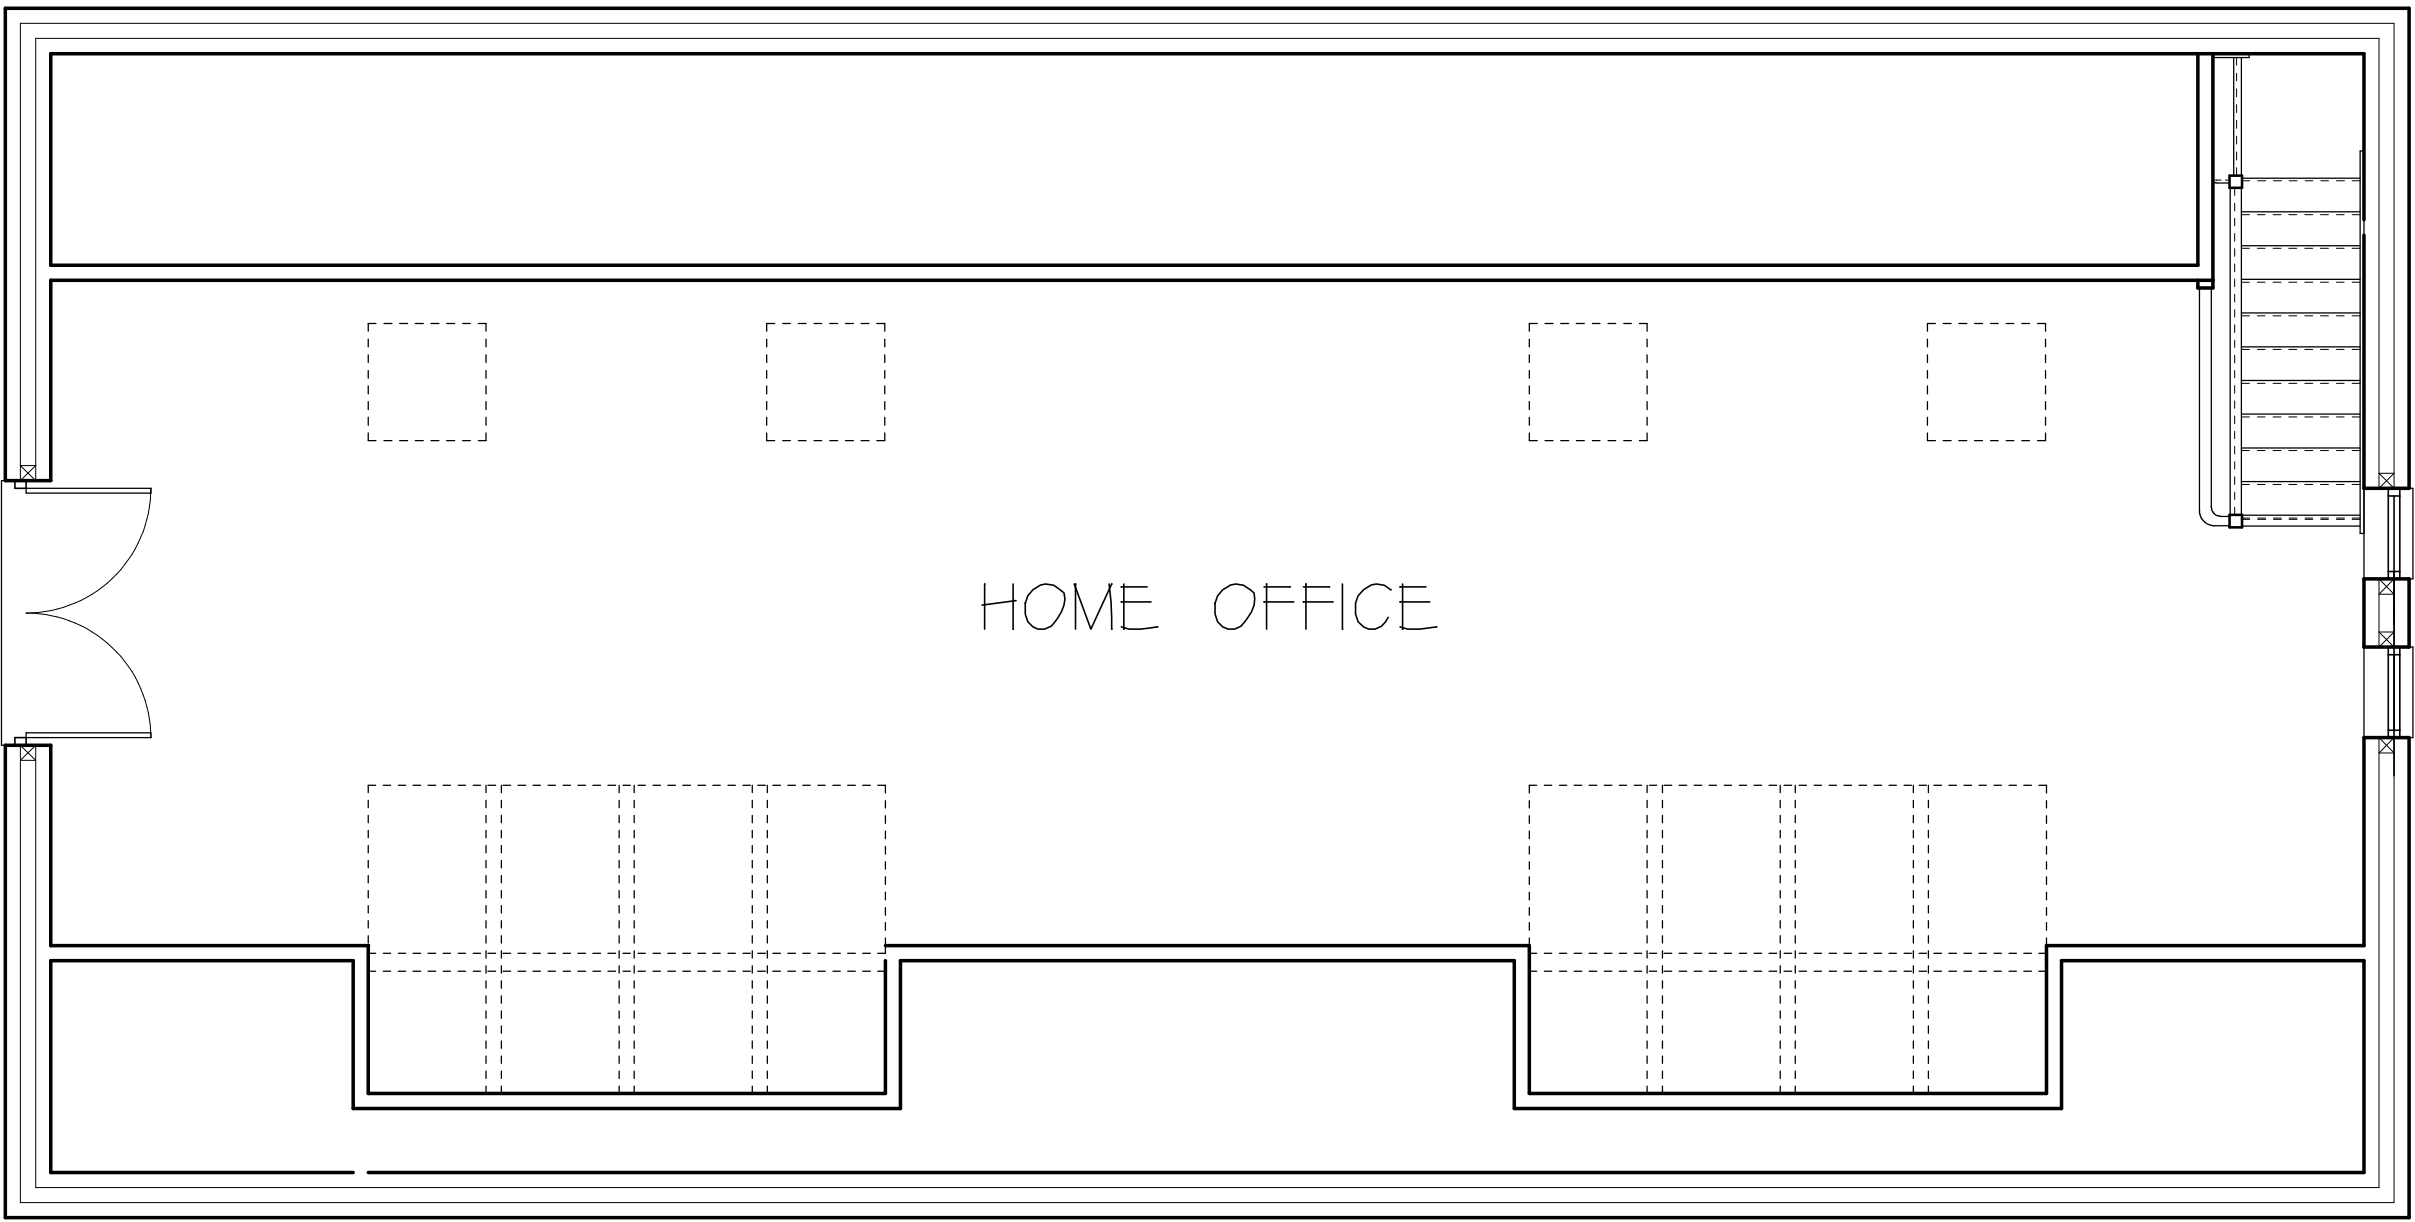


PROPOSED FIRST FLOOR LAYOUT

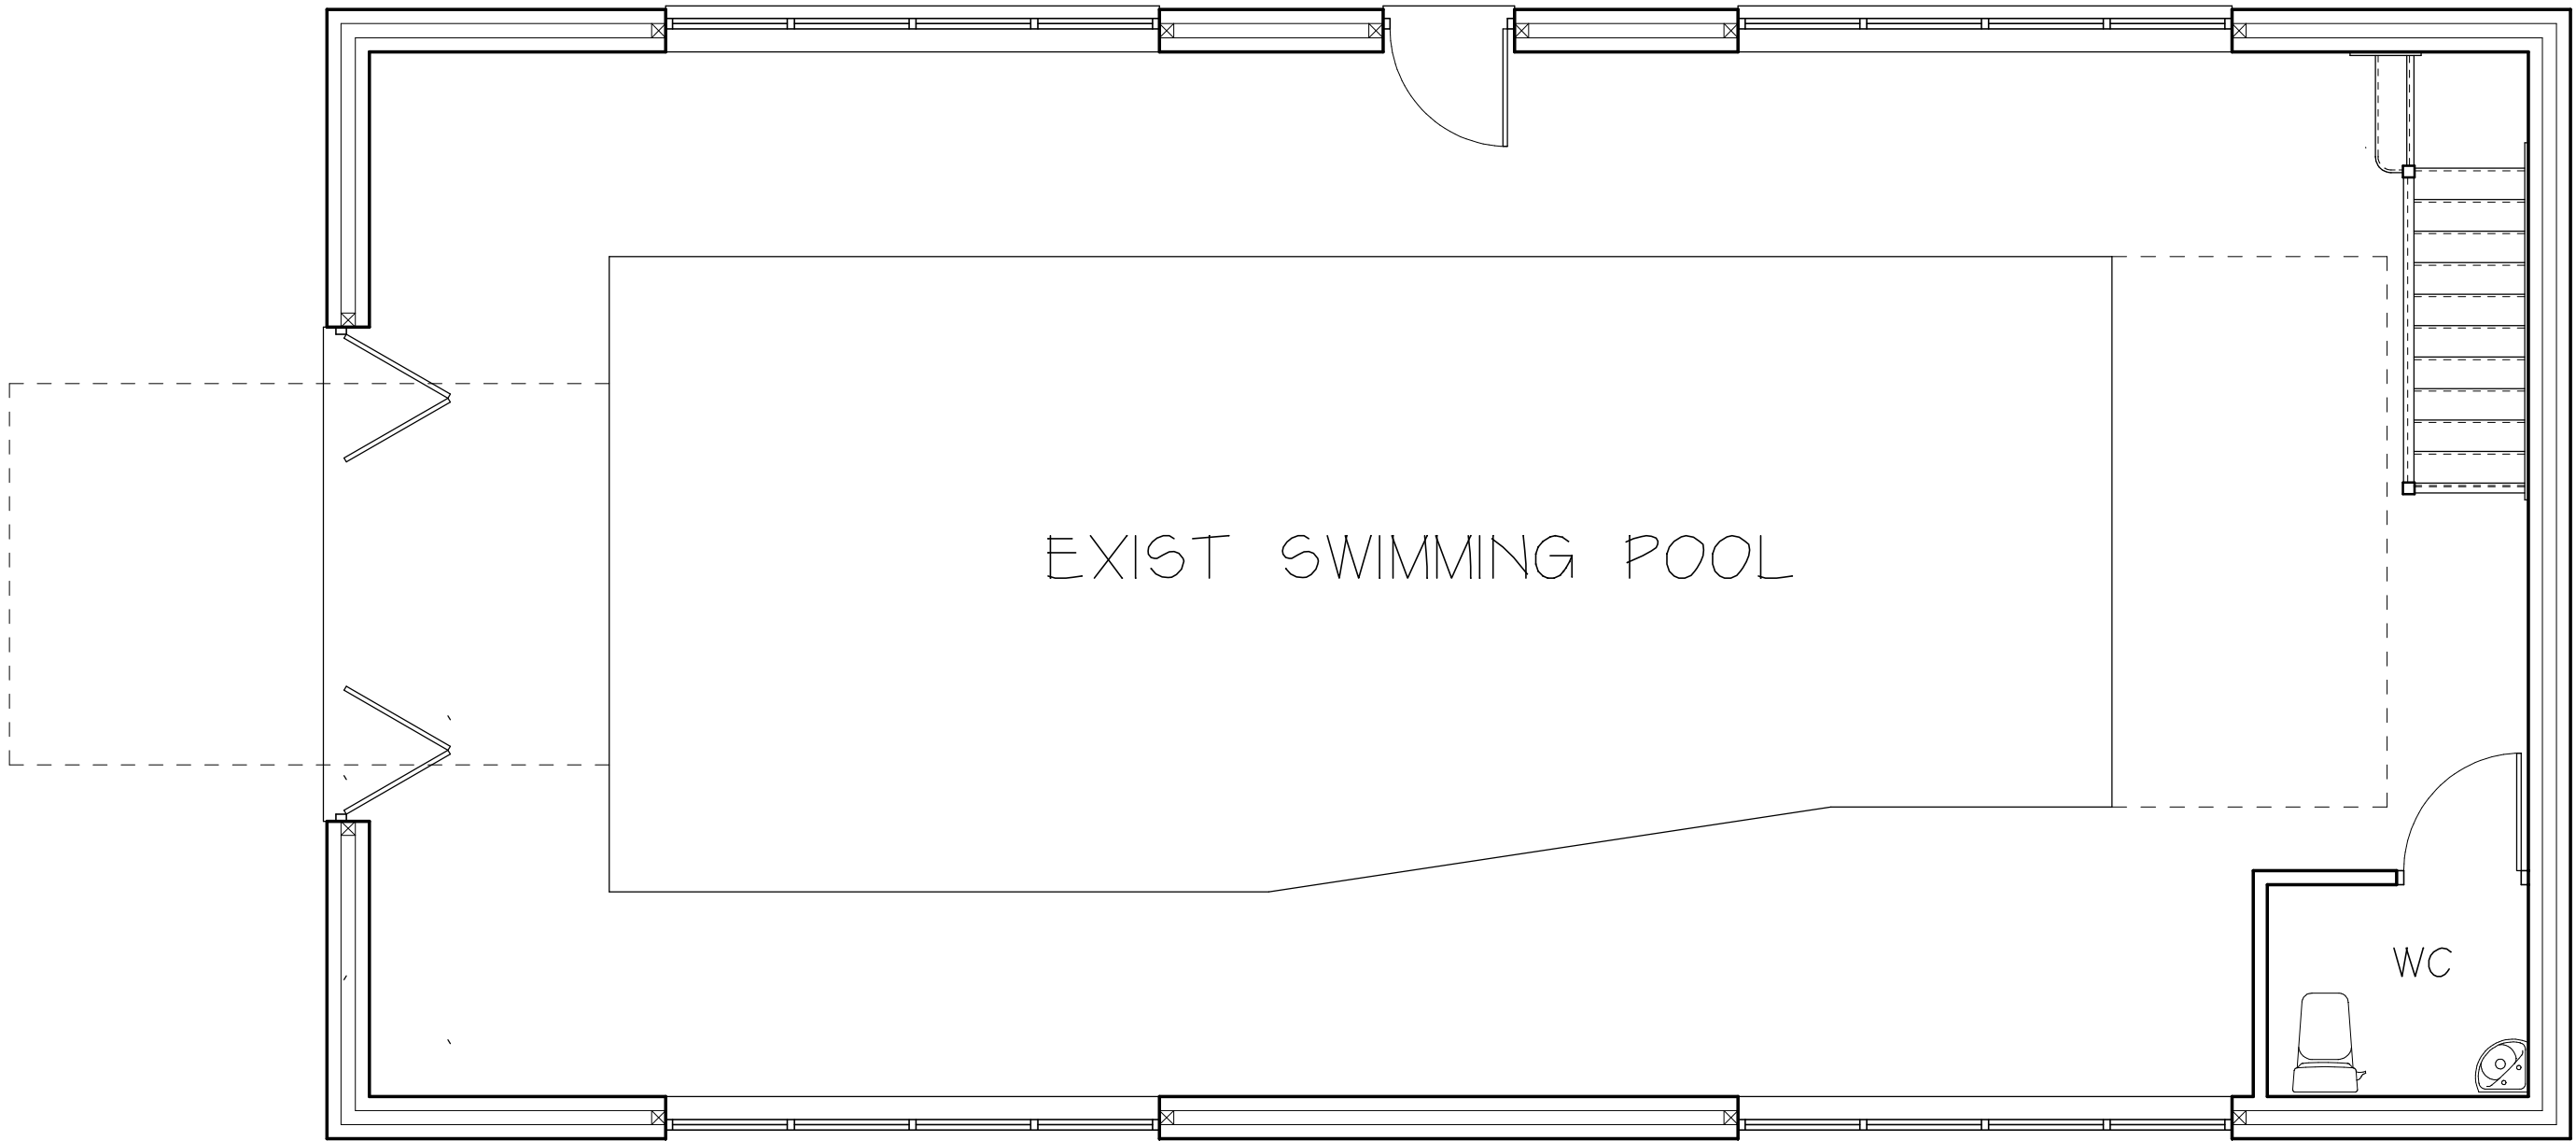

PROPOSED GROUND FLOOR LAYOUT

NOTES

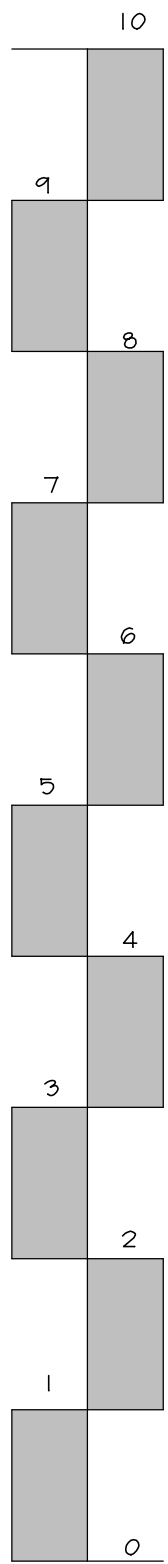

SCALE 1:50

Rev.	Date	Description	By	Chk	App
------	------	-------------	----	-----	-----

Client/Project
MR & MRS OLIVER

Drawing Title
PROPOSED SWIMMING POOL ENCLOSURE & OFFICE AT FAIRVIEW SUNDAYS HILL

Designed SK	Drawn SK	Date 21 JAN 14	Scale 1:50, Size A1
----------------	-------------	-------------------	------------------------------

Stephen Kingshott M. B. Eng

Stephen Kingshott Building Consultancy Ltd 21 Greenway Avenue Crabburnham Wiltshire SN15 1AH Tel./Fax: 01249 444822

DRAWN NUMBER 0026/13/C	REVISION
---------------------------	----------